



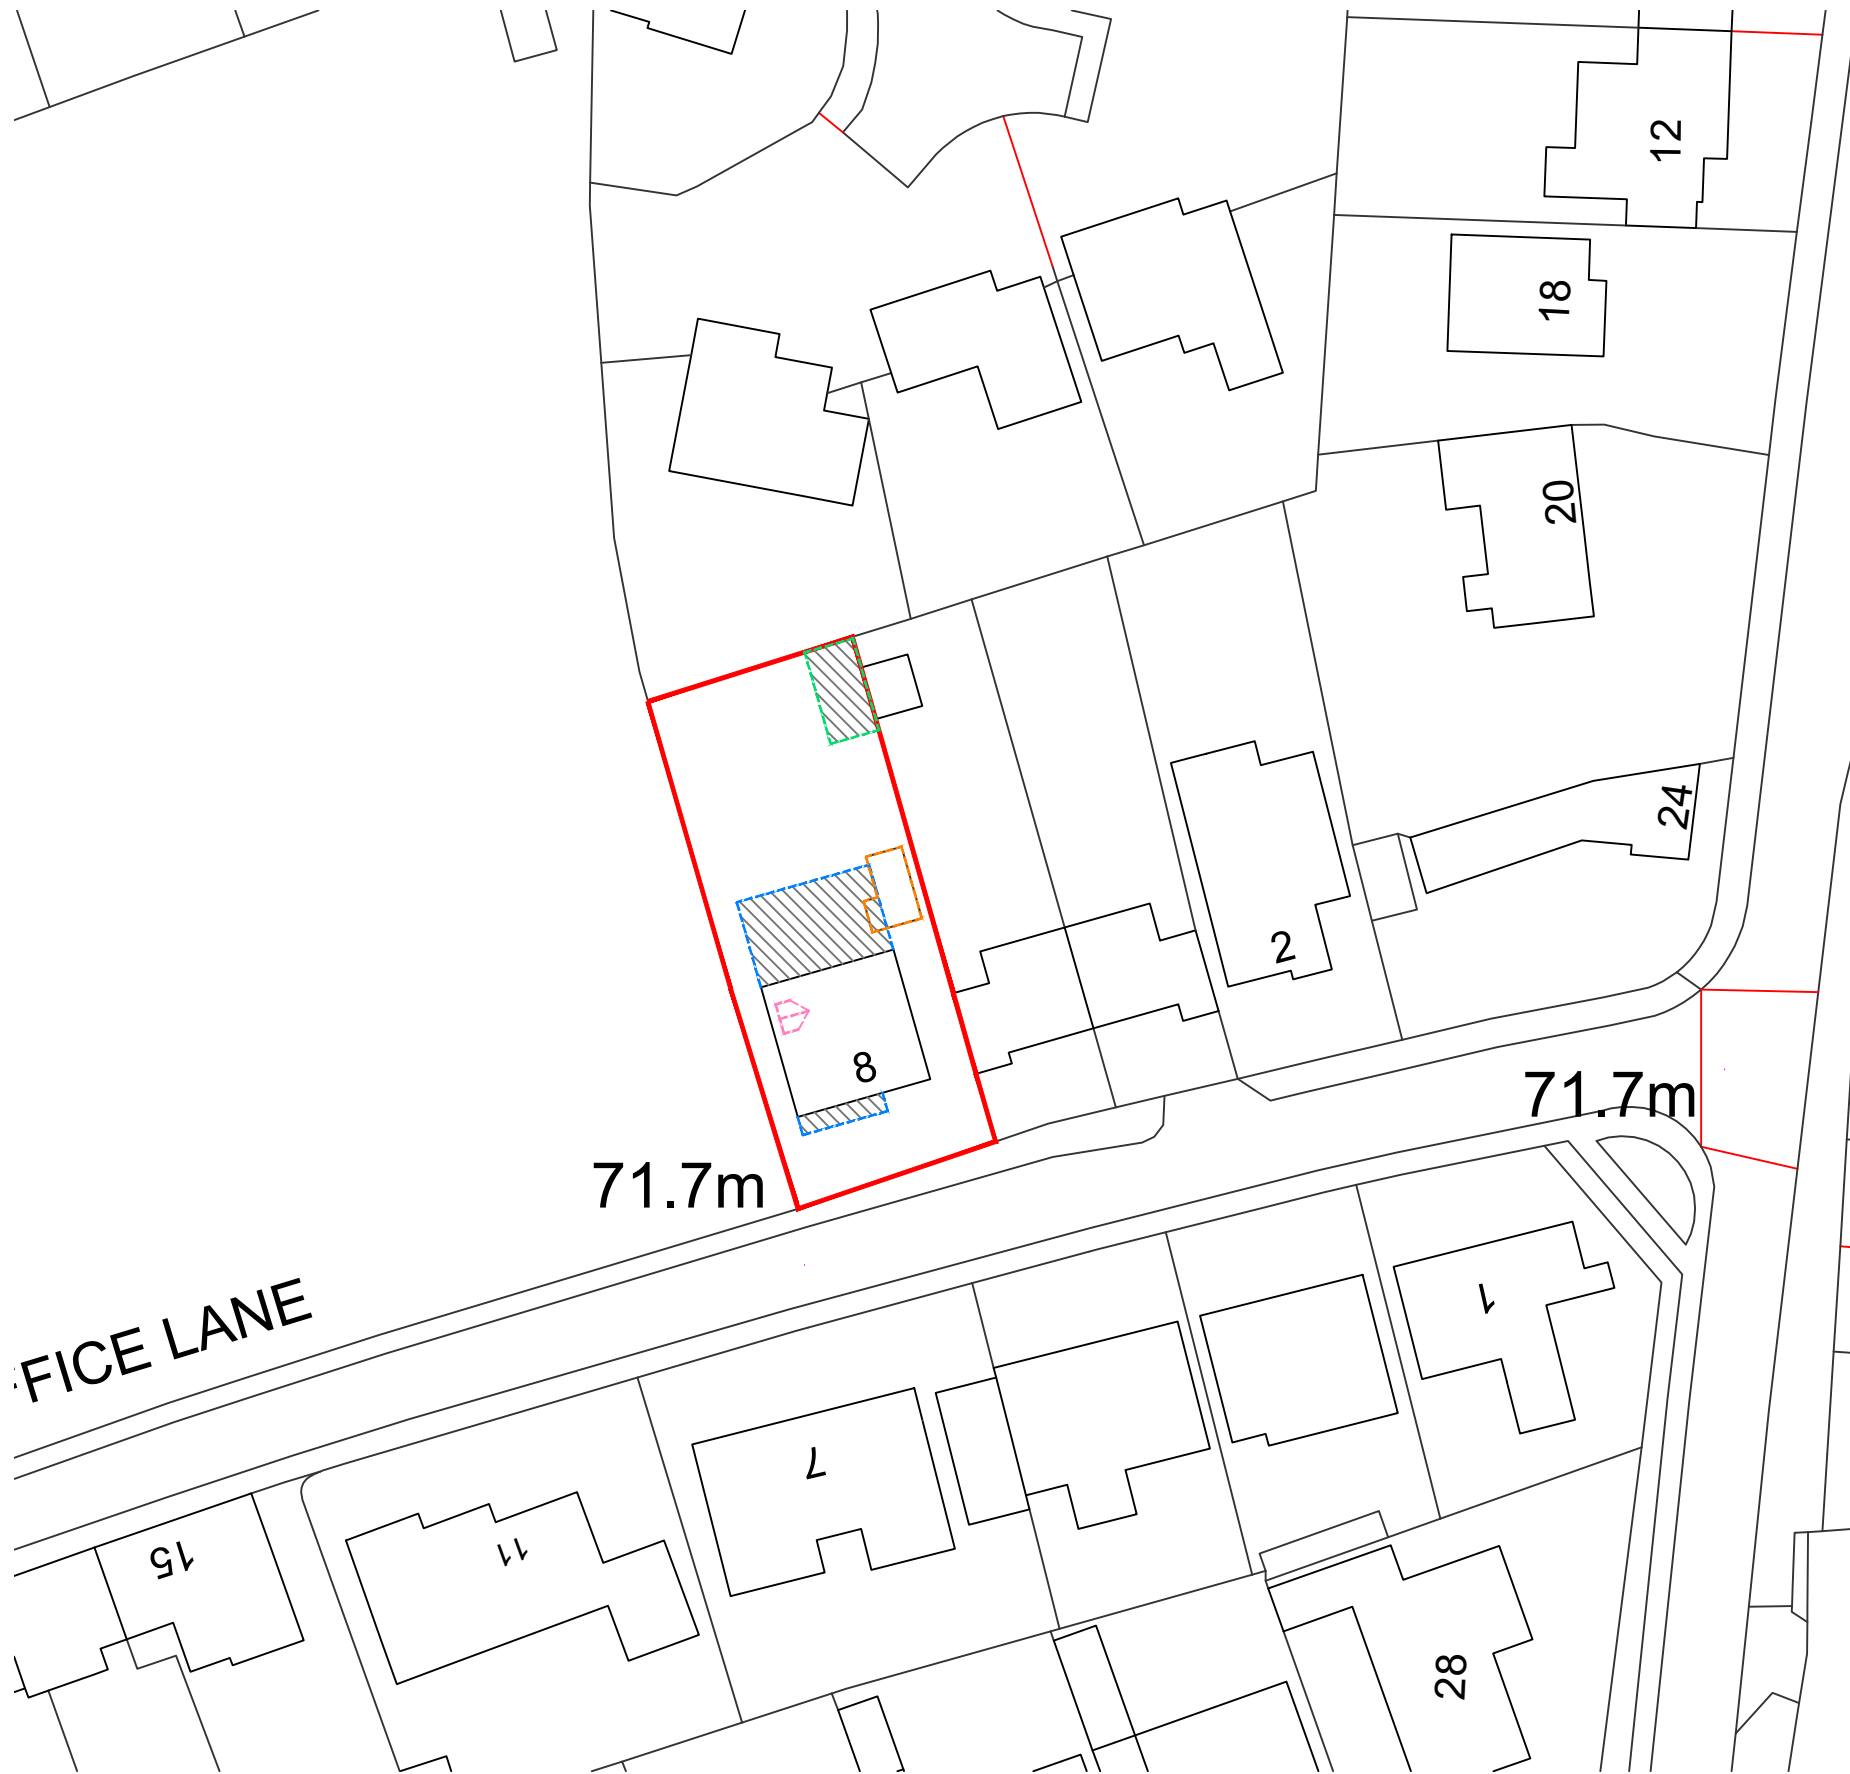


Block Plan
Scale - 1:500

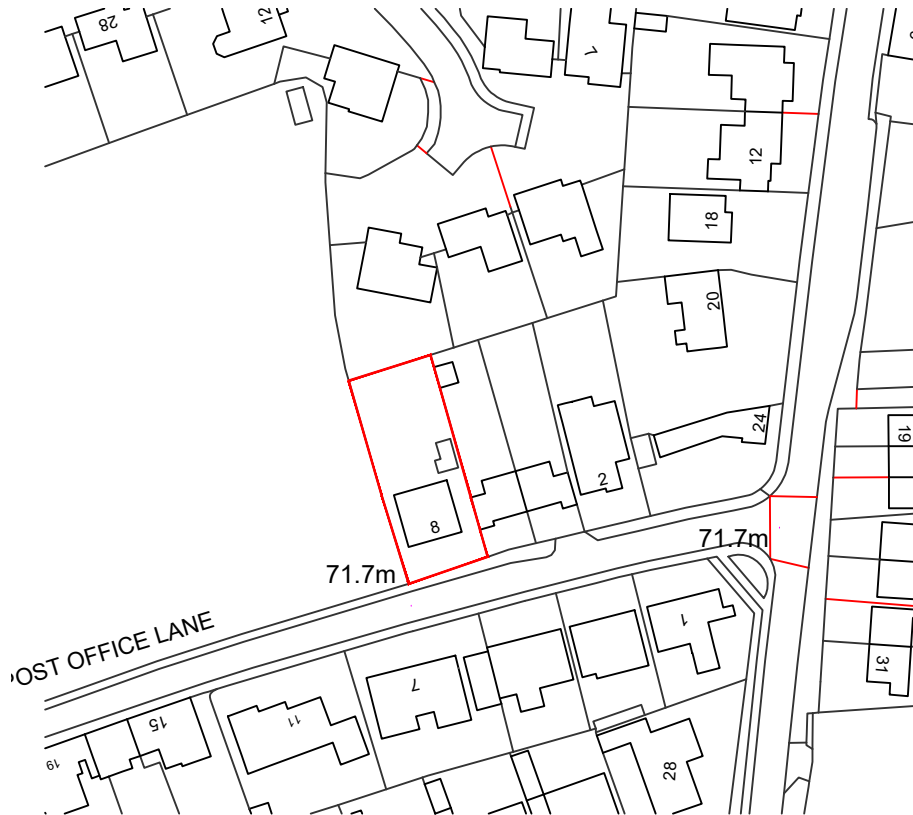


Ordnance Survey, (c) Crown Copyright 2025. All rights reserved. Licence number 100022432

Site Location Plan
Scale - 1:1250

- Key:
- Application boundary
 - Footprint of garage to be demolished
 - Area of forward and rear single storey extensions
 - New Garage location
 - Dormer Position

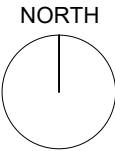

FOR GUIDANCE ONLY

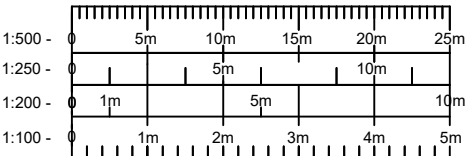

REV		DETAILS		DATE		DRN/CHK	
bhb architects				LICHFIELD 01543 254357 CHELTENHAM 01242 521608			
mail@bhbarchitects.co.uk				RIBA Chartered Practice			
8 Post Office Lane, Witherley				DRAWING NO.		4327 - OS1	
Location & Block Plan				REV		DATE	
Mr W. Butterworth				-		June '25	
PLANNING		DRN	CHK	SCALE			
		MC	MC	1:1250 @ A3			
				The copyright of this drawing and design is vested in the Architect and must not be copied or reproduced without written consent. All dimensions given are to be verified on site by the responsible contractor. Do not scale drawing for purposes of construction.			