




rear elevation.

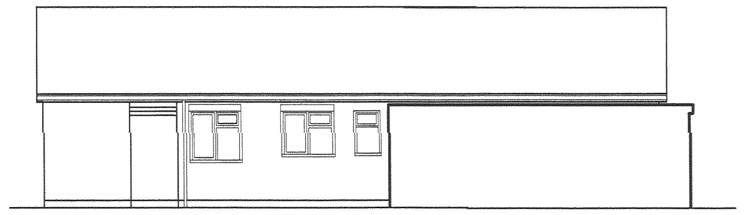


side elevation.

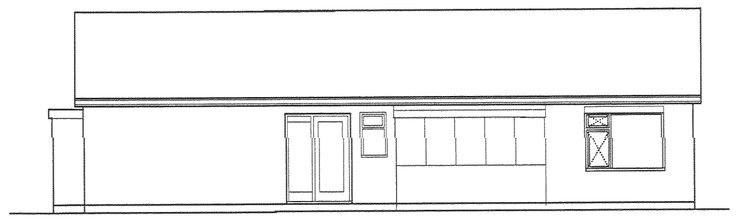


side elevation.

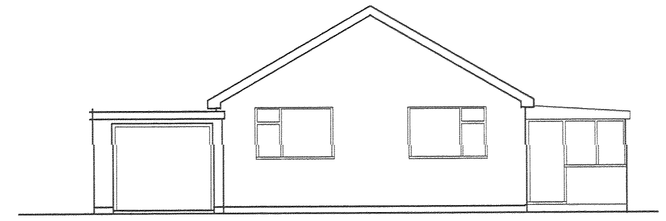

front elevation.

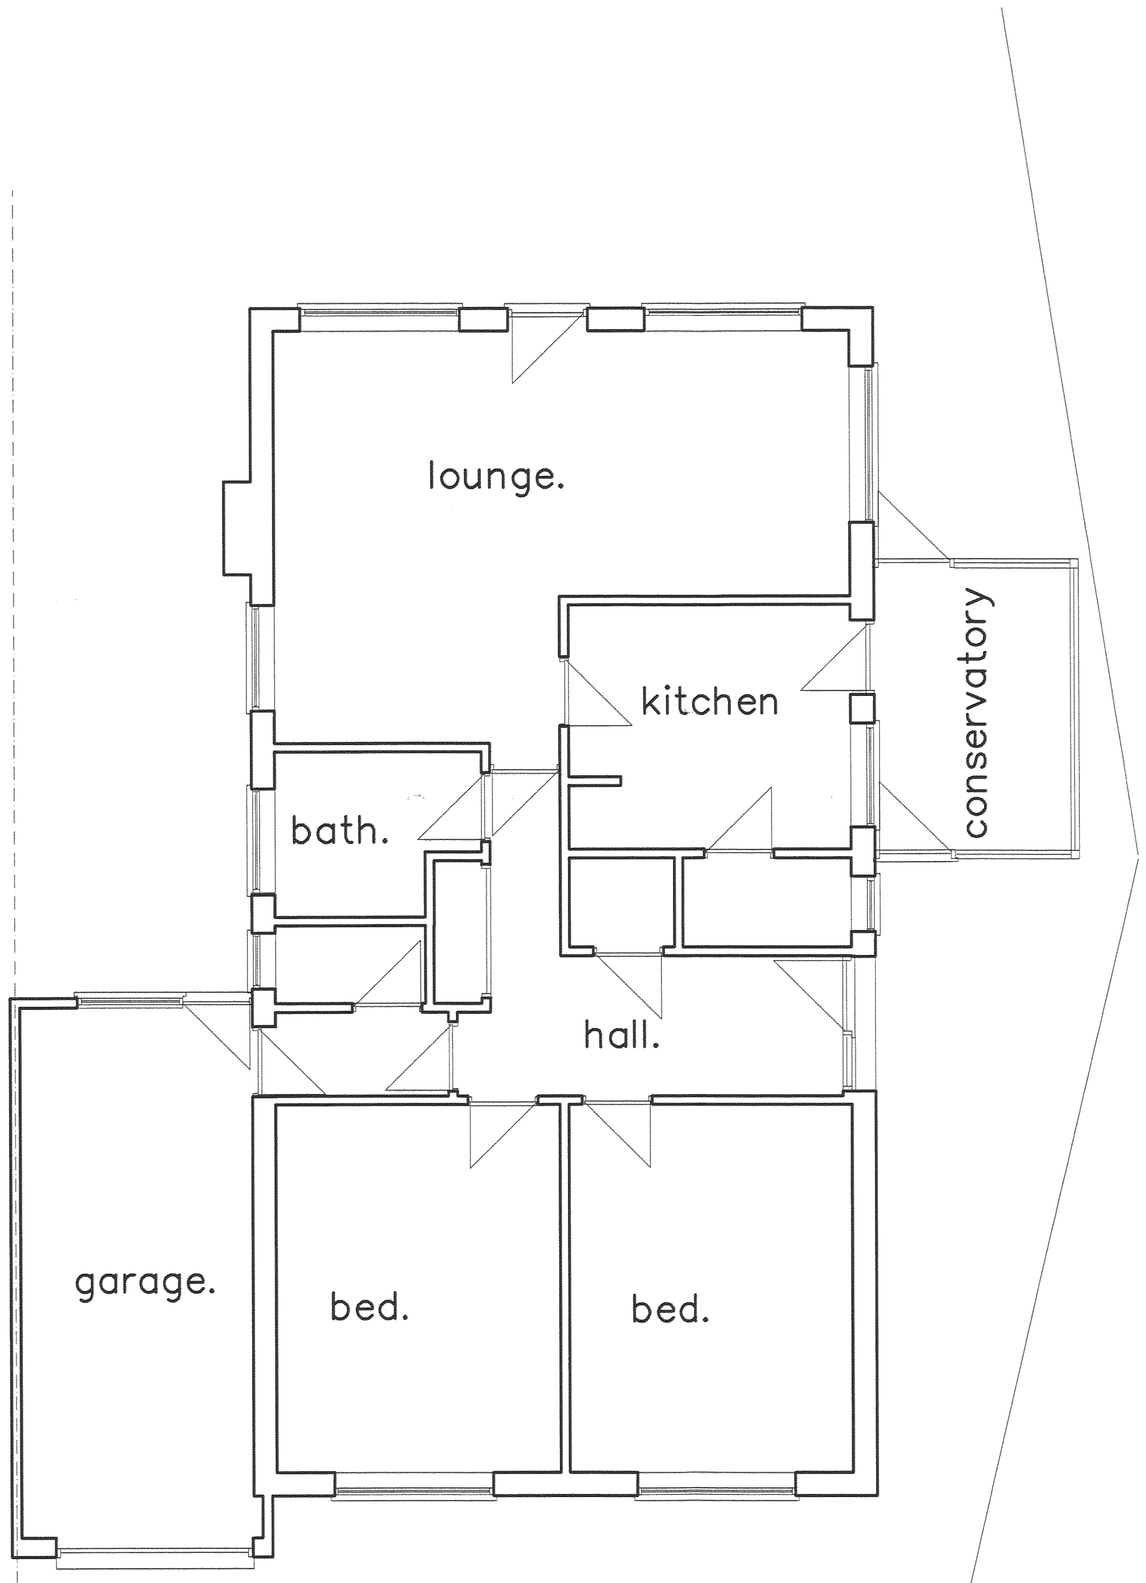

existing plan.

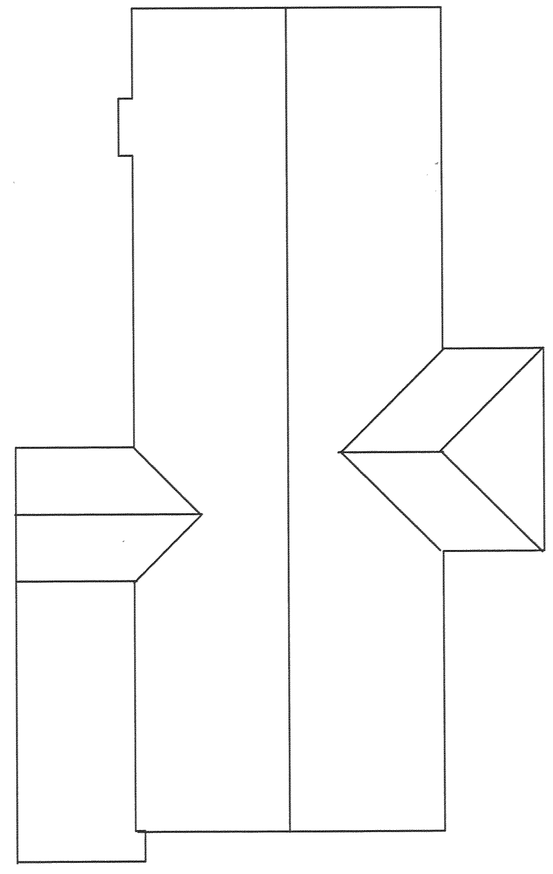

proposed roof plan 1/100

DEVELOPMENT SERVICES
27 JUL 06
RECEIVED

7, ORMES LANE, RATCLIFFE CULLEY,

EXTENSIONS TO 7, ORMES LANE, RATCLIFFE CULEY, FOR MRS MASTERS.

plans as existing.

SCALE: 1:50
1:100

DRW. No.

DATE:

C.A.UNDERWOOD. A.R.I.B.A.
CHARTERED ARCHITECT.
THE BARN. CHURCH LANE,
RAVENSTONE. COALVILLE, LE672AE.
Phone: 01530 834420
Fax: 01530 834420