LPA01

PROPOSED REAR ELEVATION - CV13 0QN

NO 2 GRANGE COTTAGES NAILSTONE

SCANNED

DEVELOPMENT SERVICES
21 MAY 2010
RECEIVED

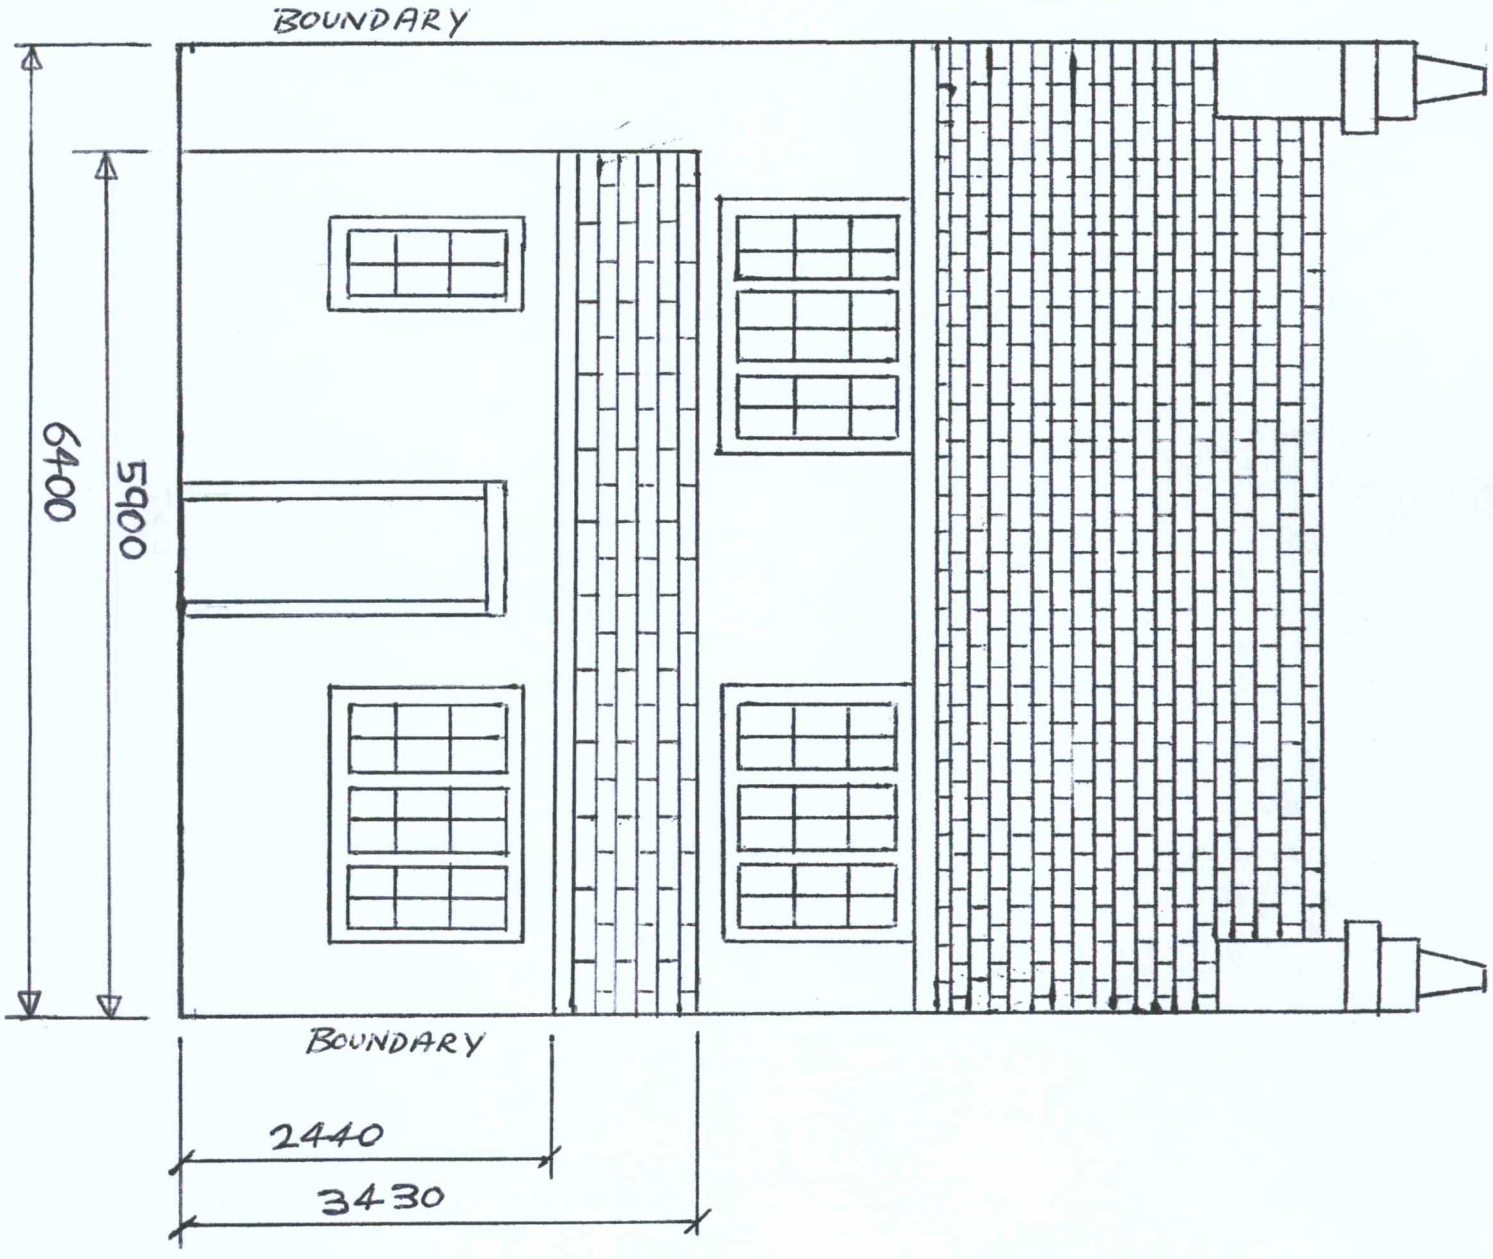

1M

50:1