




Rev.	Description	Drwn	Chk.	Date
P01	FIRST ISSUE	KT	KS	14/05/25

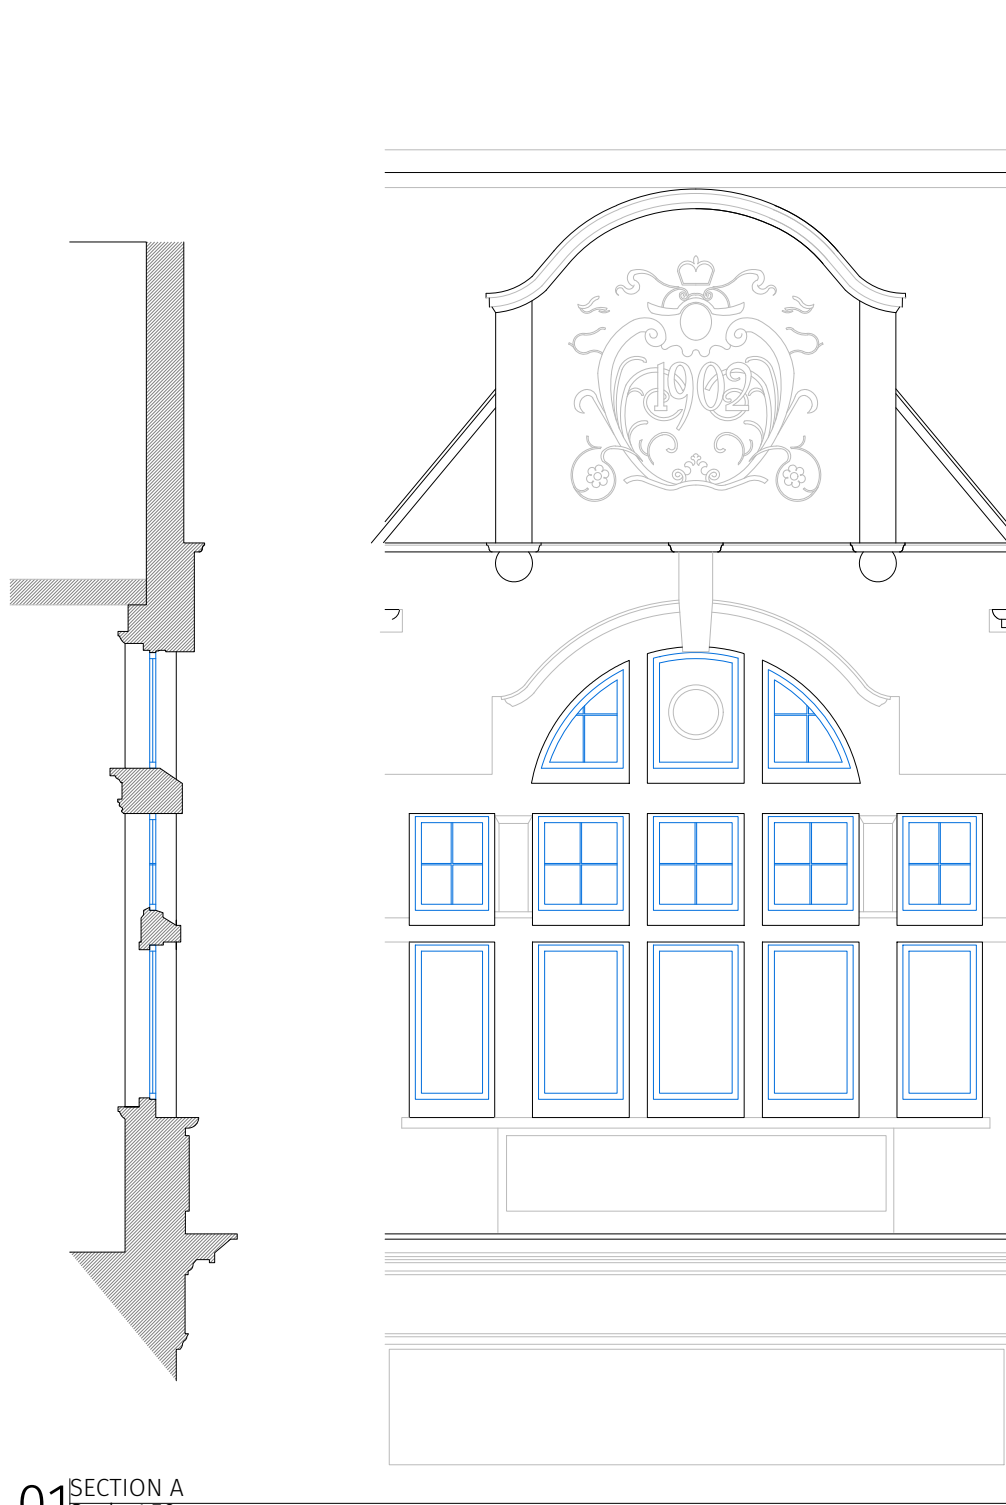


01 SECTION A
Scale 1:50

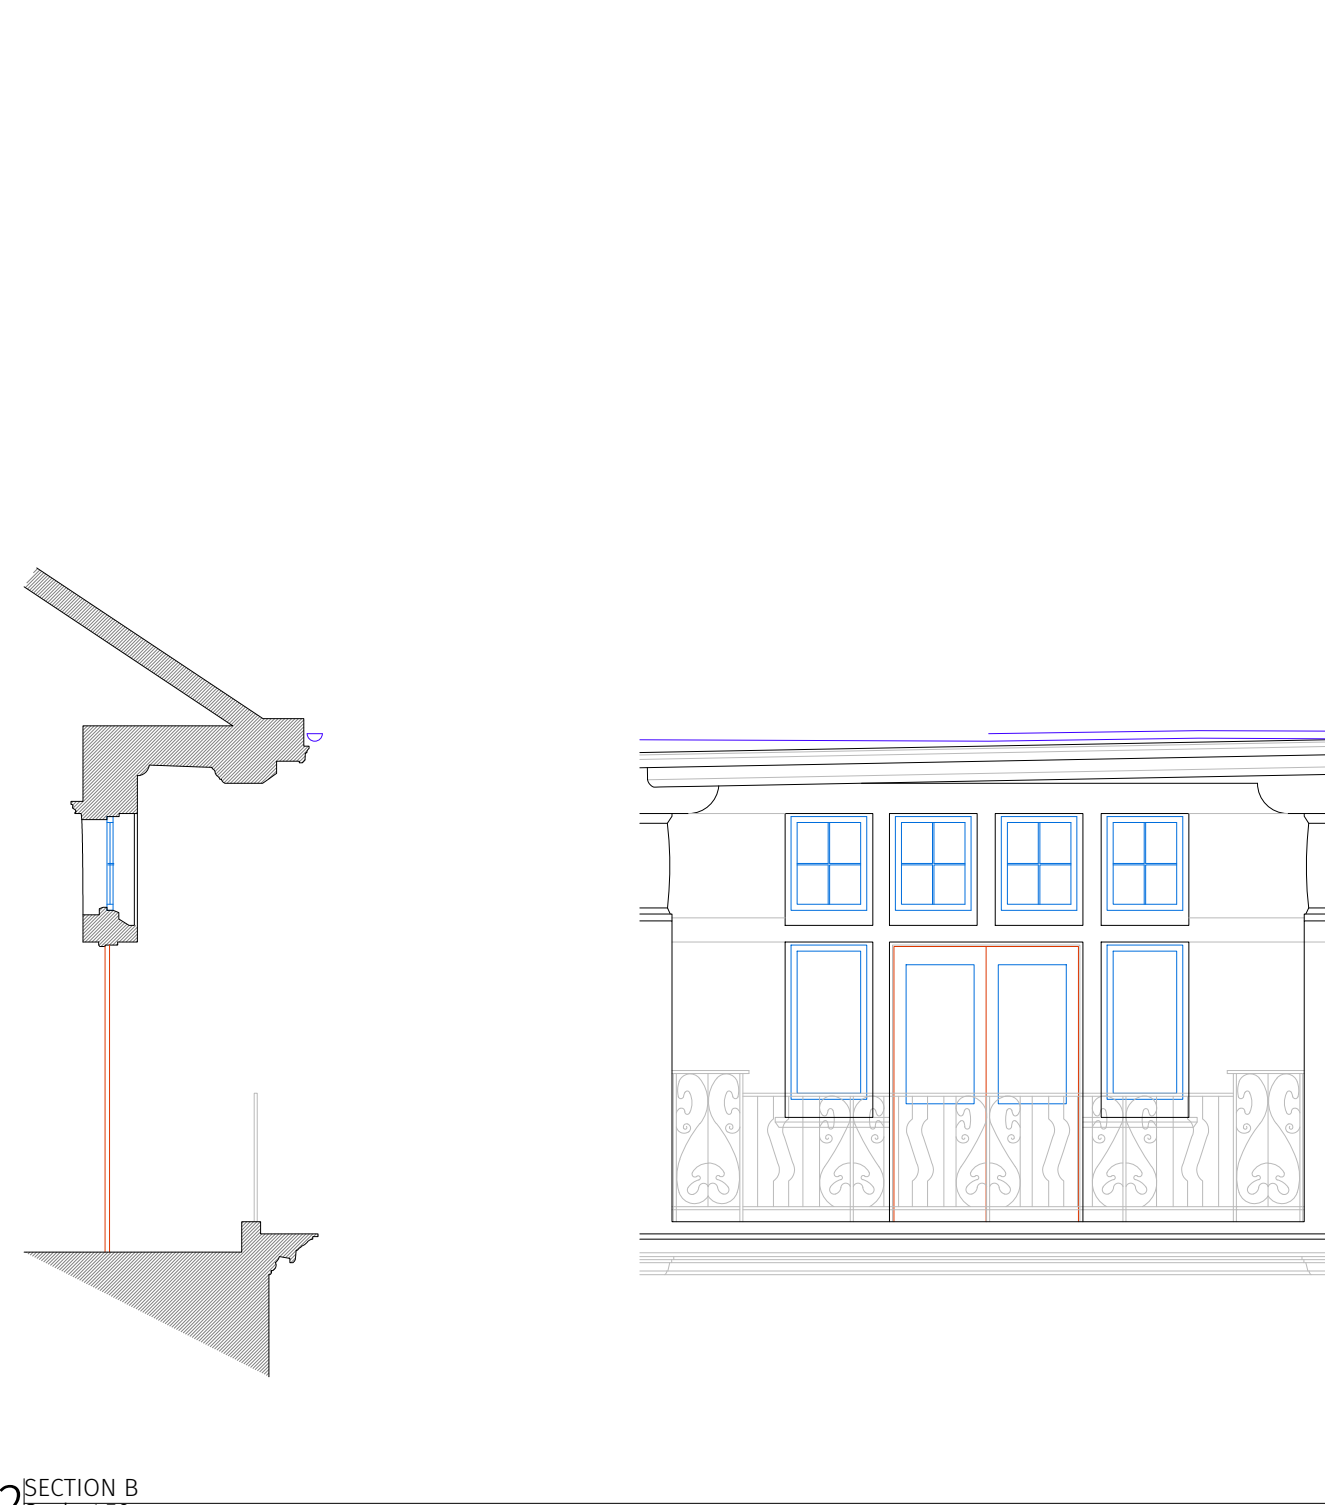


02 SECTION B
Scale 1:50

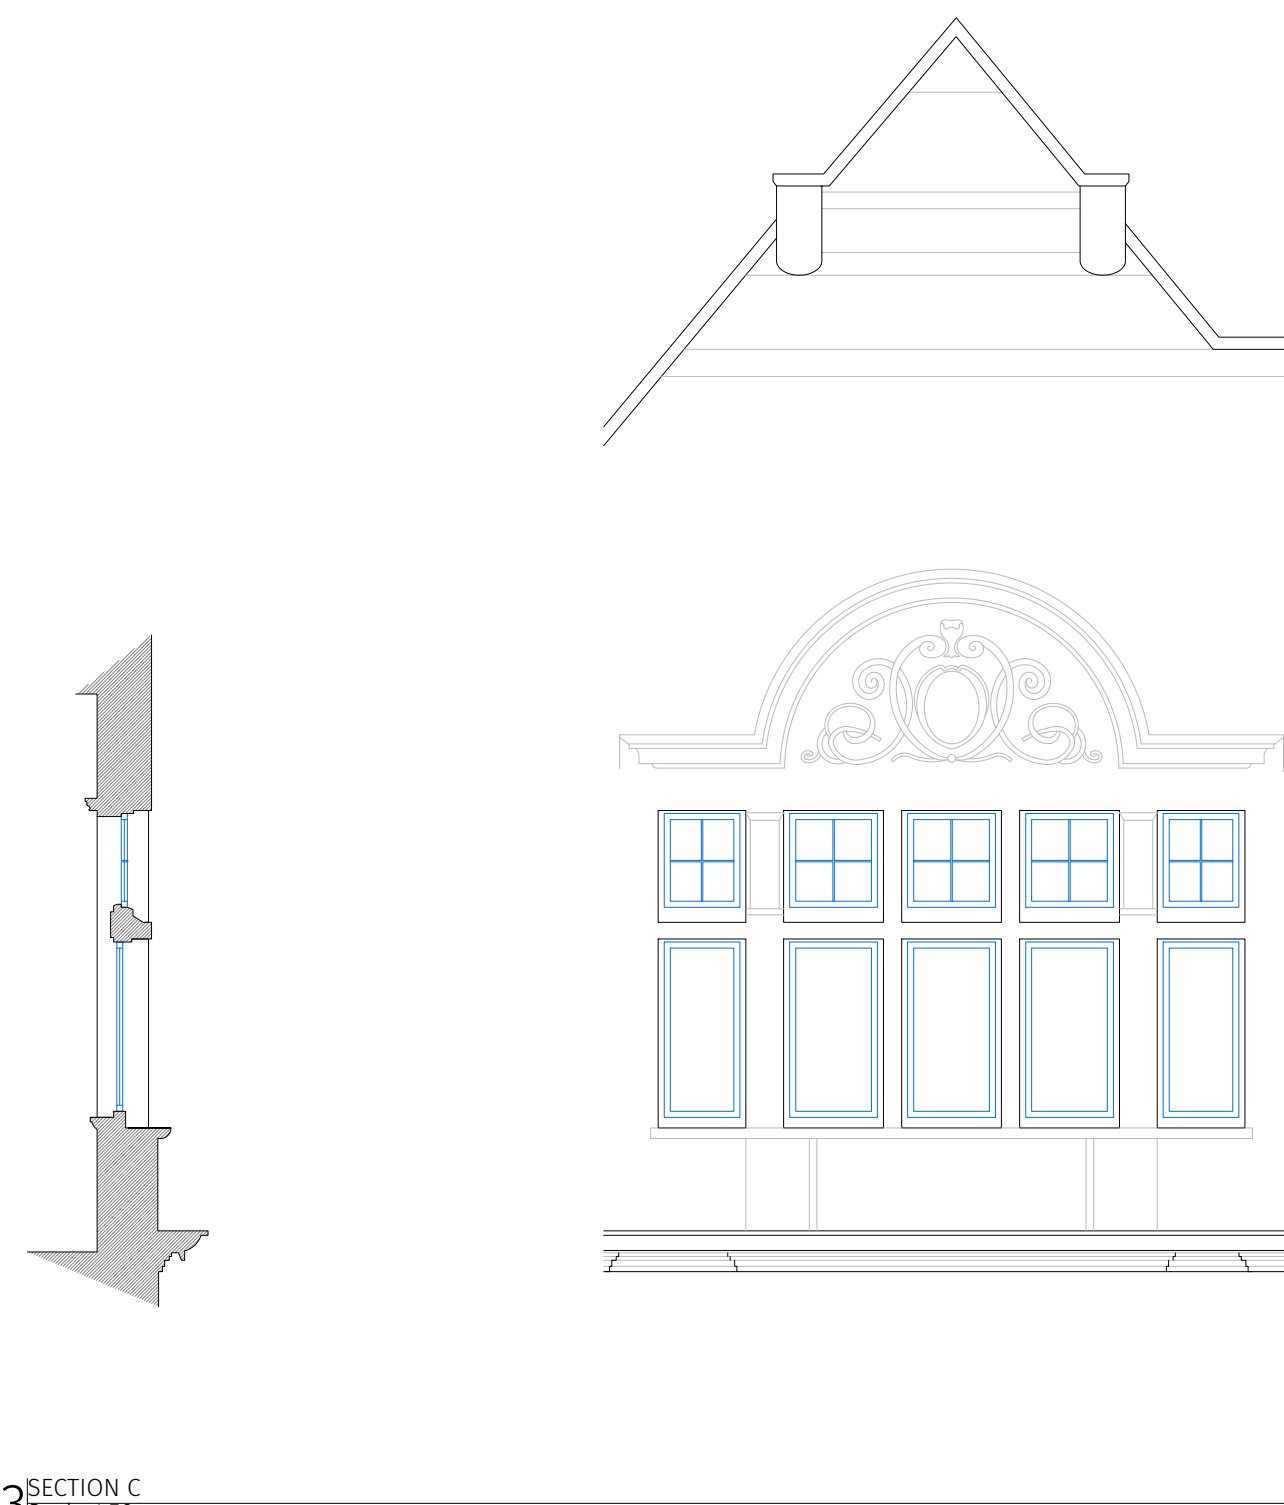


03 SECTION C
Scale 1:50

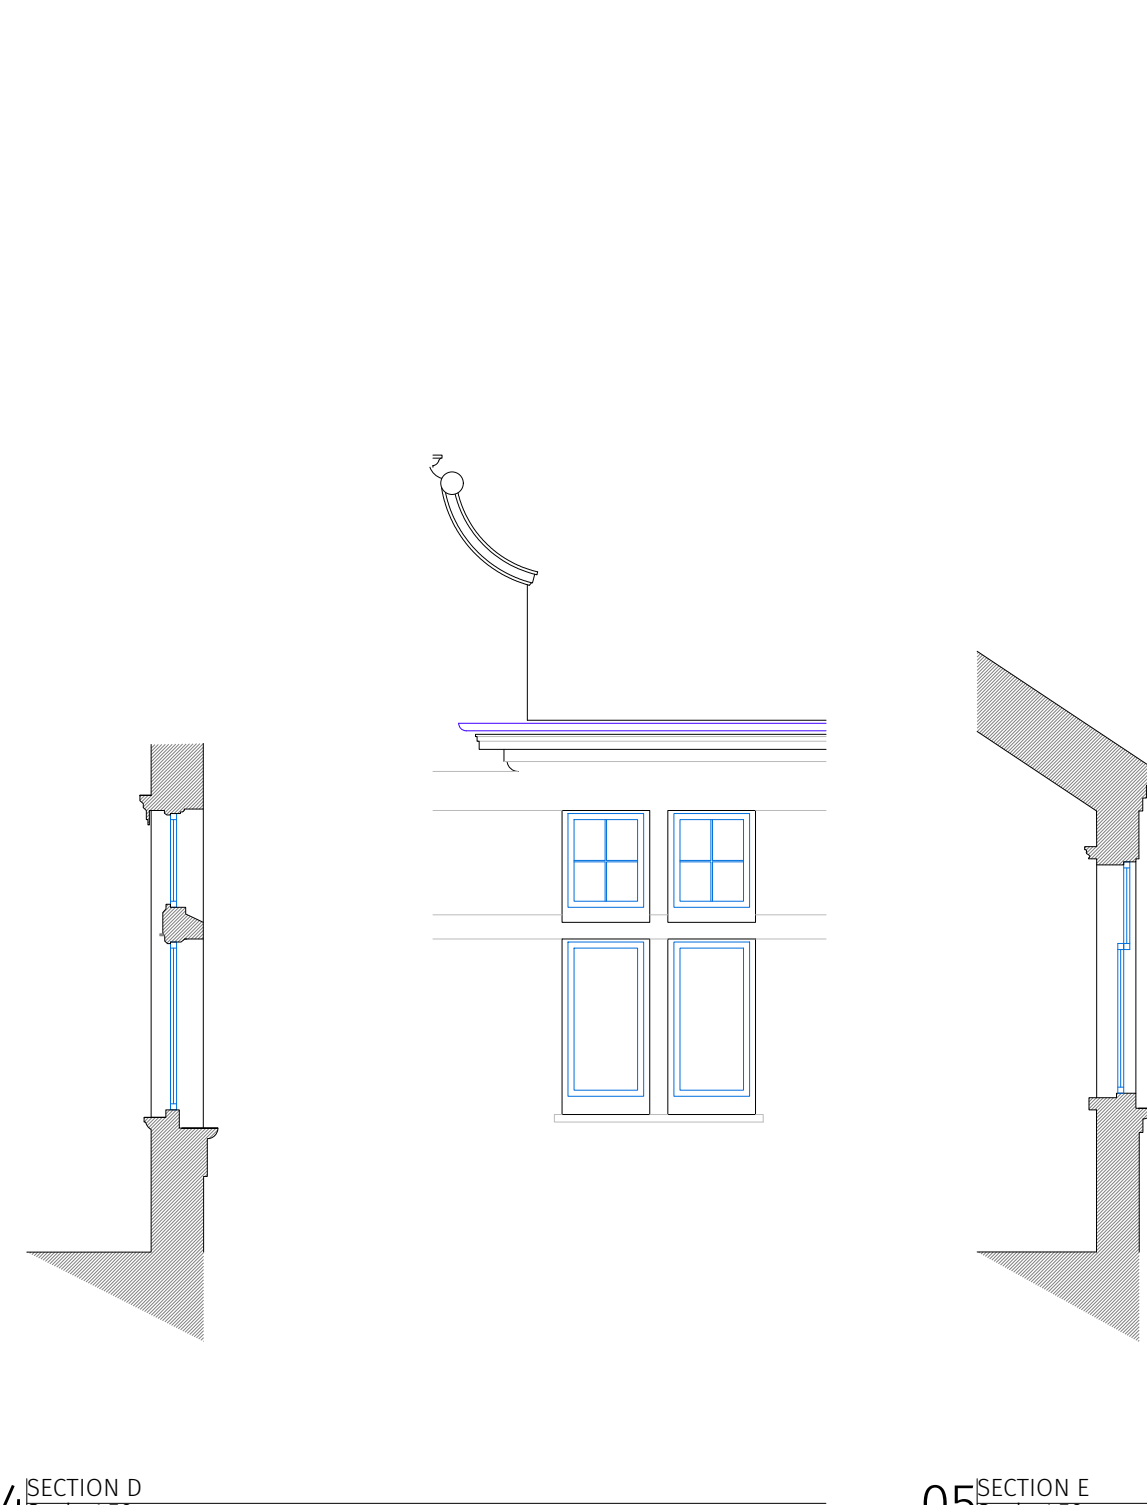


04 SECTION D
Scale 1:50

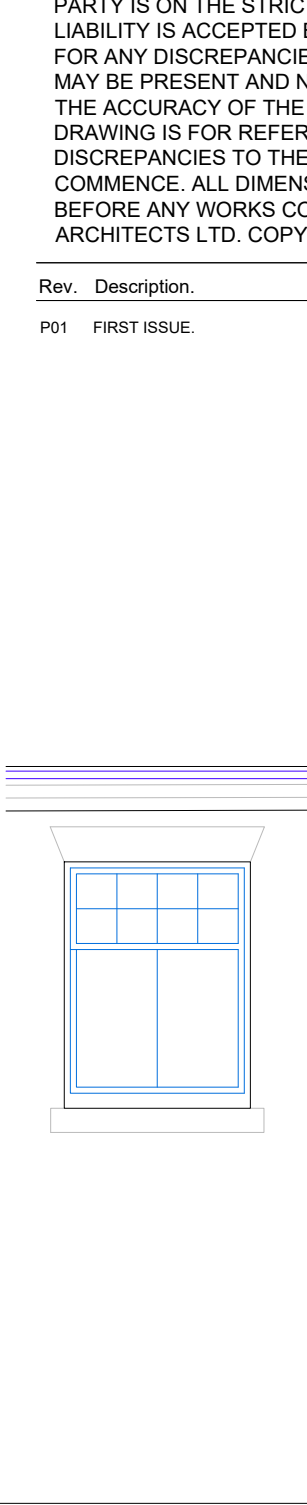


05 SECTION E
Scale 1:50

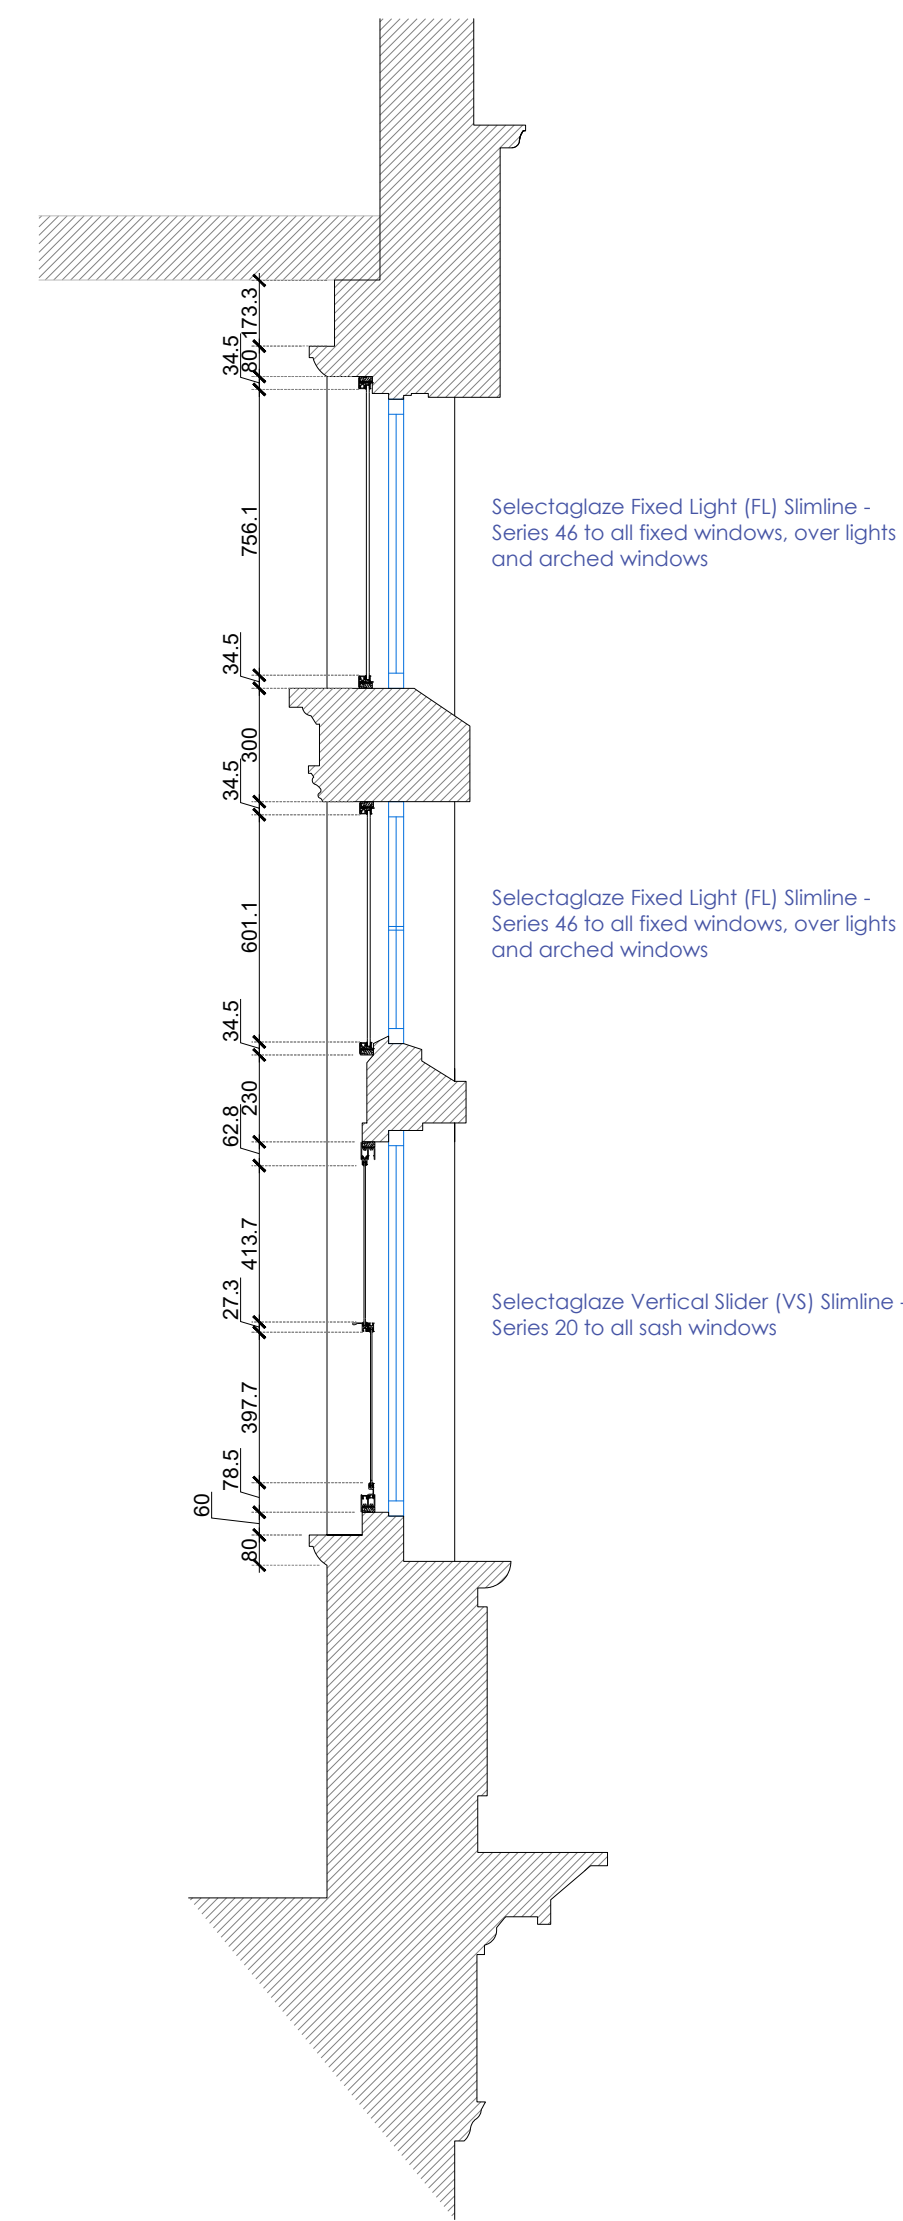


06 SECTION A - SECONDARY GLAZING
Scale 1:20

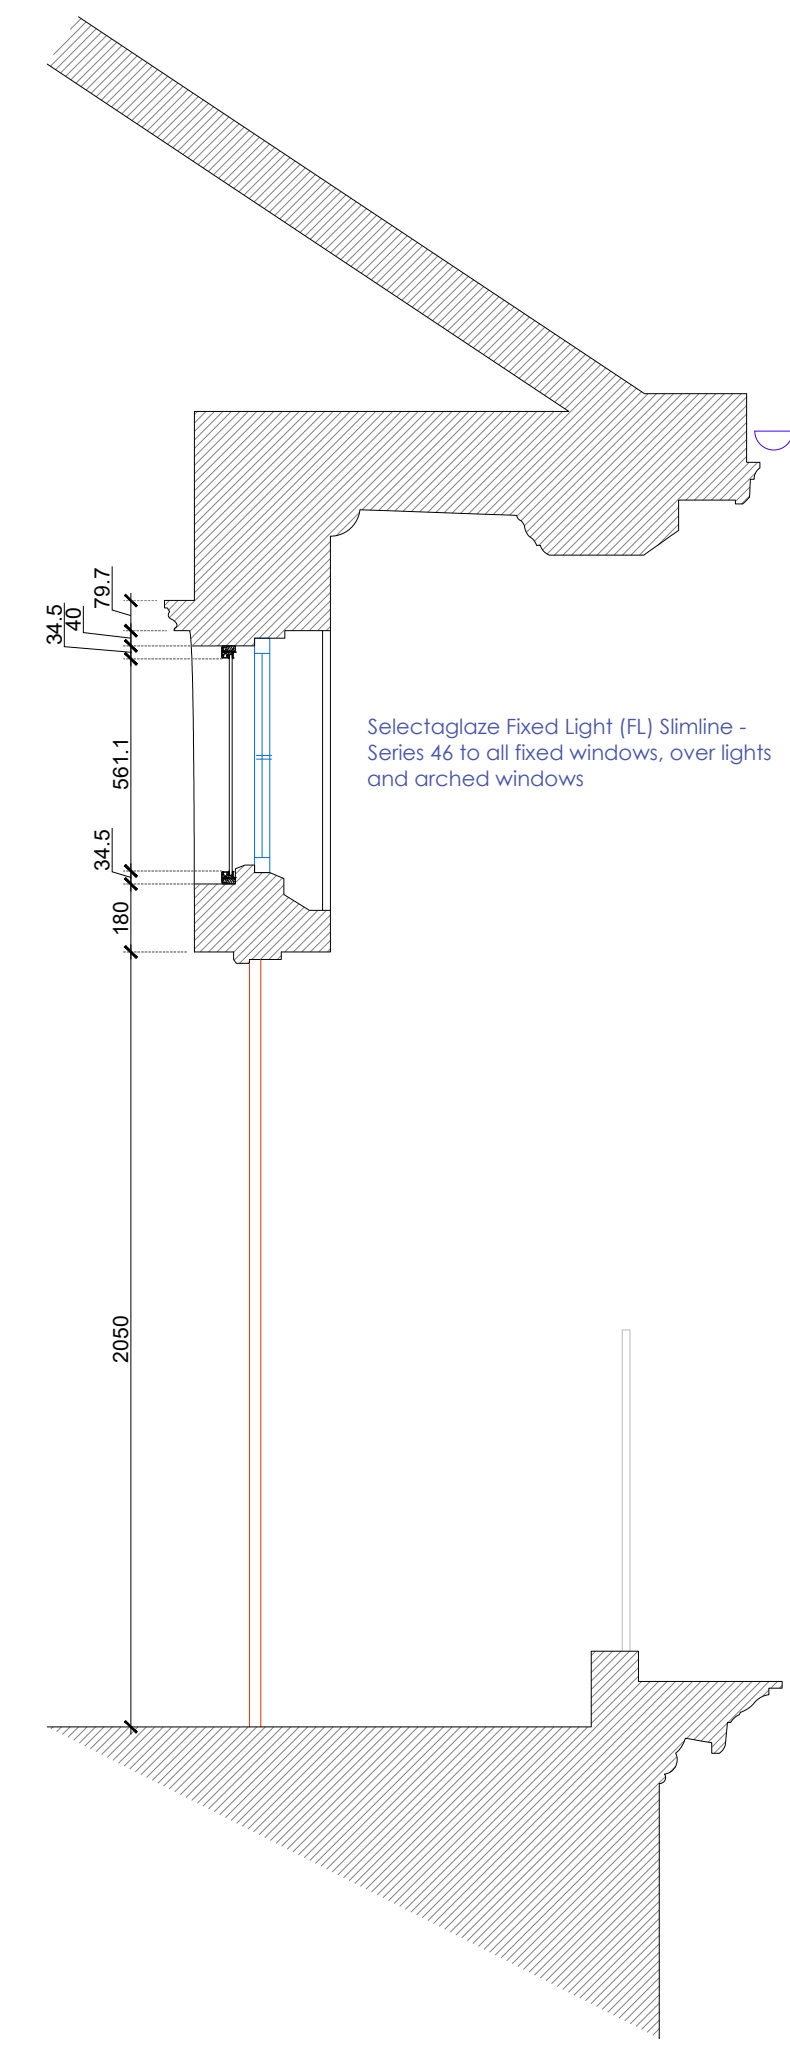


07 SECTION B - SECONDARY GLAZING
Scale 1:20

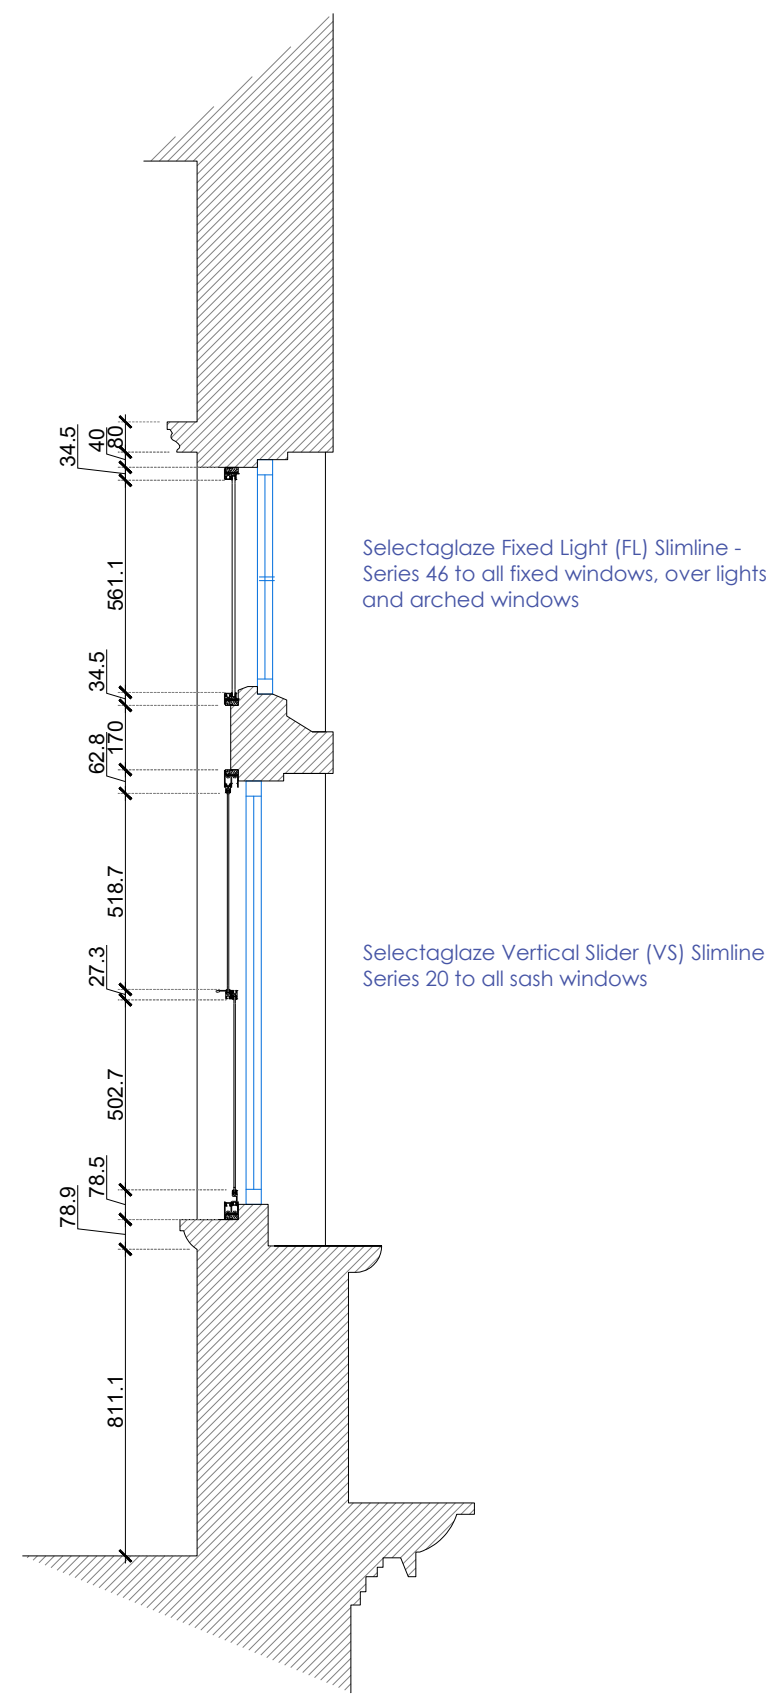

08 SECTION C - SECONDARY GLAZING
Scale 1:20

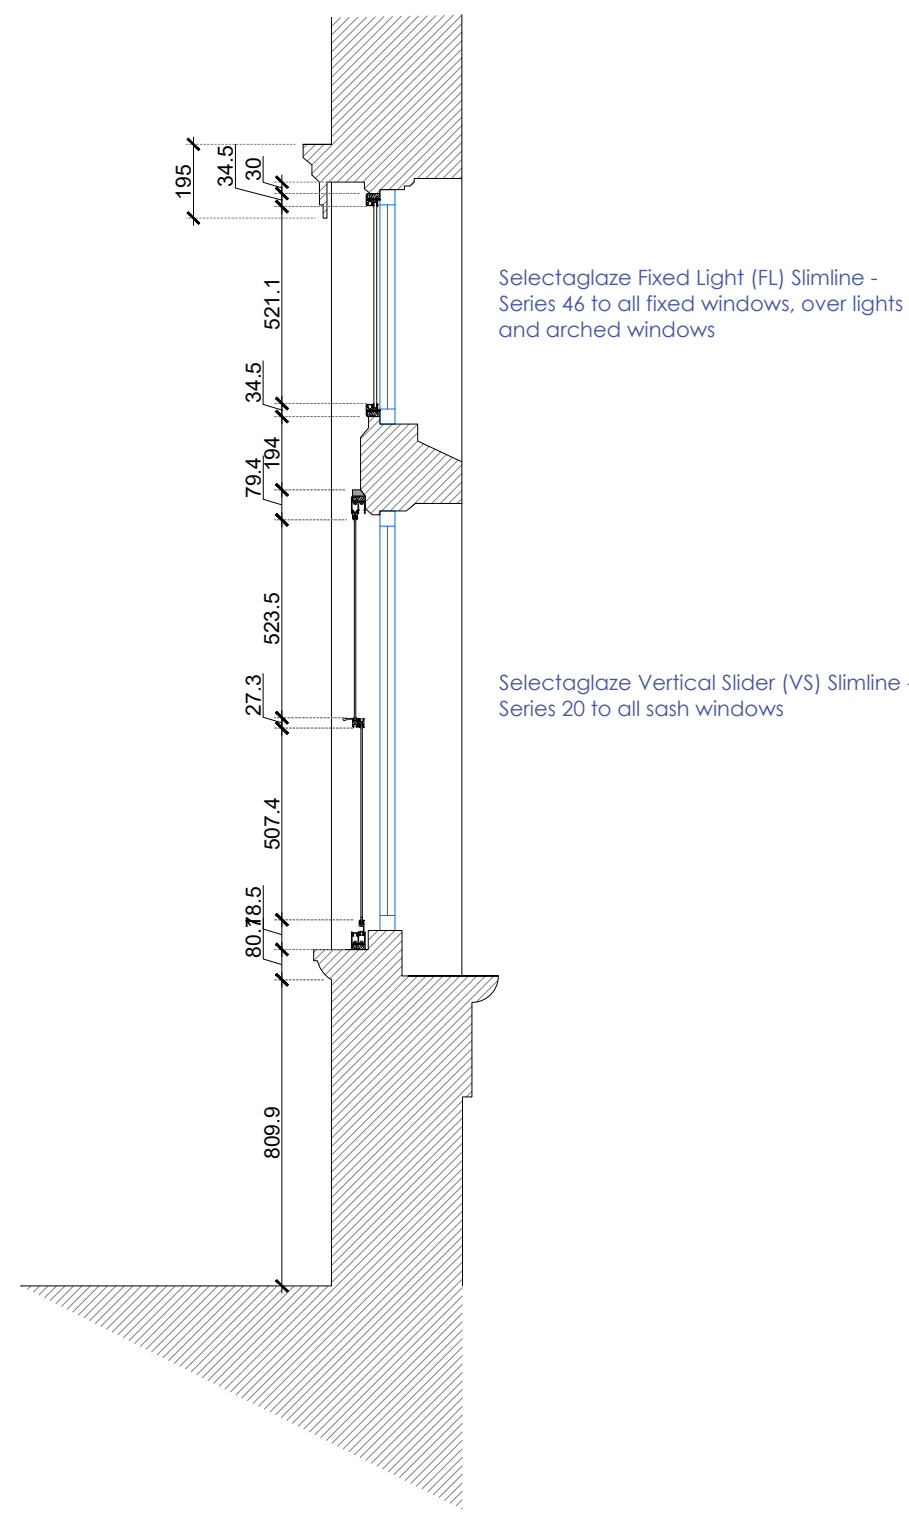

09 SECTION D - SECONDARY GLAZING
Scale 1:20

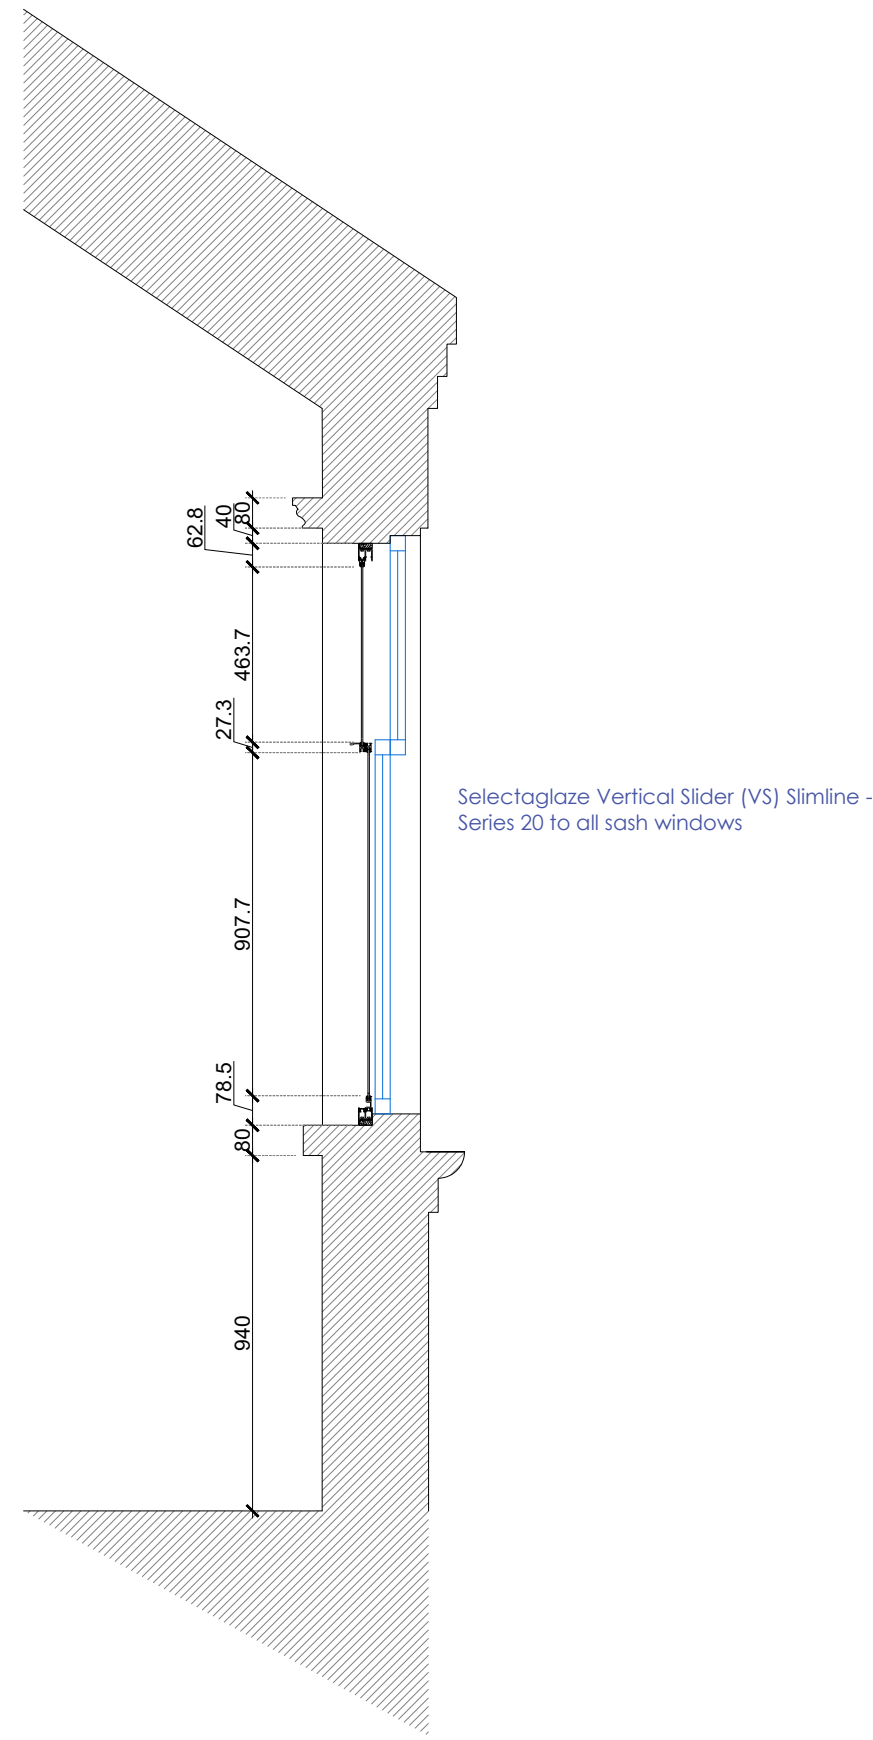

10 SECTION E - SECONDARY GLAZING
Scale 1:20



Regent House, 7 Upper King Street
Leicester, LE1 6XB
t:0116 251 0606 | w:ds-a.co.uk | e:info@ds-a.co.uk

Project Details:
8A Station House,
Station Road,
Hinckley,
LE10 1AW

Drawing Name:
SECONDARY GLAZING

Drawing Stage: PLANNING

Drawn: KT Check: KS Date: 14/05/25 Scale: N/A

Drawing Number:
23047 DSA XX XX DR A 1003 P01

PROJECT CODE DESIGN DATE LEVEL TYPE SCALE NUMBER REVISION

