Revision	Date

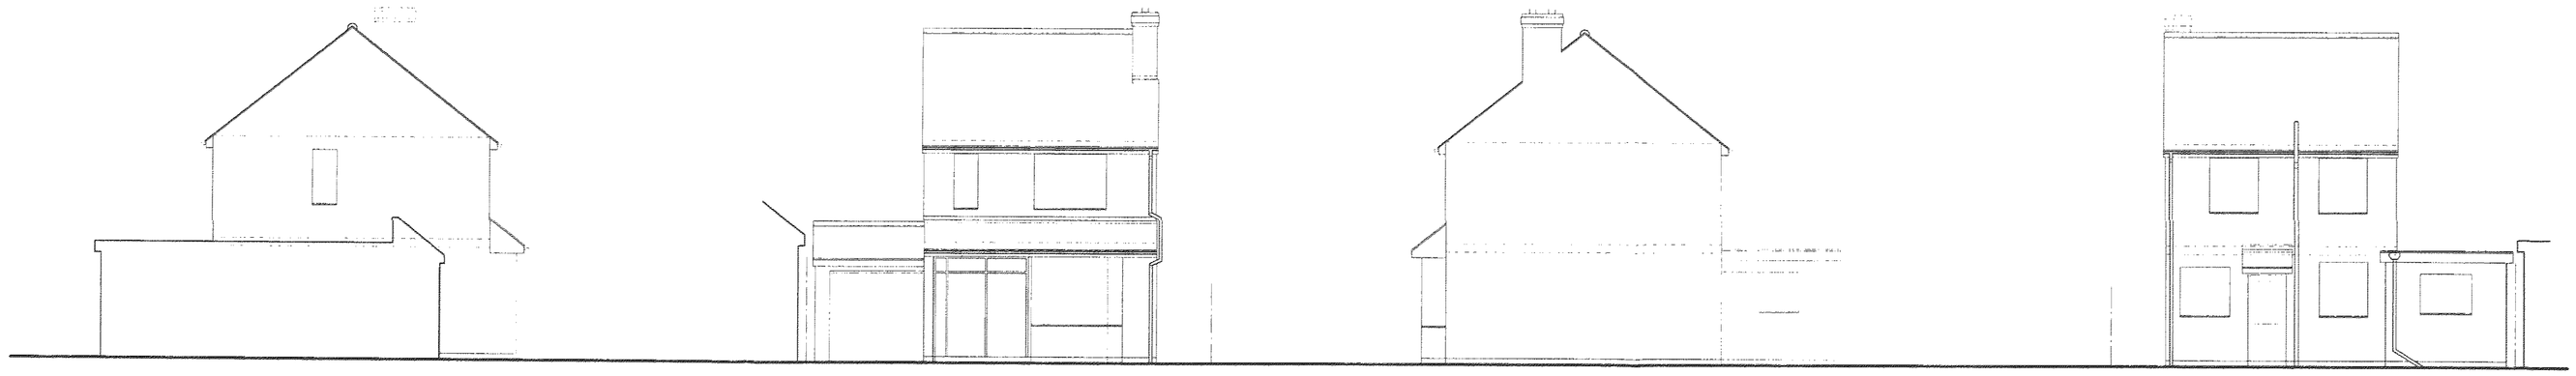

side | front | side | rear

ELEVATIONS AS EXISTING 1:100

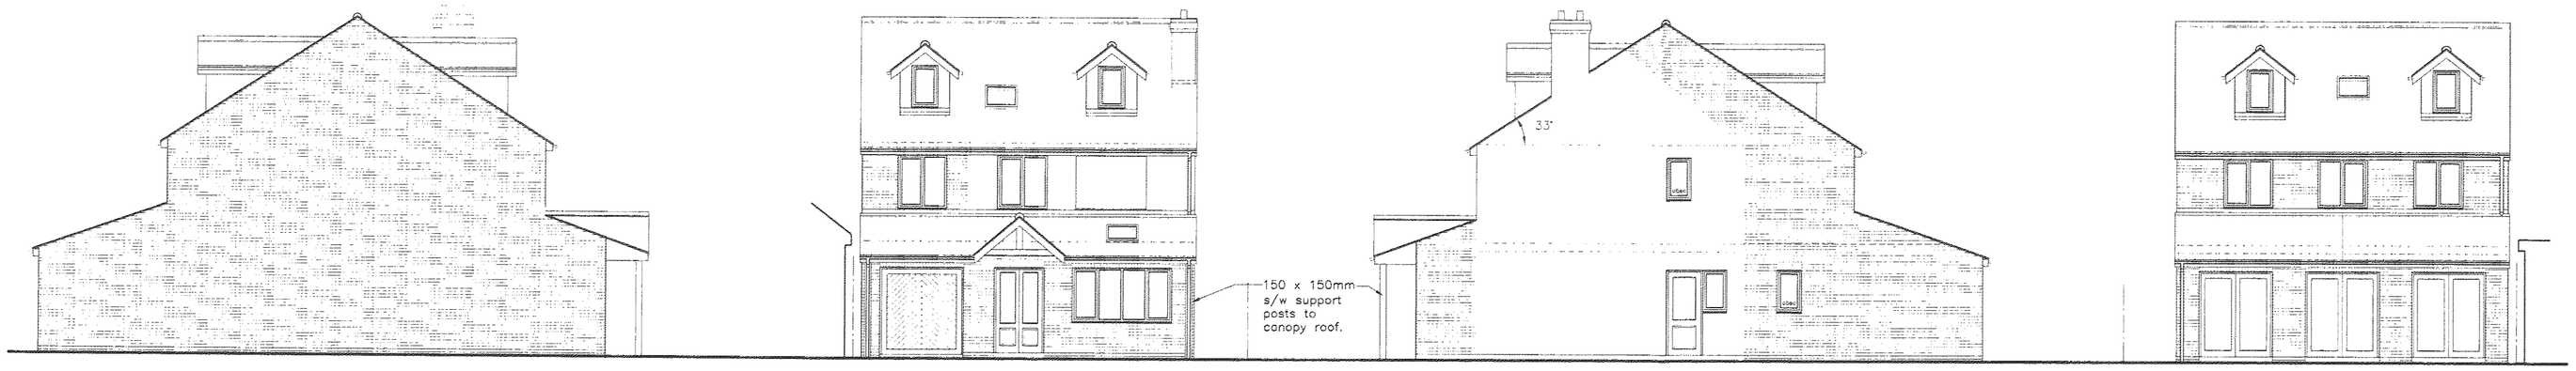

side | front | side | rear

ELEVATIONS AS PROPOSED 1:100



SITE PLAN 1:500

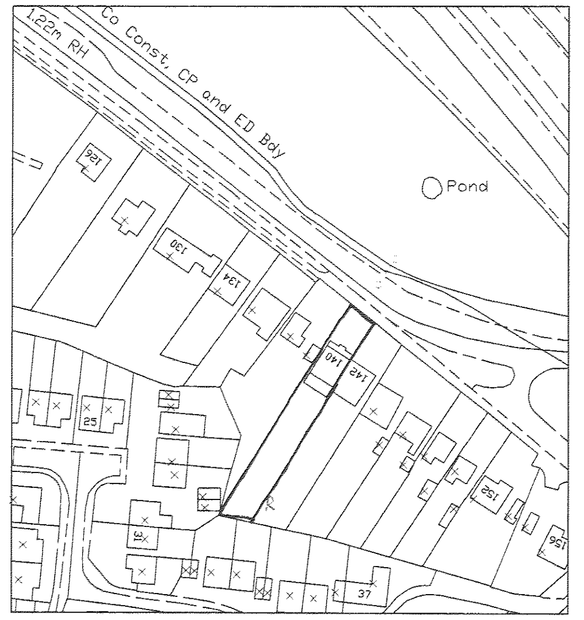

SITE LOCATION PLAN 1:1250

MATERIALS SCHEDULE –

WALLS – FACING BRICKWORK UP TO MATCH EXTG HOUSE.

ROOF – NEW AND EXISTING ROOFS TO BE FINISHED WITH NEW OR SECOND HAND SLATE. (EXTG CONC TILES TO BE REMOVED)

WINDOWS / DOORS – ALL IN PAINTED SOFTWOOD OR NEW UPVC AS PREFERRED BY CLIENT.

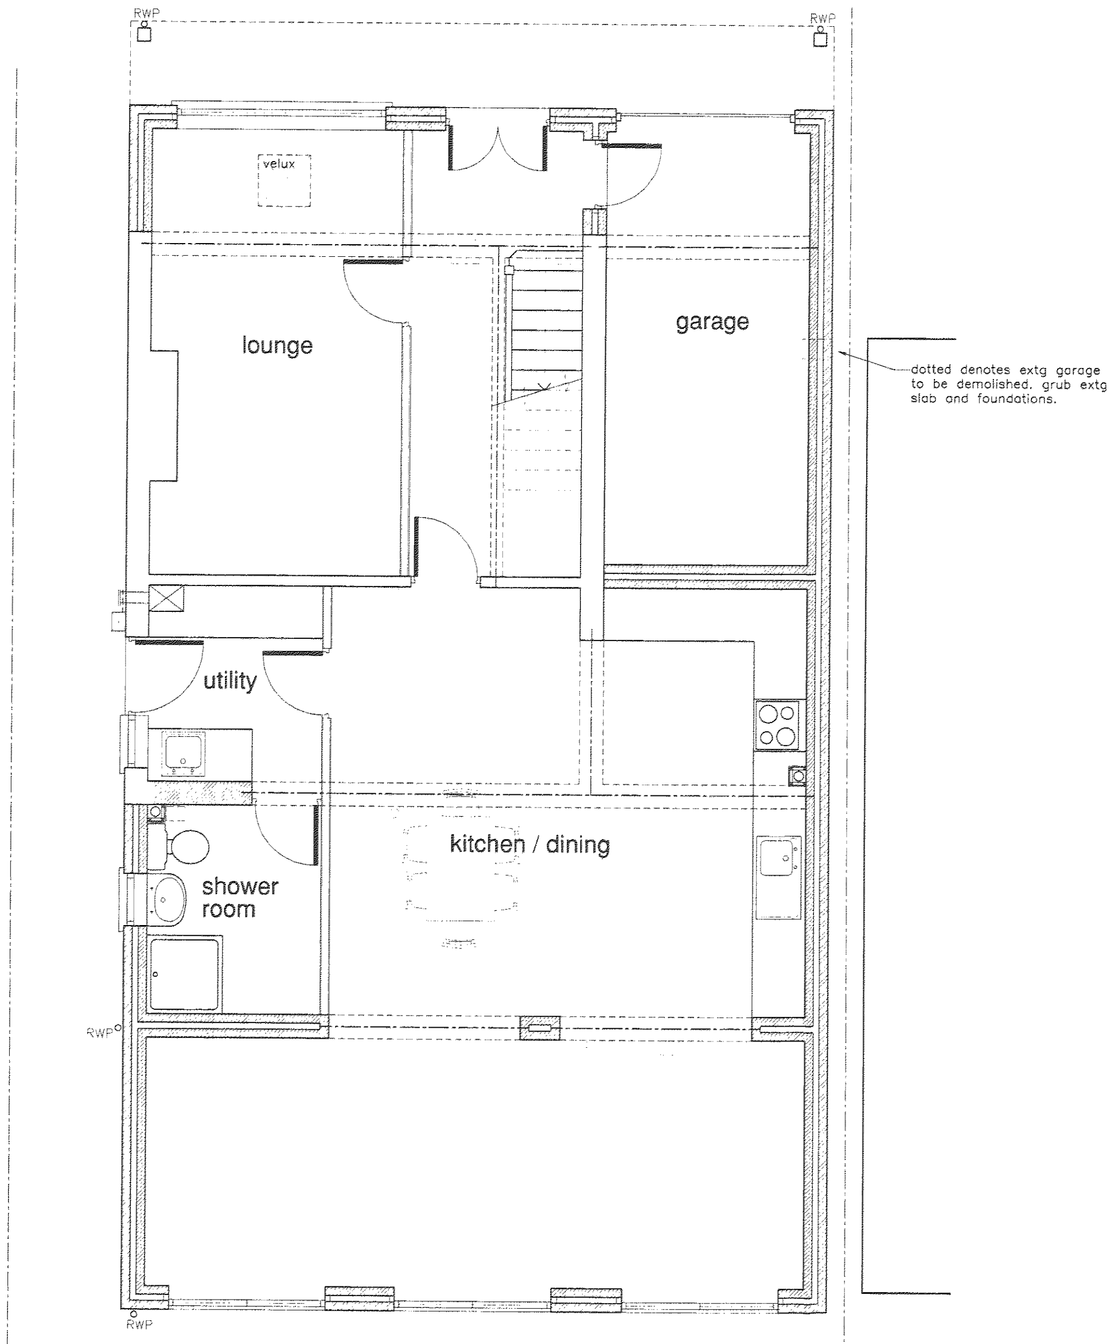

GROUND FLOOR PLAN AS PROPOSED

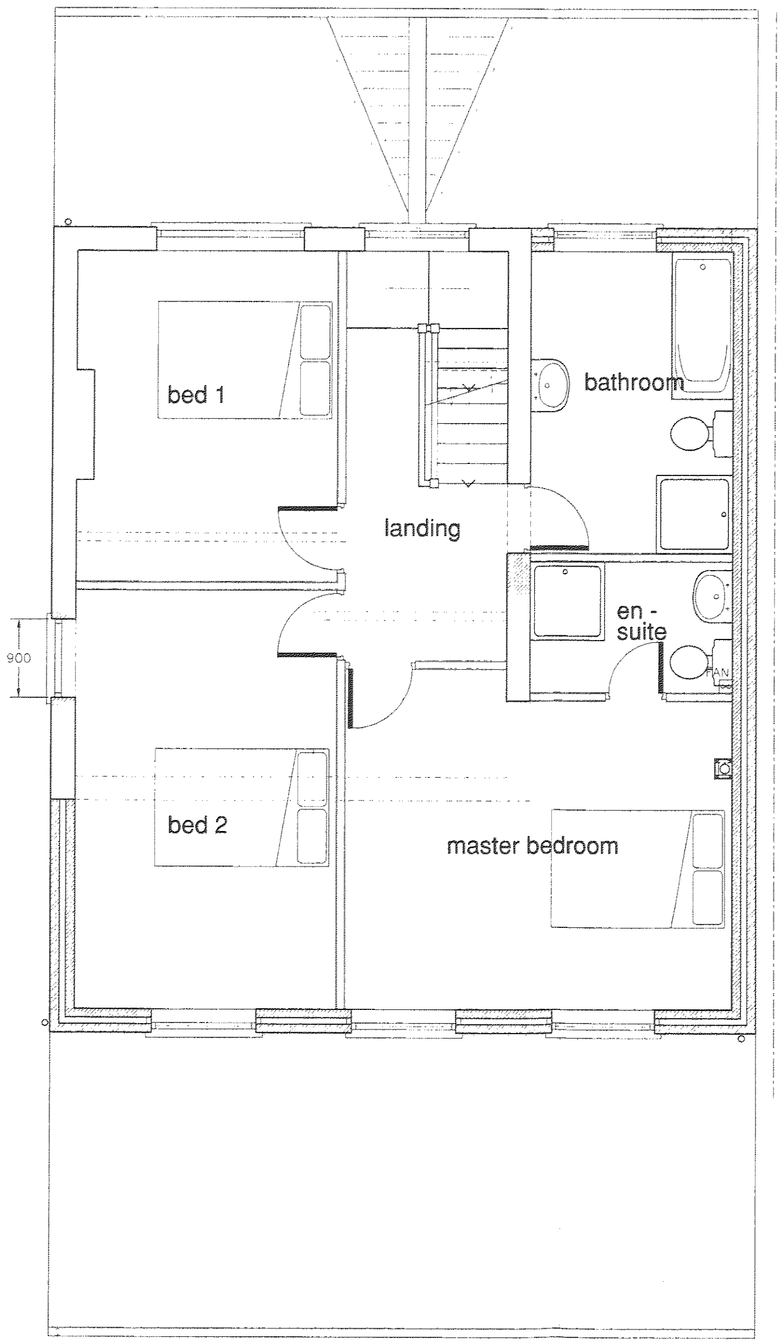

FIRST FLOOR PLAN AS PROPOSED

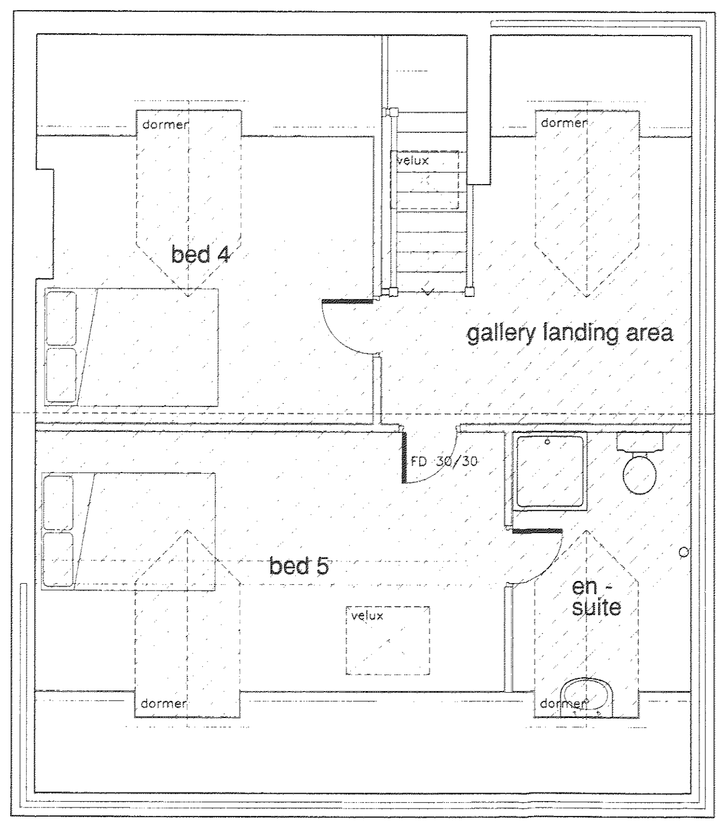

ROOFSPACE PLAN AS PROPOSED

DEVELOPMENT SERVICES
07 MAR 2008
RECEIVED

REV E – FEB 2008 – RIDGE HEIGHT LOWERED BY 600mm, ROOF PITCH MADE SHALLOWER

REV D – JUNE 2007 – FRONT CANOPY ROOF ARRANGEMENT REVISED.

REV C – JAN 2007 – REDRAWN WITH NEW ROOF CONFIGURATION.

A.J.S
ARCHITECTURAL DESIGN

Please reply to:
130 Wyngate Drive
Leicester
LE3 0UT

Tel: 0116 254 1447
Mobile: 07974 263607
Fax: 0116 254 1447
Email: andyaskeyeds@aol.com

Offices also at
8 Belvoir Close
Mountsorrel
Leicester LE12 7BL
Tel: 0116 230 2806

108 Haddenham Road
Leicester
LE3 2BG
Tel: 0116 229 0856

Project *PROPOSED EXTENSIONS AND ALTERATIONS AT 140 LEICESTER RD, MARKFIELD, LEICESTER FOR: MR. S. FEELEY*

Sheet Title *PLANS & ELEVATIONS AS PROPOSED*

Scale *1:50, 1:100* **Ref** *2006/556/02 E*

Date *JAN 2007* **Drawn** *AJA*

ALL DIMENSIONS TO BE CHECKED ON SITE. DO NOT SCALE OFF DRAWING.
THIS DRAWING IS THE COPYRIGHT OF THE ARCHITECT AND NOT TO BE REPRODUCED WITHOUT THEIR PERMISSION. ORDNANCE SURVEY MAP INFORMATION REPRODUCED WITH PERMISSION OF HMSO CROWN COPYRIGHT RESERVED.