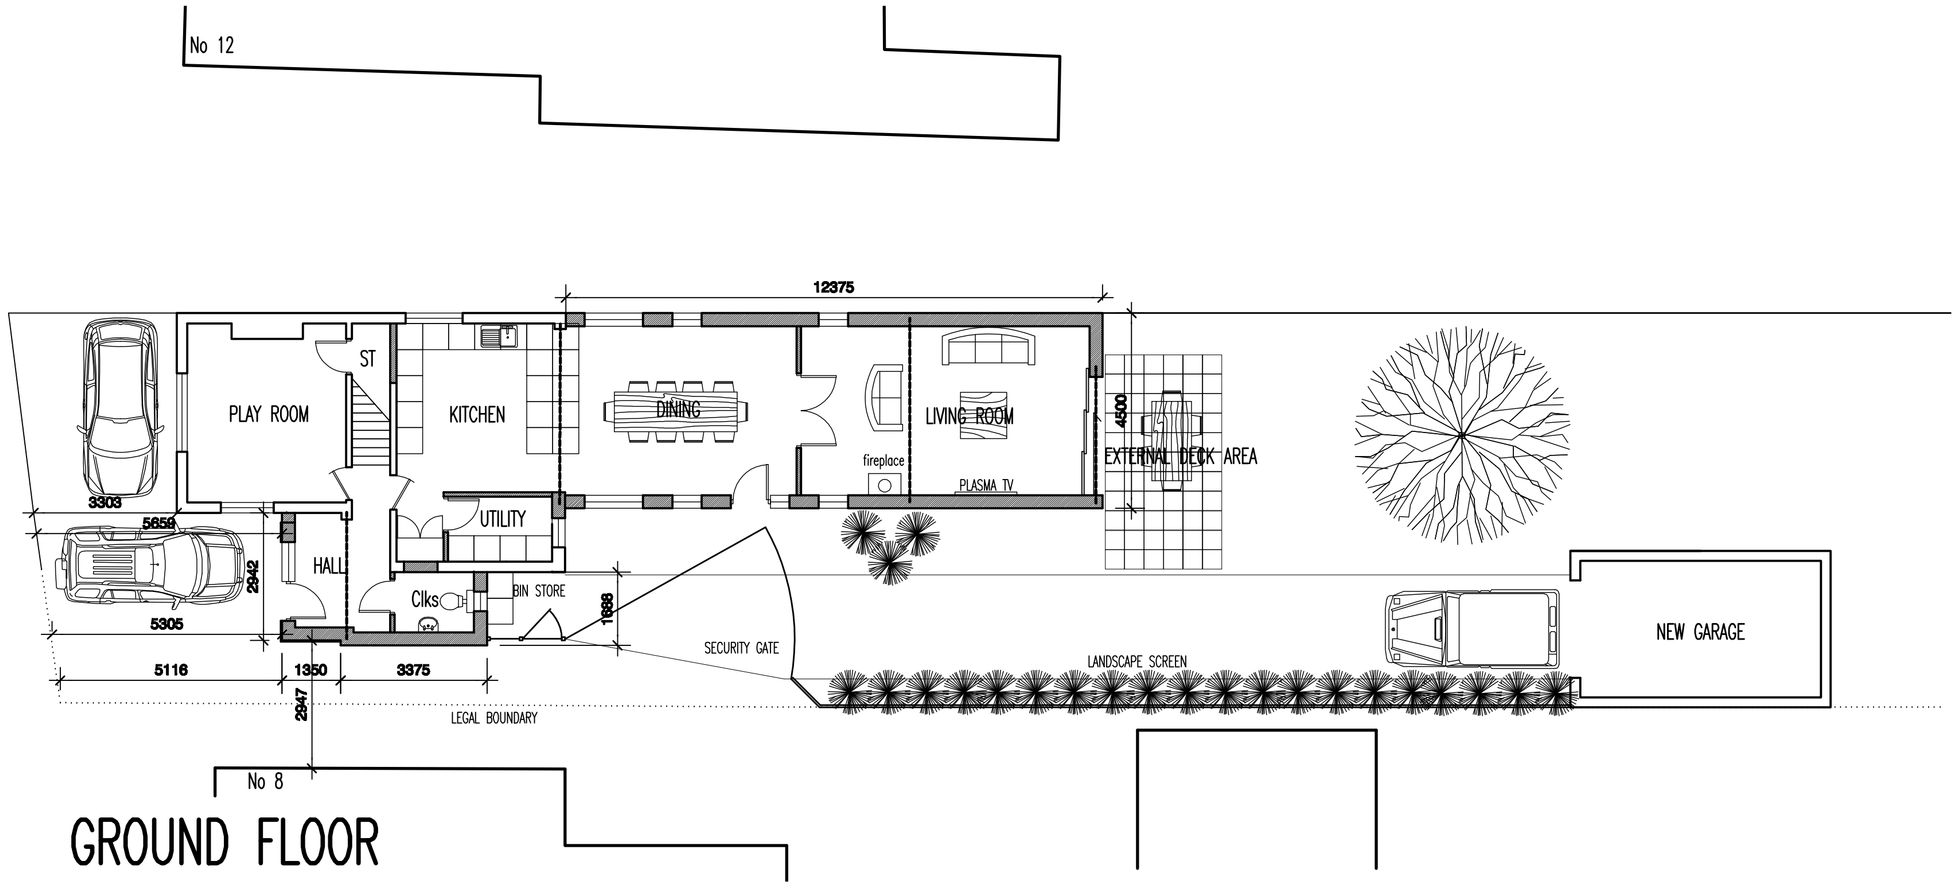

GROUND FLOOR

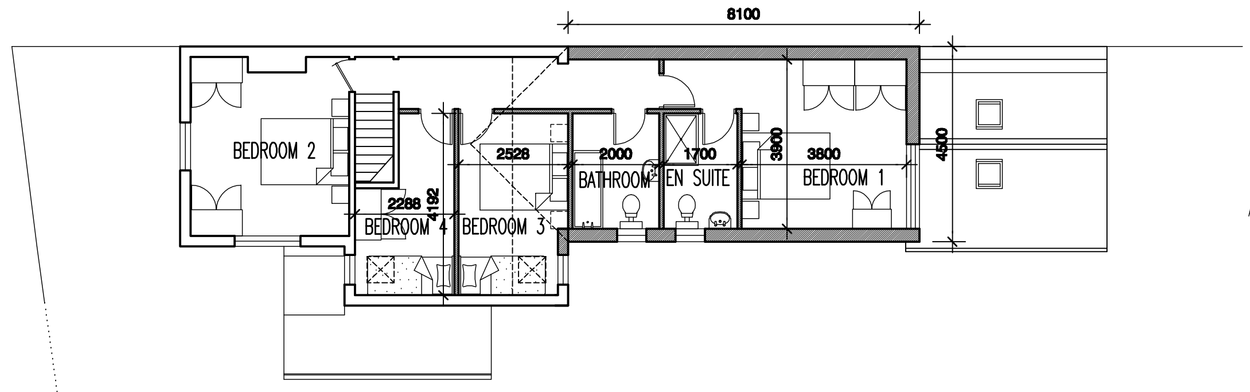

FIRST FLOOR

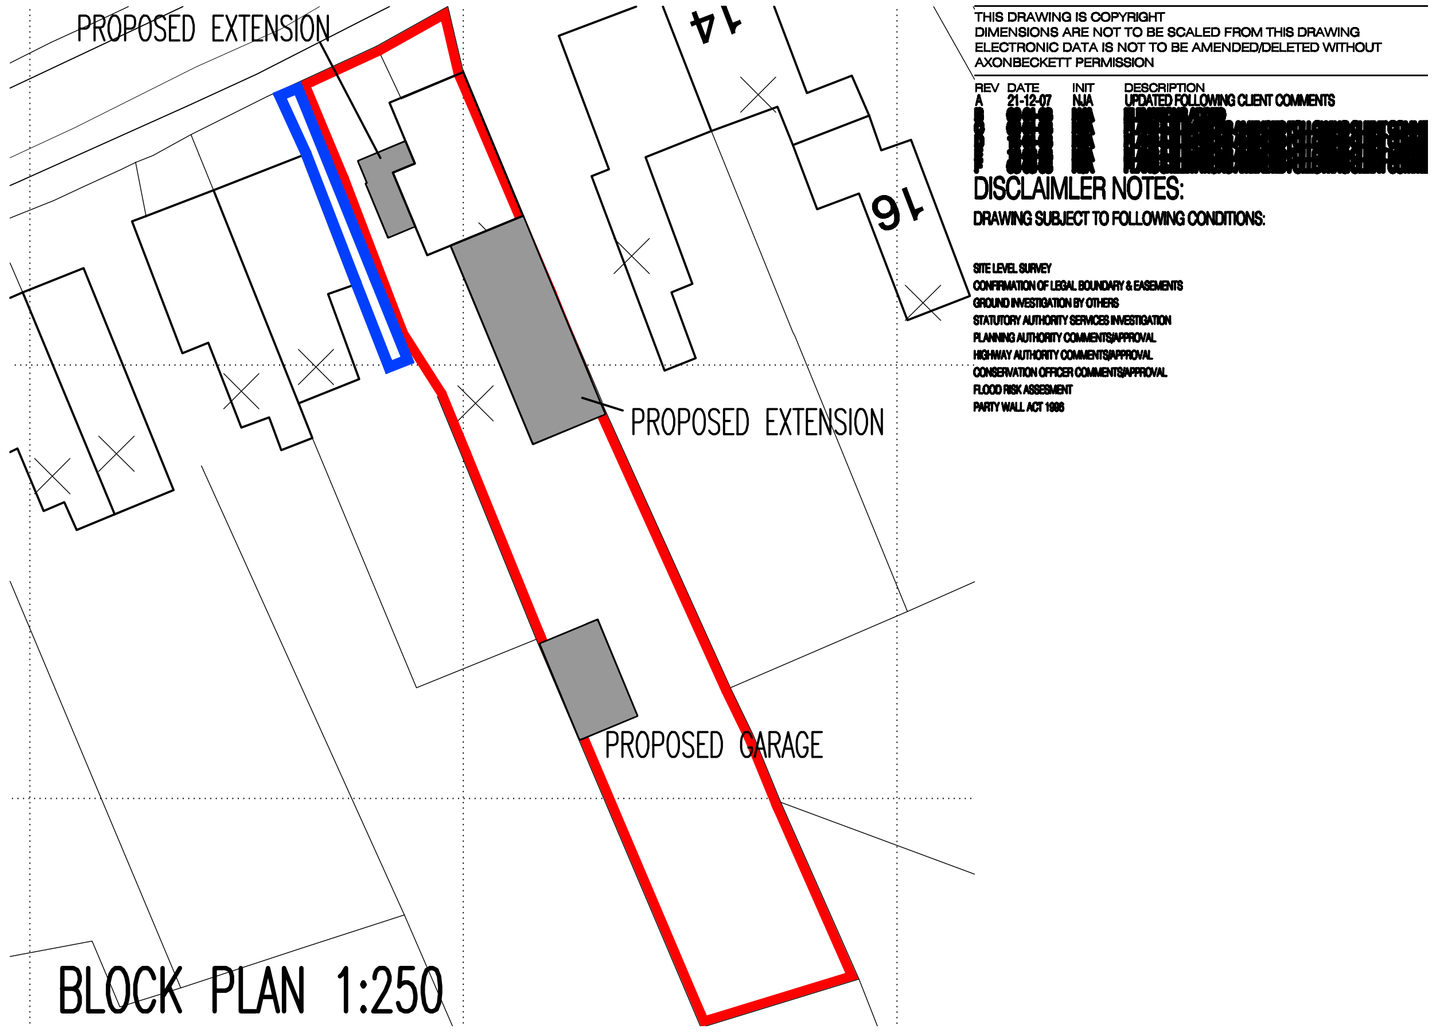

BLOCK PLAN 1:250

THIS DRAWING IS COPYRIGHT
DIMENSIONS ARE NOT TO BE SCALED FROM THIS DRAWING
ELECTRONIC DATA IS NOT TO BE AMENDED/DELETED WITHOUT AXONBECKETT PERMISSION

REV	DATE	INIT	DESCRIPTION
A	21-12-07	NJA	UPDATED FOLLOWING CLIENT COMMENTS

DISCLAIMLER NOTES:

DRAWING SUBJECT TO FOLLOWING CONDITIONS:

SITE LEVEL SURVEY
CONFIRMATION OF LEGAL BOUNDARY & EASEMENTS
GROUND INVESTIGATION BY OTHERS
STATUTORY AUTHORITY SERVICES INVESTIGATION
PLANNING AUTHORITY COMMENTS/APPROVAL
HIGHWAY AUTHORITY COMMENTS/APPROVAL
CONSERVATION OFFICER COMMENTS/APPROVAL
FLOOD RISK ASSESMENT
PARTY WALL ACT 1996



NORTH ELEVATION



SOUTH ELEVATION



WEST ELEVATION

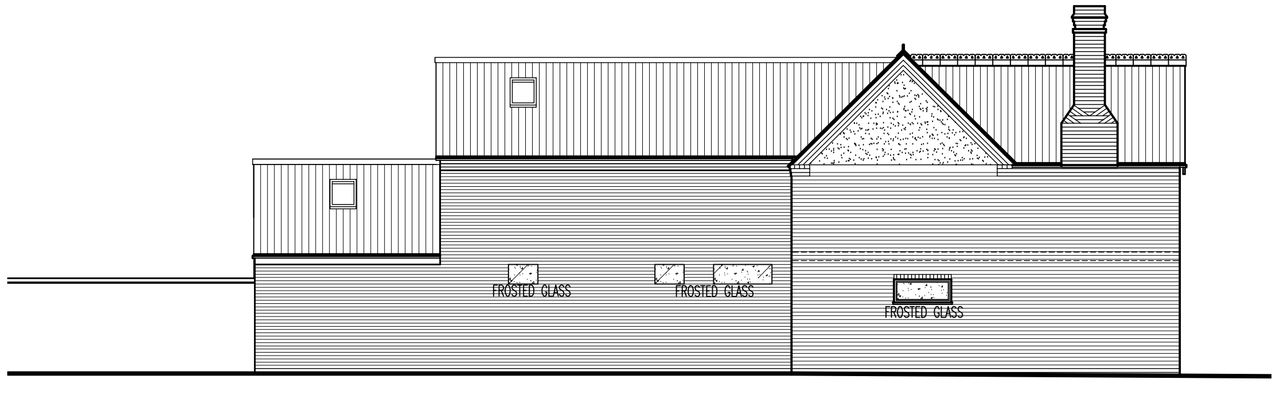

EAST ELEVATION

AXONBECKETT
ARCHITECTS
MASTERPLANNERS
23a Mount Rd, Hinckley
Leicestershire, LE10 1AD
T: 01455 633556
F: 01455 233773
E: mail@axon-beckett.com
W: www.axon-beckett.com
RIBA Chartered Practice

CLIENT
Mr & Mrs Schaefer

PROJECT
Proposed Residential Extension
10 Hinckley Road
Stoke Golding

STATUS	DATE	
Sketch	17-12-07	
DRAWN	CHECKED	SCALE
nja	cb	1:100

DRAWING
Proposed Floor Plans

DRAWING No.	REVISION
07852-SK01	F