


Proposed Ground Floor Plan 1:100

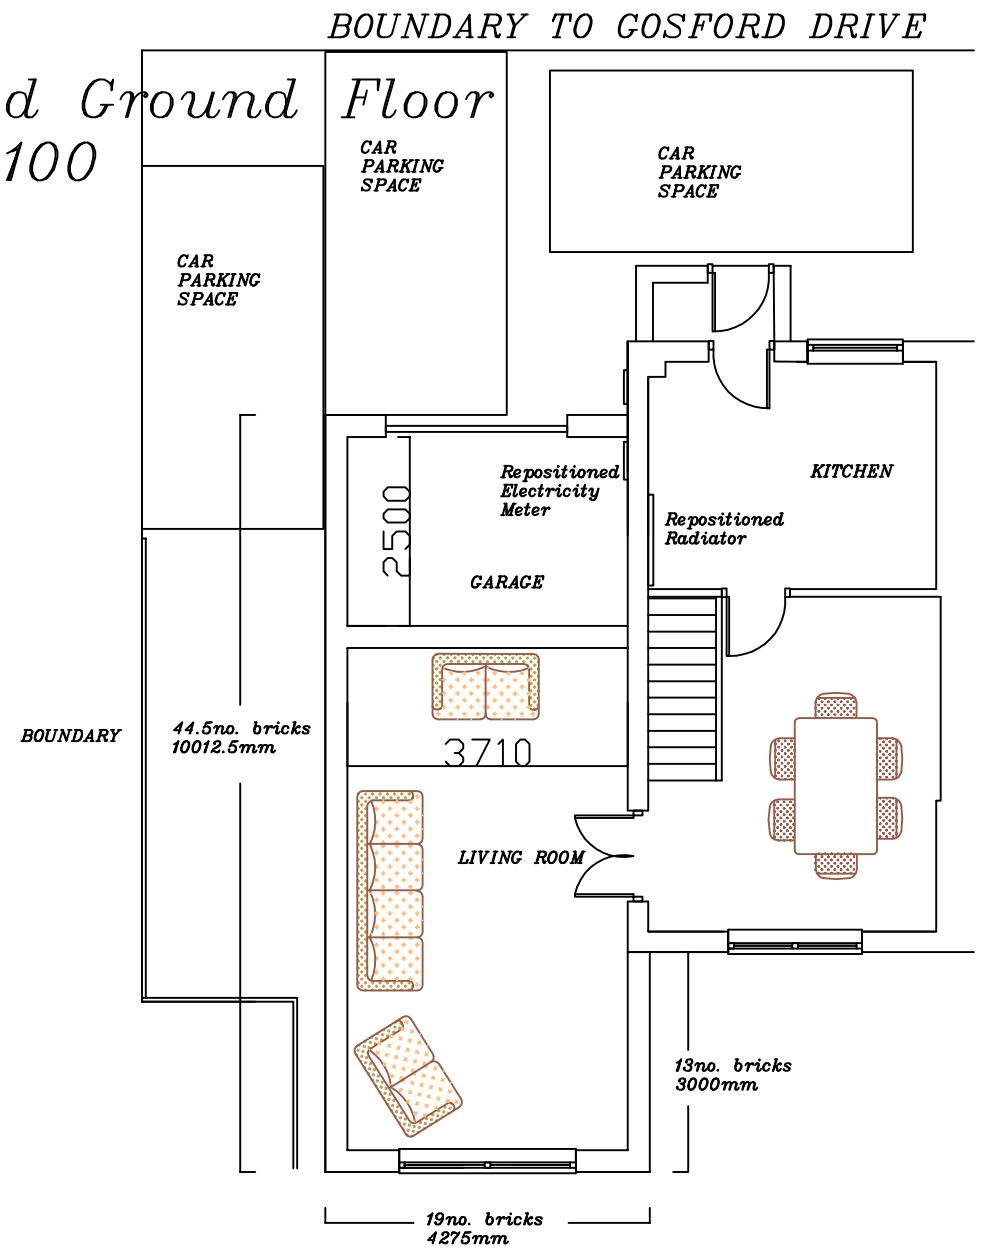

Proposed First Floor Plan 1:100

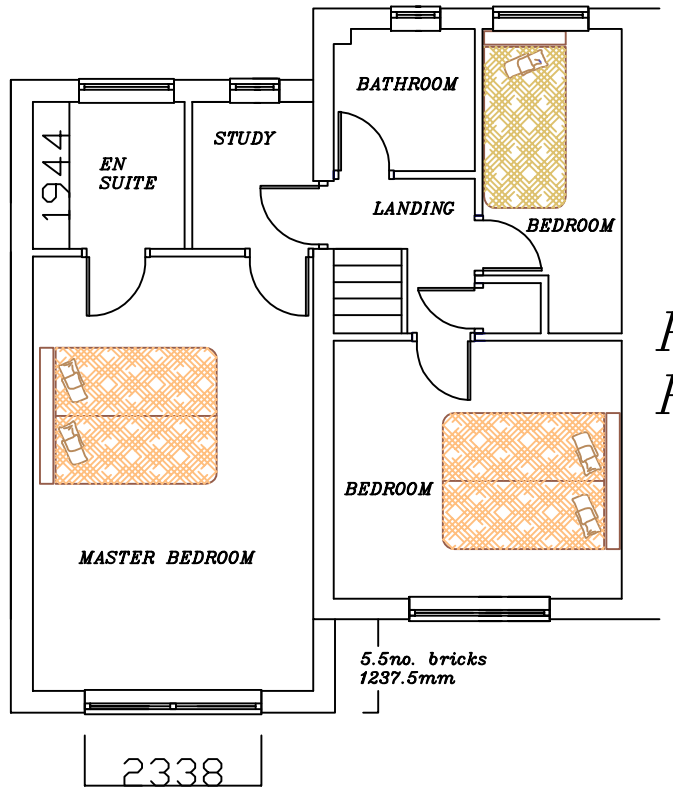

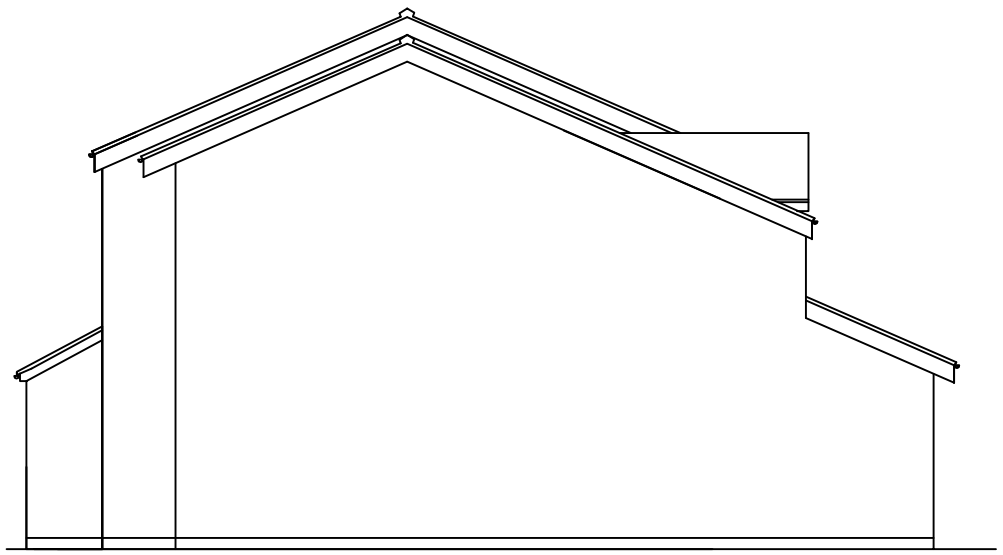

Proposed Side Elevation 1:100



Proposed Front Elevation 1:100



Proposed Rear Elevation 1:100

ARCHITECTURAL GRAPHICS

188 Roston Drive, Hinckley,
Leicestershire LE10 0US

TEL:07841 901 171
EMAIL:
helen@architecturalgraphics.ltd.uk

DRAWING TITLE Proposed Plans & Elevations	SCALE 1:100	DATE 28/08/09
CLIENT Mr & Mrs T. Herbert 6 Gosford Drive Hinckley Leicestershire	DRAWN H.E.J.	DWG. NO. 006A
	REV. NO. A proposed roof line dropped by 350mm	