




Location Plan


0 5m 10m 15m 20m 25m 1:500

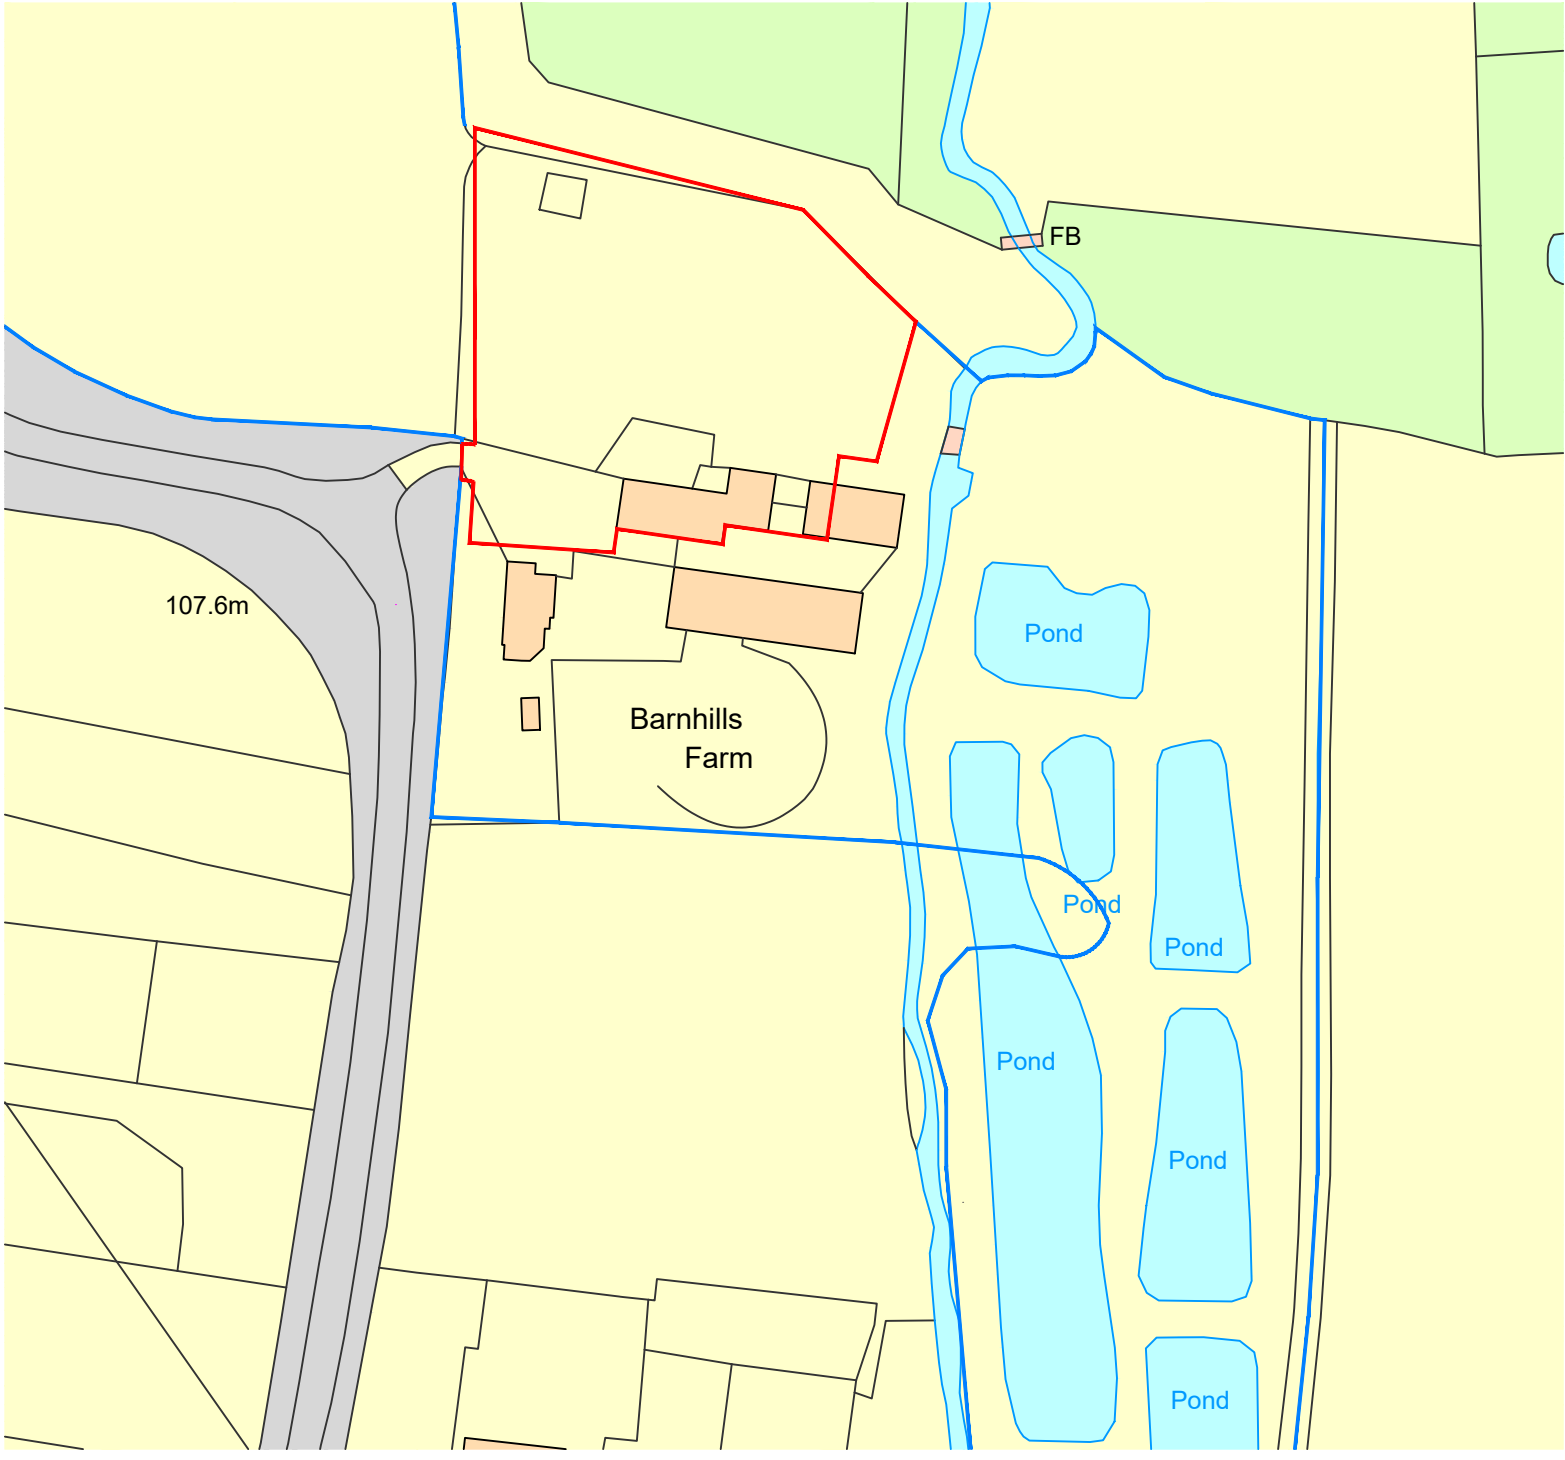

Block Plan

0 12.5m 25m 37.5m 50m 62.5m 75m 1:1250

Printed or electronic copies of this drawing can be scaled for planning purposes only. Any discrepancies with this drawing to be reported and clarified prior to commencing work on site, if in doubt - Ask.
Corporate Architecture Ltd accept no responsibility for works not undertaken fully in accordance with this drawing and relevant specifications.
Copyright © Corporate Architecture Limited

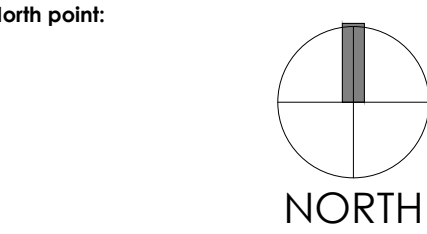

Notes:

Revision Log:			
D	Updated to Ecologist comments	TJN	28.11.24
C	Blue line updated to ownership boundary	TJN	24.09.24
B	Red line updated to Planner comments	TJN	06.09.24
A	Red line updated to application boundary	TJN	09.08.24
Rev:	Description:	By:	Date:

Project:
Barnhills Farm,
Merrylees Road,
Thornton,
Leicestershire,
LE67 1AP

Client:
Gary and Amy Knight

Scale:
VARIOUS

Drawn by:	Checked:	Date:	Paper Size:
TBW		Oct 23	A1

Drawing Title:
Location Plan

Drawing Status:
PLANNING ISSUE

Drawing Number:	Revision Number:
5681/MN/23/001	D



CORPORATE ARCHITECTURE LIMITED
CHARTERED ARCHITECTS

HEAD OFFICE
Venari House, 1 Timbush Way,
Market Harborough,
Leicestershire, LE16 7XY
Tel: 01858 467476

ISO 9001

office@corporatearchitecture.co.uk
www.corporatearchitecture.co.uk

RIBA

Chartered Practice