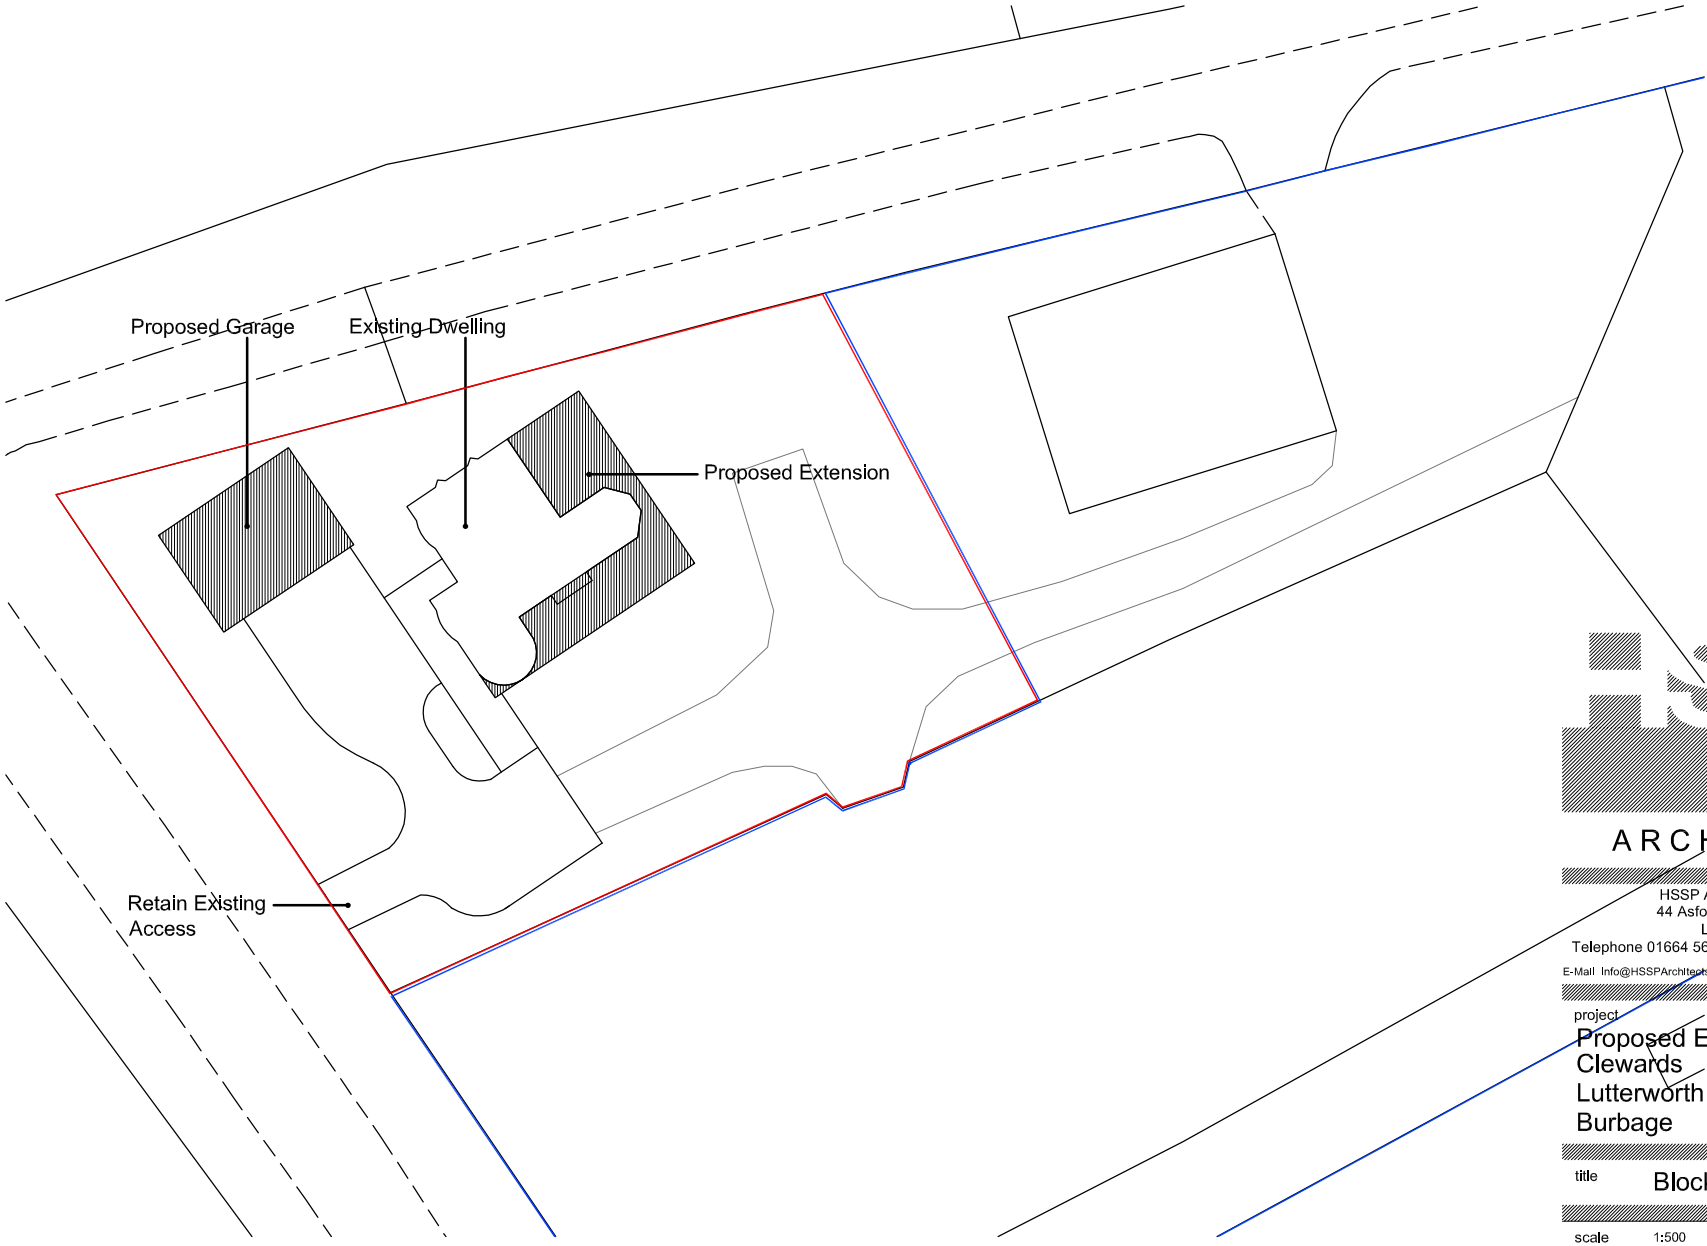


ARCHITECTS

HSSP Architects Limited
44 Asfordby Road Melton Mowbray
Leicestershire LE13 OHR
Telephone 01664 563288 Facsimile 01664 503360
E-Mail Info@HSSPArchitects.co.uk Web www.HSSPArchitects.co.uk

project
Proposed Extension
Clewards
Lutterworth Road
Burbage

title Block Plan

scale 1:500 date June 10

dwg no 6225P-03 Rev B

HSSP
A4