NO DIMENSIONS TO BE SCALED FROM THIS DRAWING

This drawing is issued for the sole and exclusive use of the named recipient. Distribution to any third party is on the strict understanding that no liability is accepted by Pick Everard for any discrepancies, errors or omissions that may be present, and no guarantee is offered as to the accuracy of information shown

- Flat glass optic lamp. 150 watt fixed to 3 metre high posts.
- Exact point of installation within the 2 metre path to be agreed on site due to existing underground services being located.

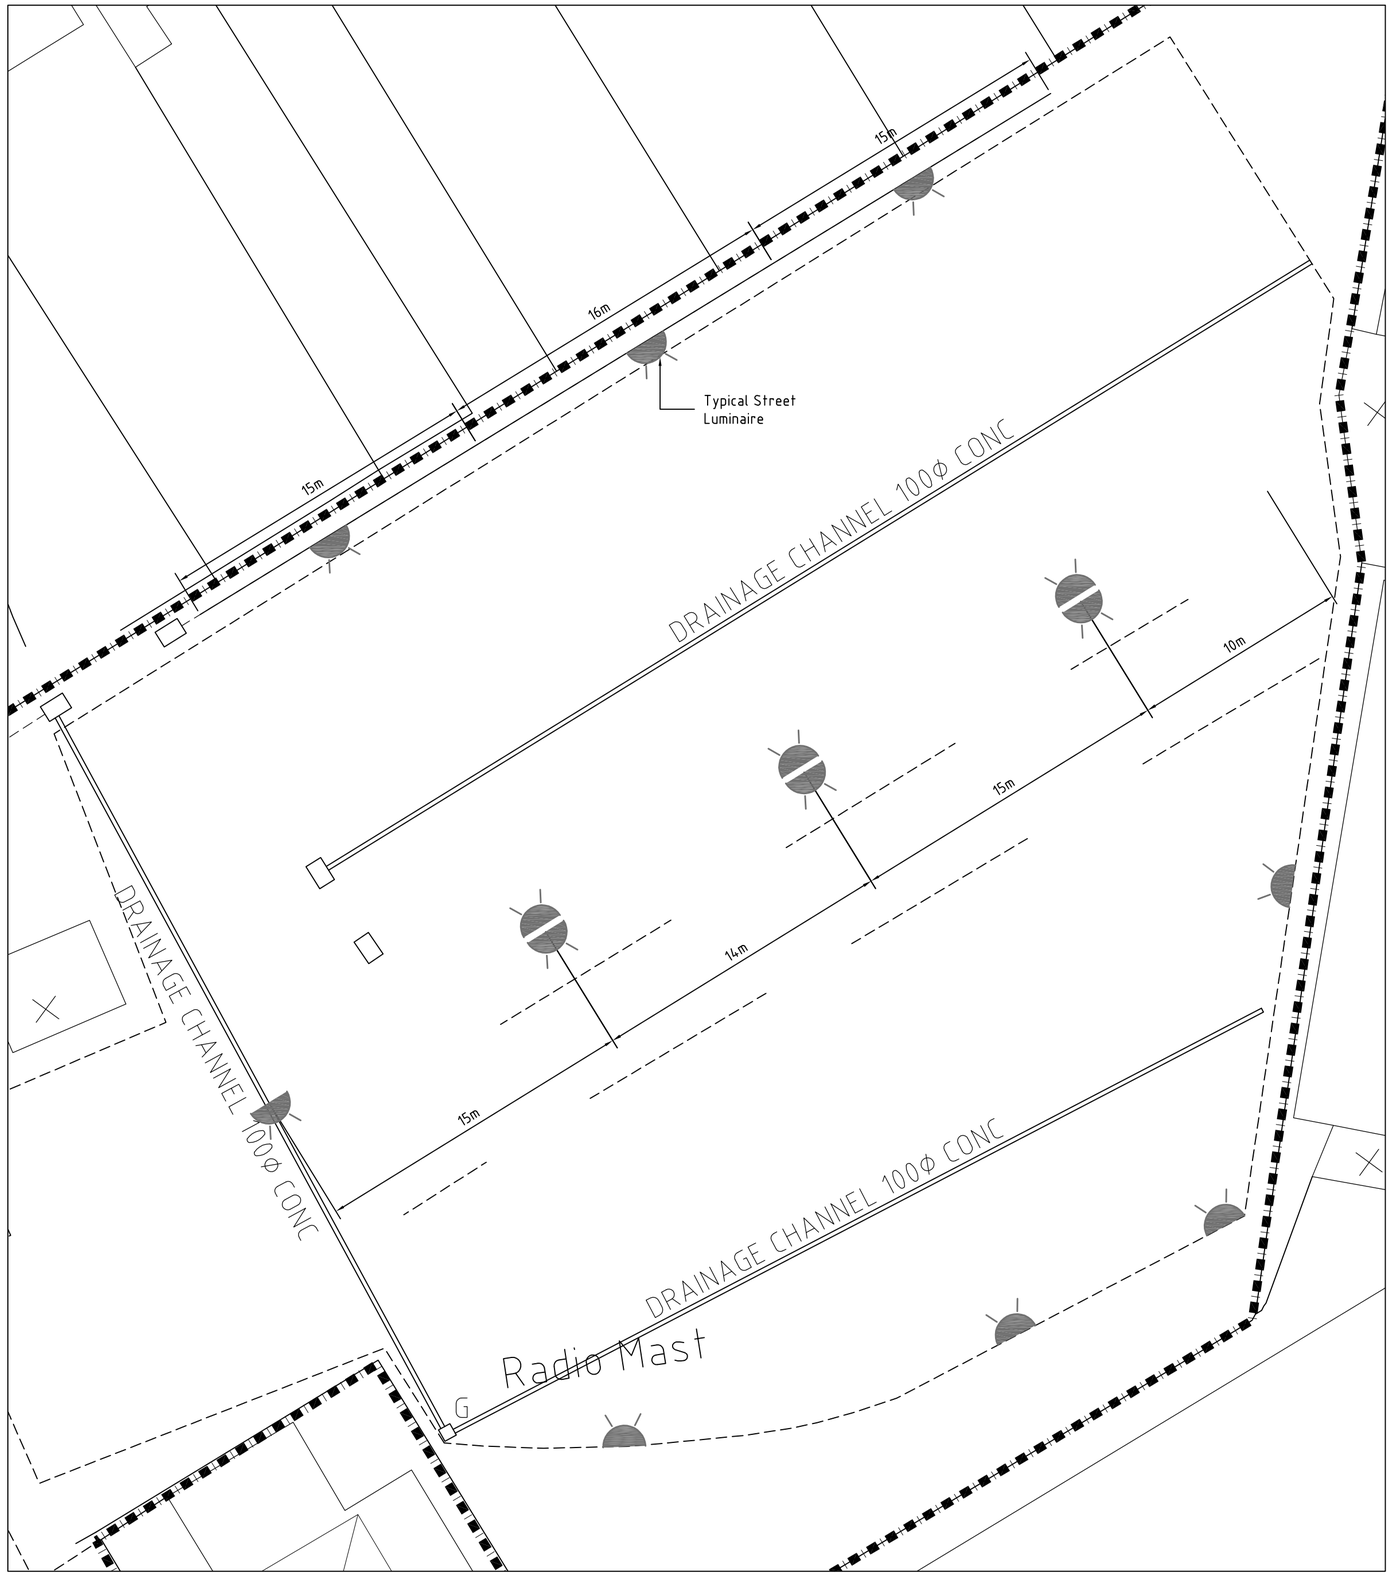

Block Plan

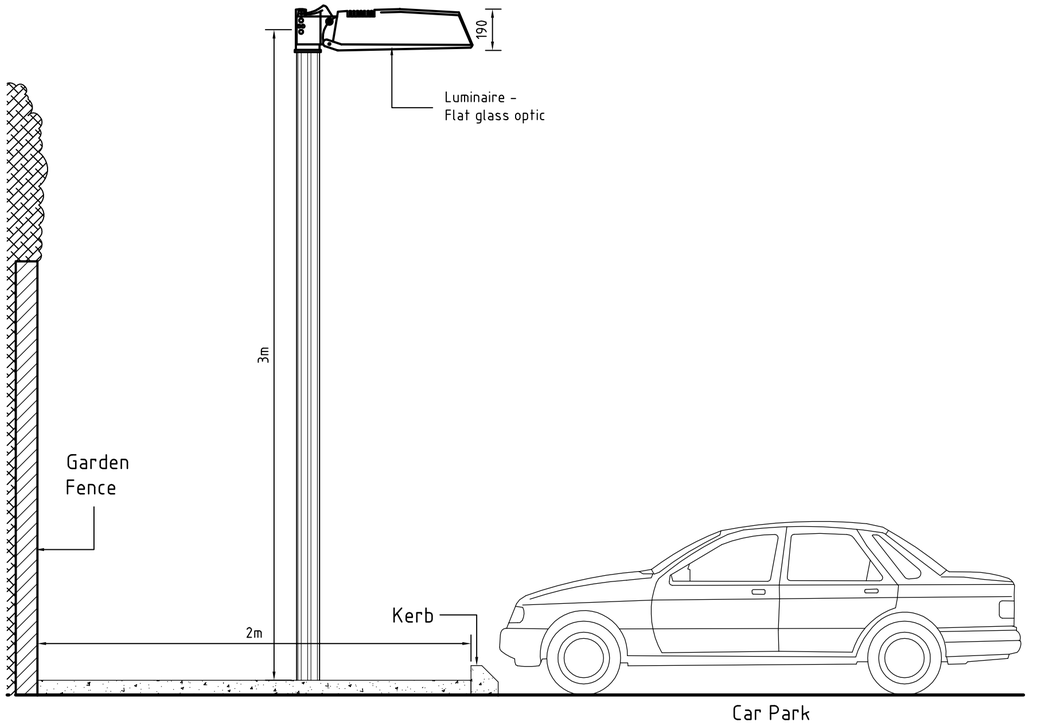

Typical Street Luminaire Detail
(Section 1:20)

B	Ammended light details & Spec	27.04.09	RM	RP
A	Revision note	06.02.09	MD	RP
Revisions		Date	Drawn	Chk'd

Client
National Grid
Hinckley

Architects
Consulting Engineers
Project Managers
Surveyors
PICK EVERARD
Halford House
Charles Street
Leicester
LE1 1HA
Phone 0116 223 4400
Fax 0116 223 4411/22/33
consultants@pickeverard.co.uk
www.pickeverard.co.uk

Project
Proposed Additional
Car Park Lighting

Drawing Title: Block Plan and Section	Status: PROPOSALS
	Scale - unless otherwise stated: VARIES at A2
	Drawing Number: **080810/A/001** Rev: **B**