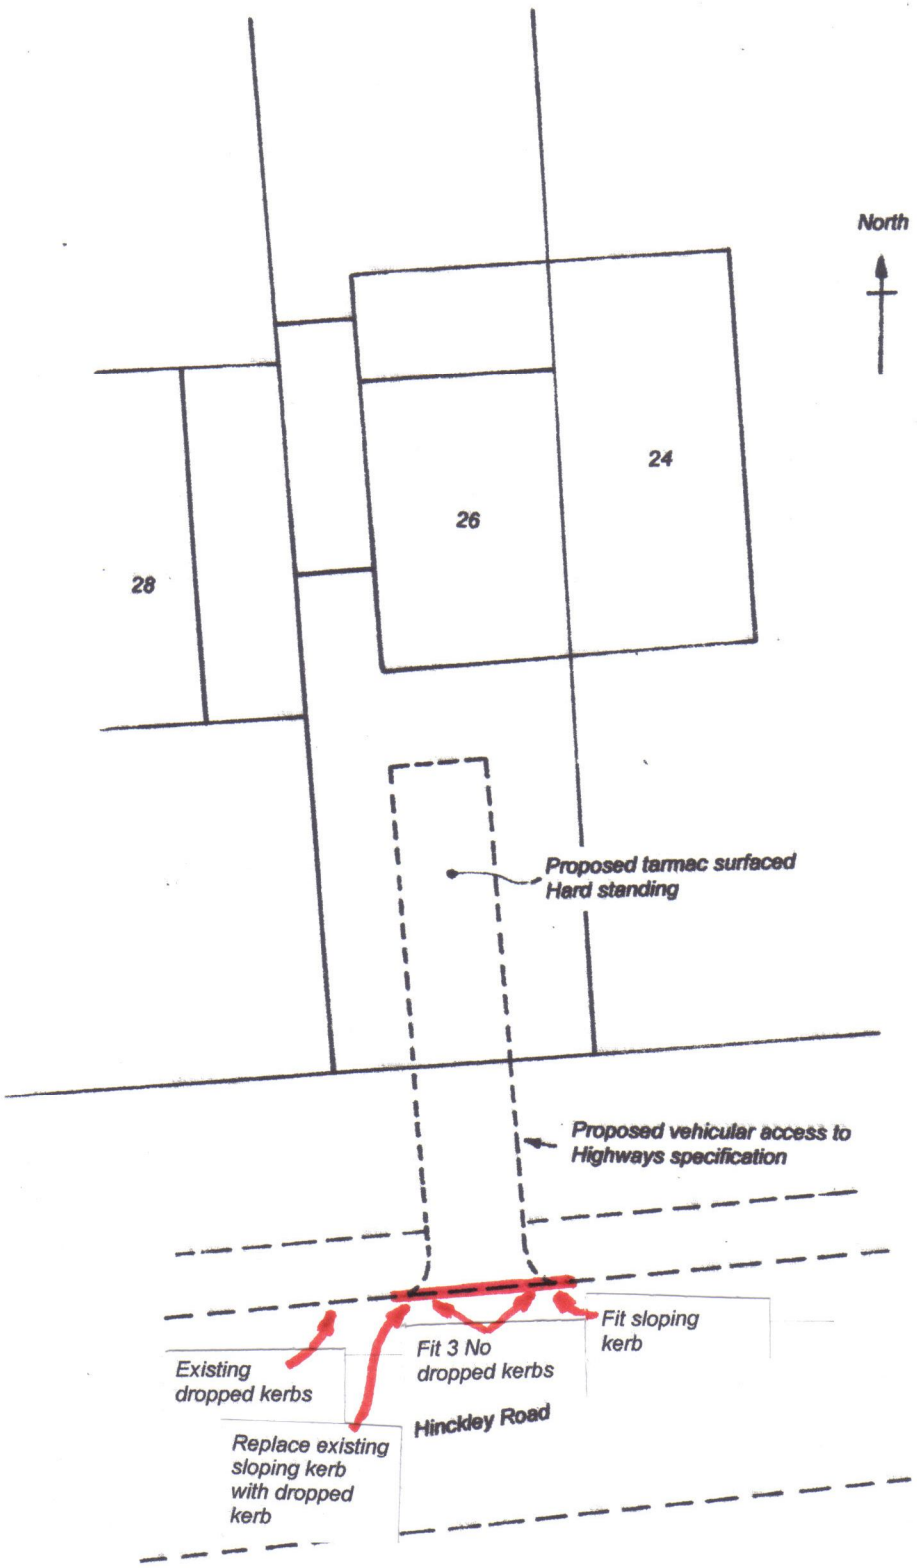

Location Plan

Proposed Rear Extension,
Access and Hard standing at
26 Hinckley Road
Barwell
for Mr N Wheeler

Scales:- ~~1:50~~, ~~1:100 &~~ 1:200
~~February~~ 2009 Drg 2 of 2
May