




Section A-A

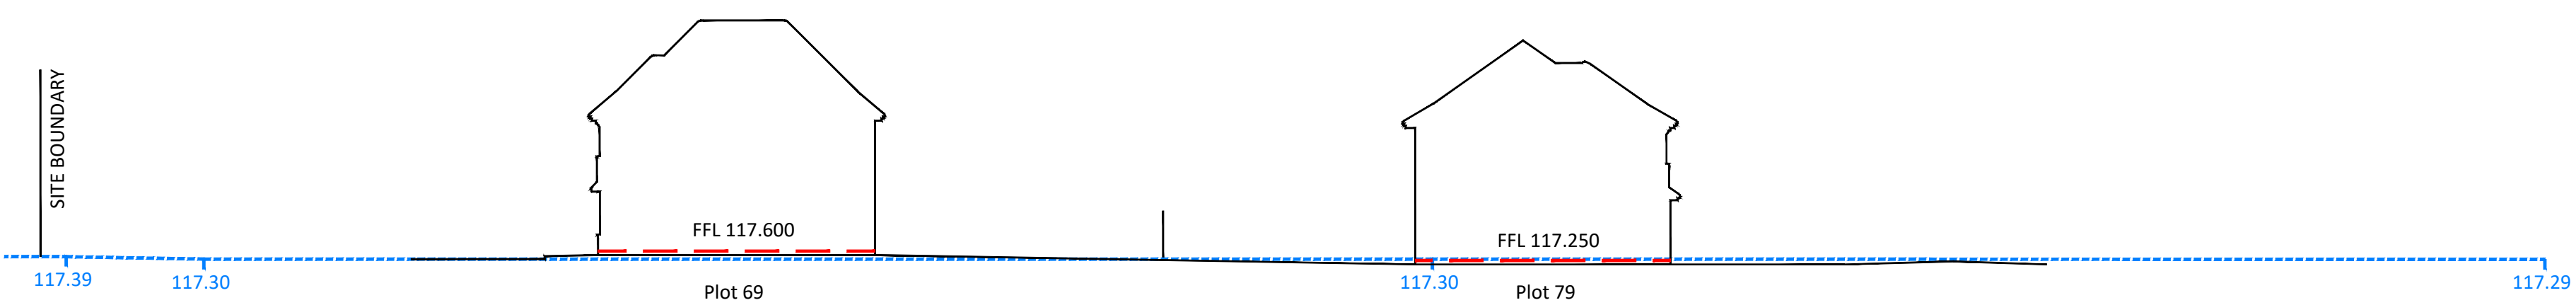


Section C-C

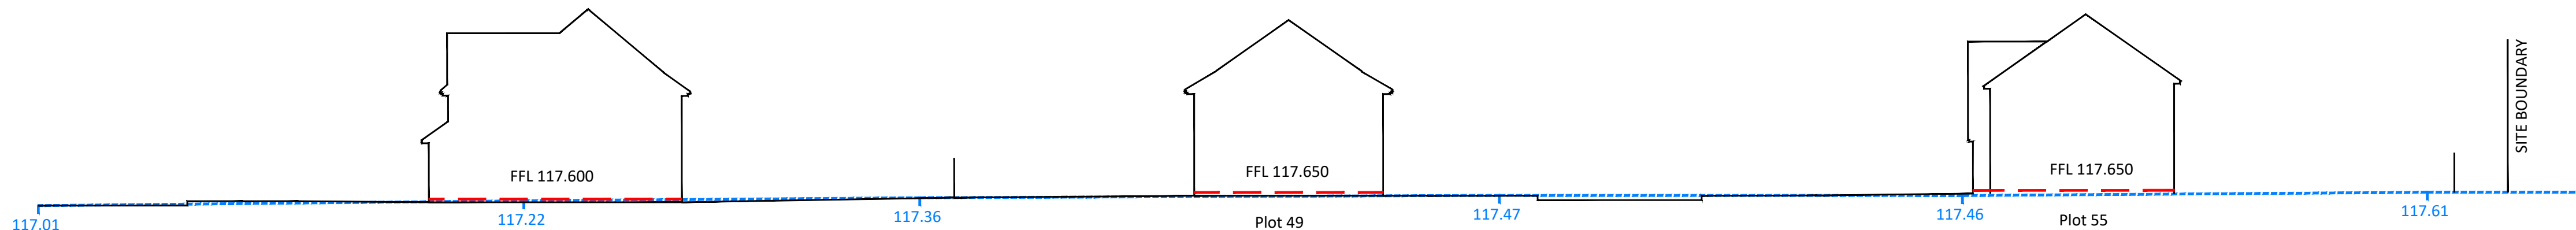


Section B-B

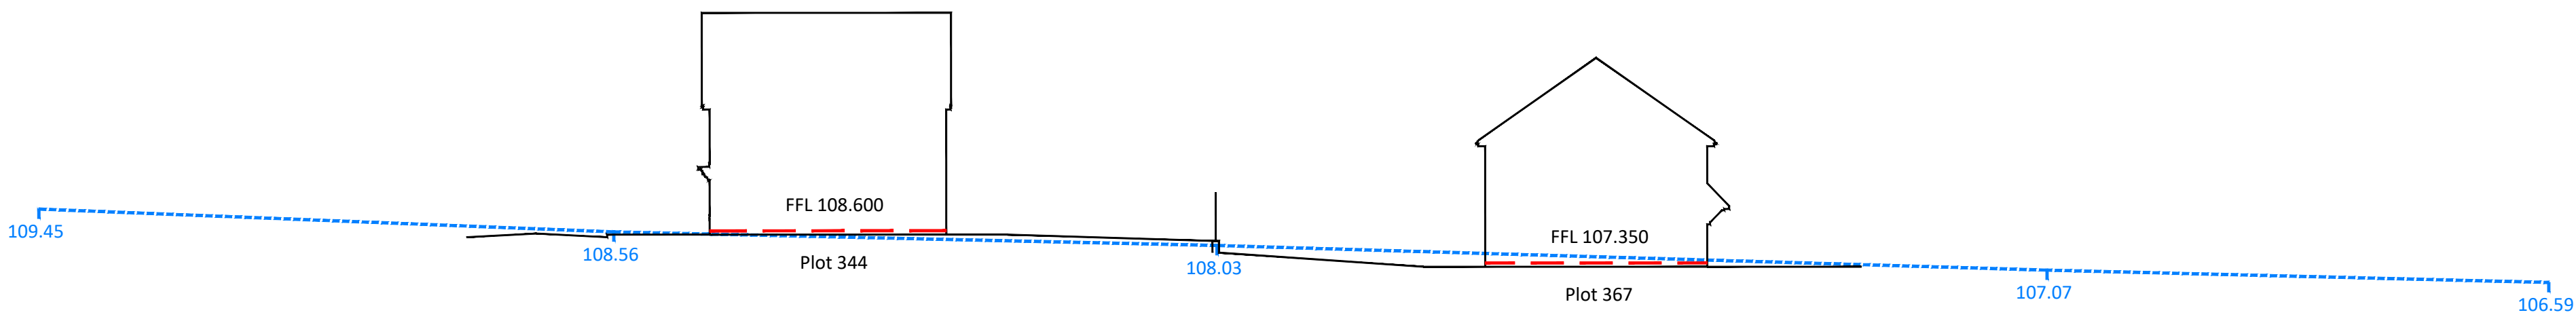


Section I-I

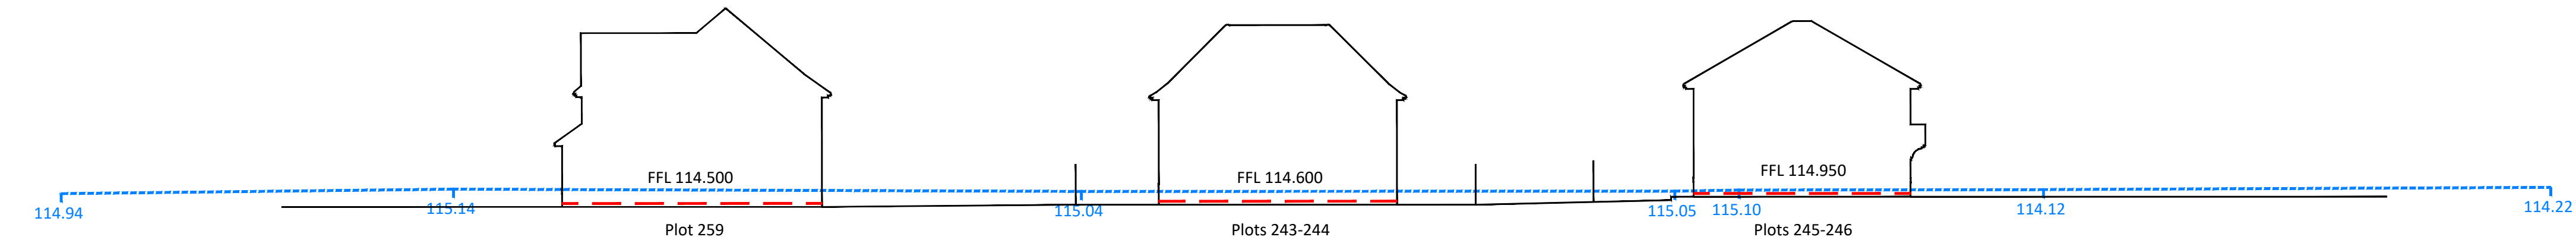


Section E-E

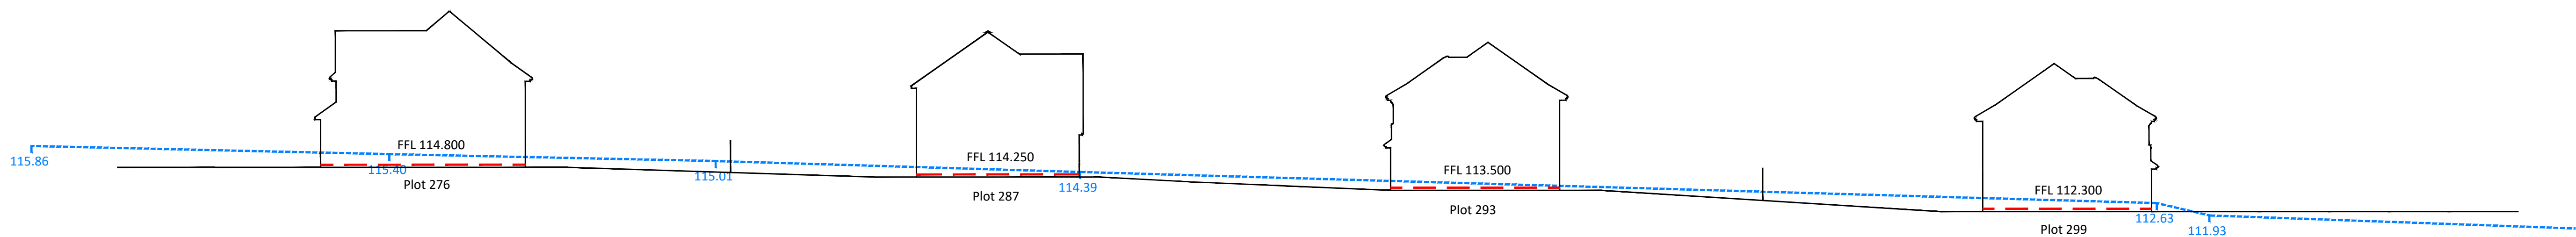


Section F-F

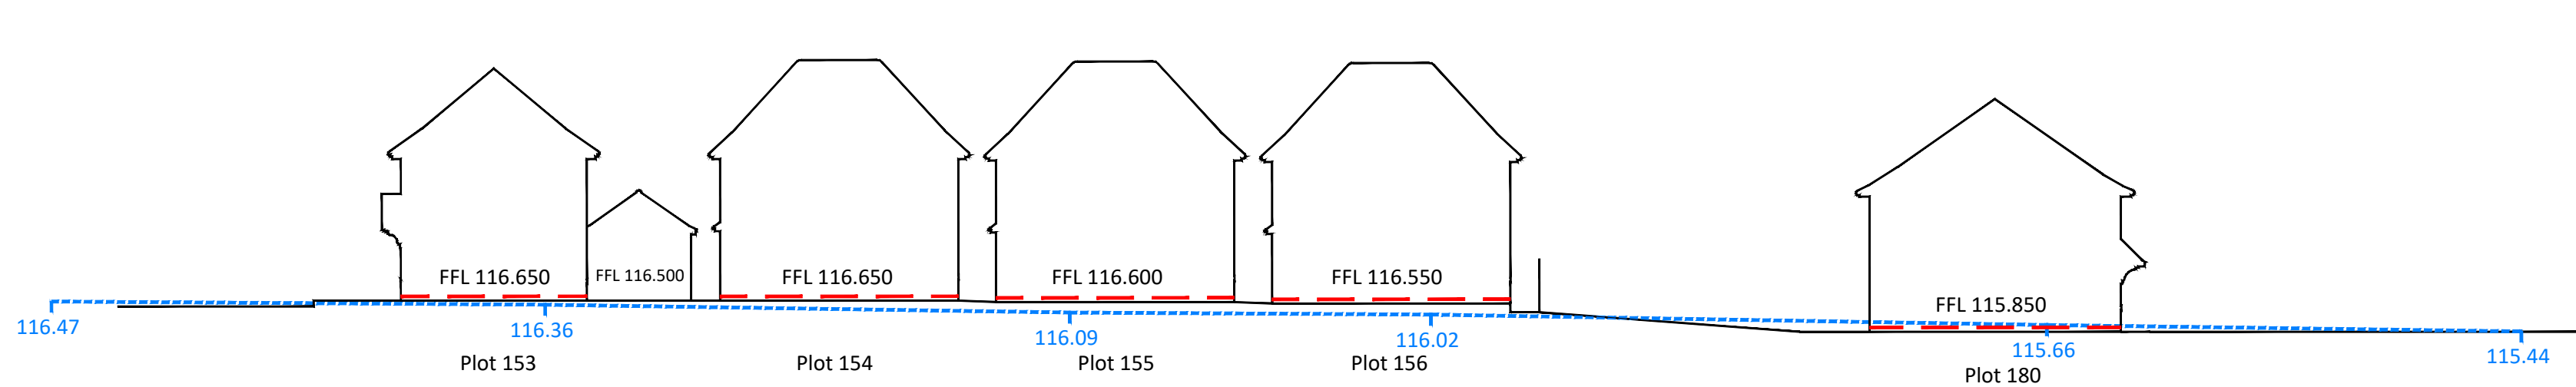


Section D-D

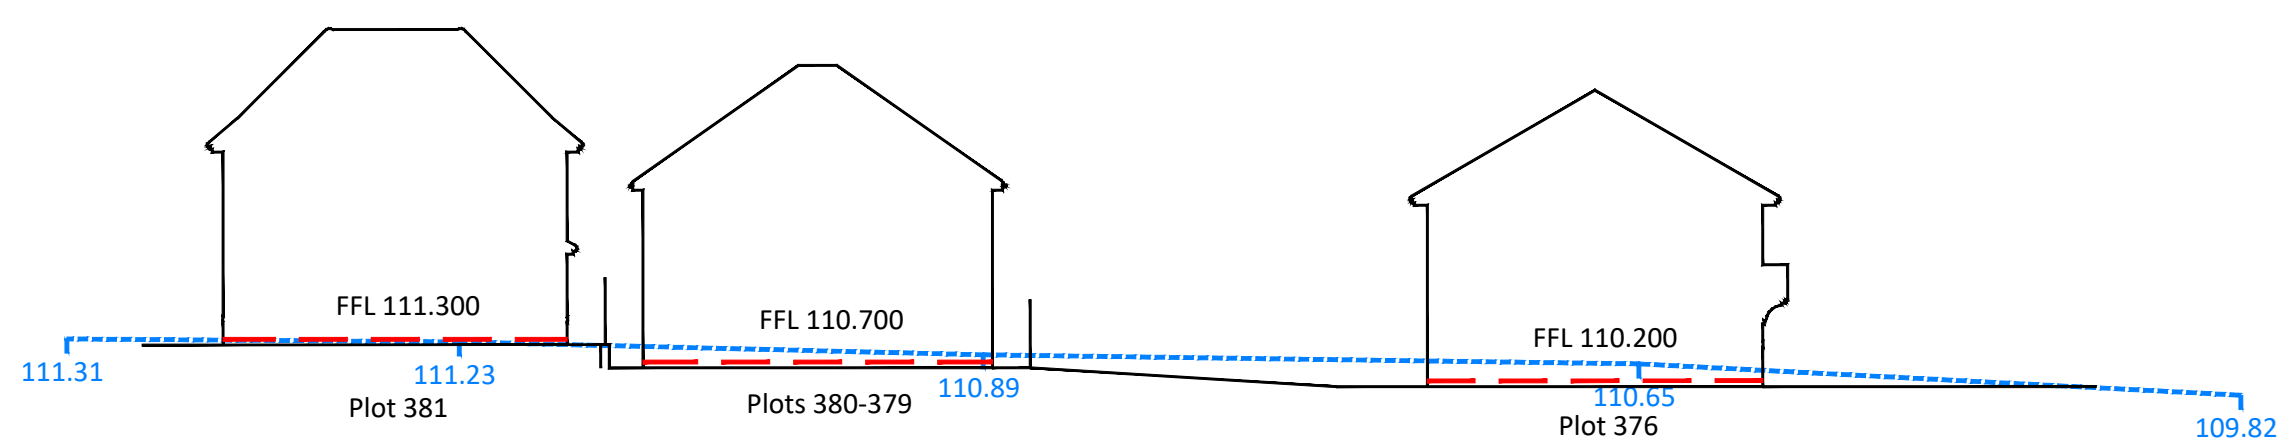

Section H-H

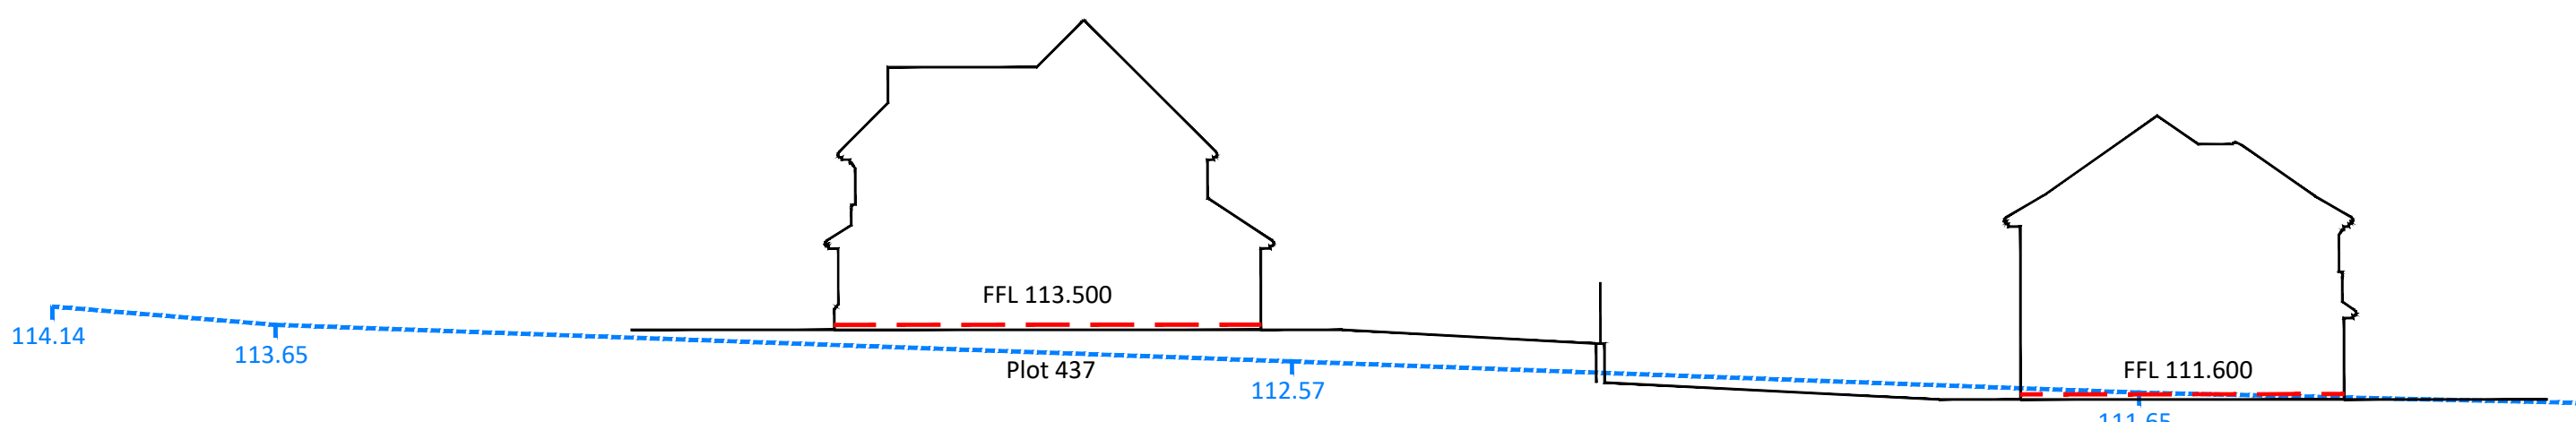

Section G-G

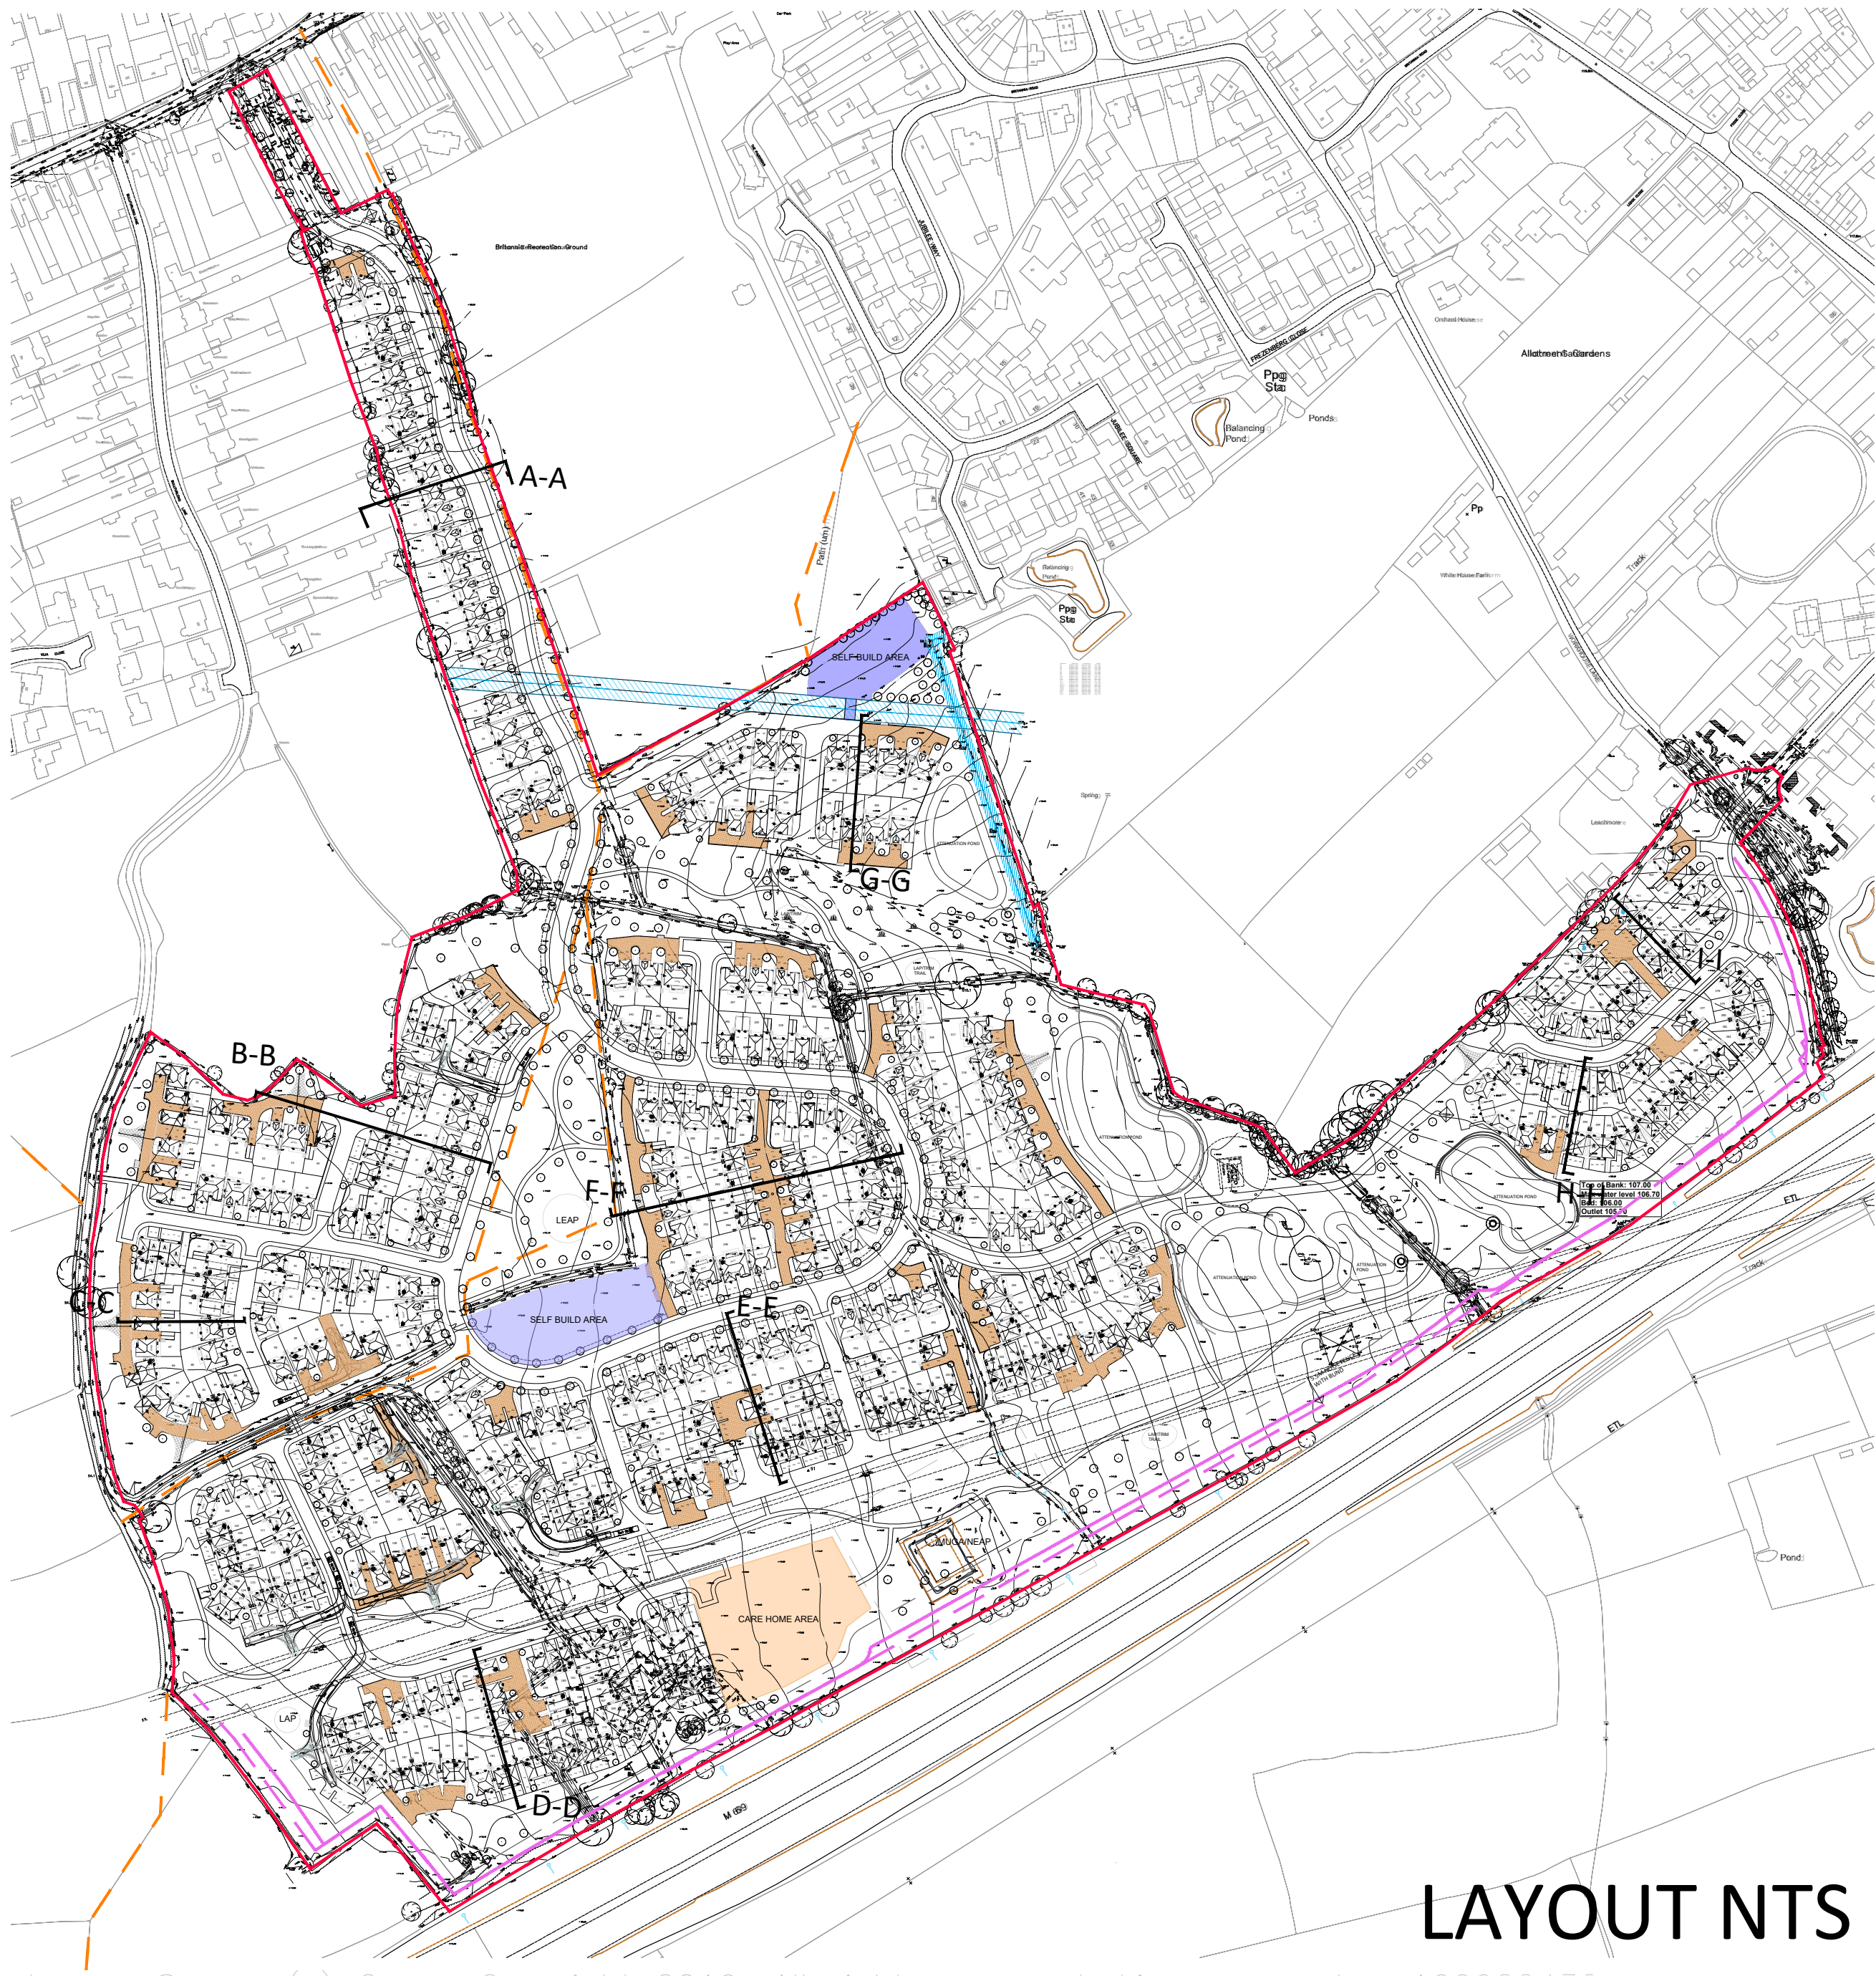

LAND SOUTH OF BURBAGE, BURBAGE

LAYOUT NTS

Revision	Date	Amendment	Initials
Drawing Status: PRELIMINARY PLANNING CONSTRUCTION ☒			
Development: LAND SOUTH OF BURBAGE			
Location: BURBAGE			
Marketing Name: SITE SECTION			
Drawing Number: 1693-08-02-116			
Revision: DL		Scale: 1:1000	
Drawn By: DL		Date: APR 23	
Checked by:		Date:	
Redrow Homes Midlands Redrow House, Arundel Green, Welton, Lincs, Lincs Tel: 01527 268600 Fax: 01527 262454 Web: www.redrow.co.uk			
Legal Disclaimer: This layout has been designed after due consideration of our Context & Constraints Plan			