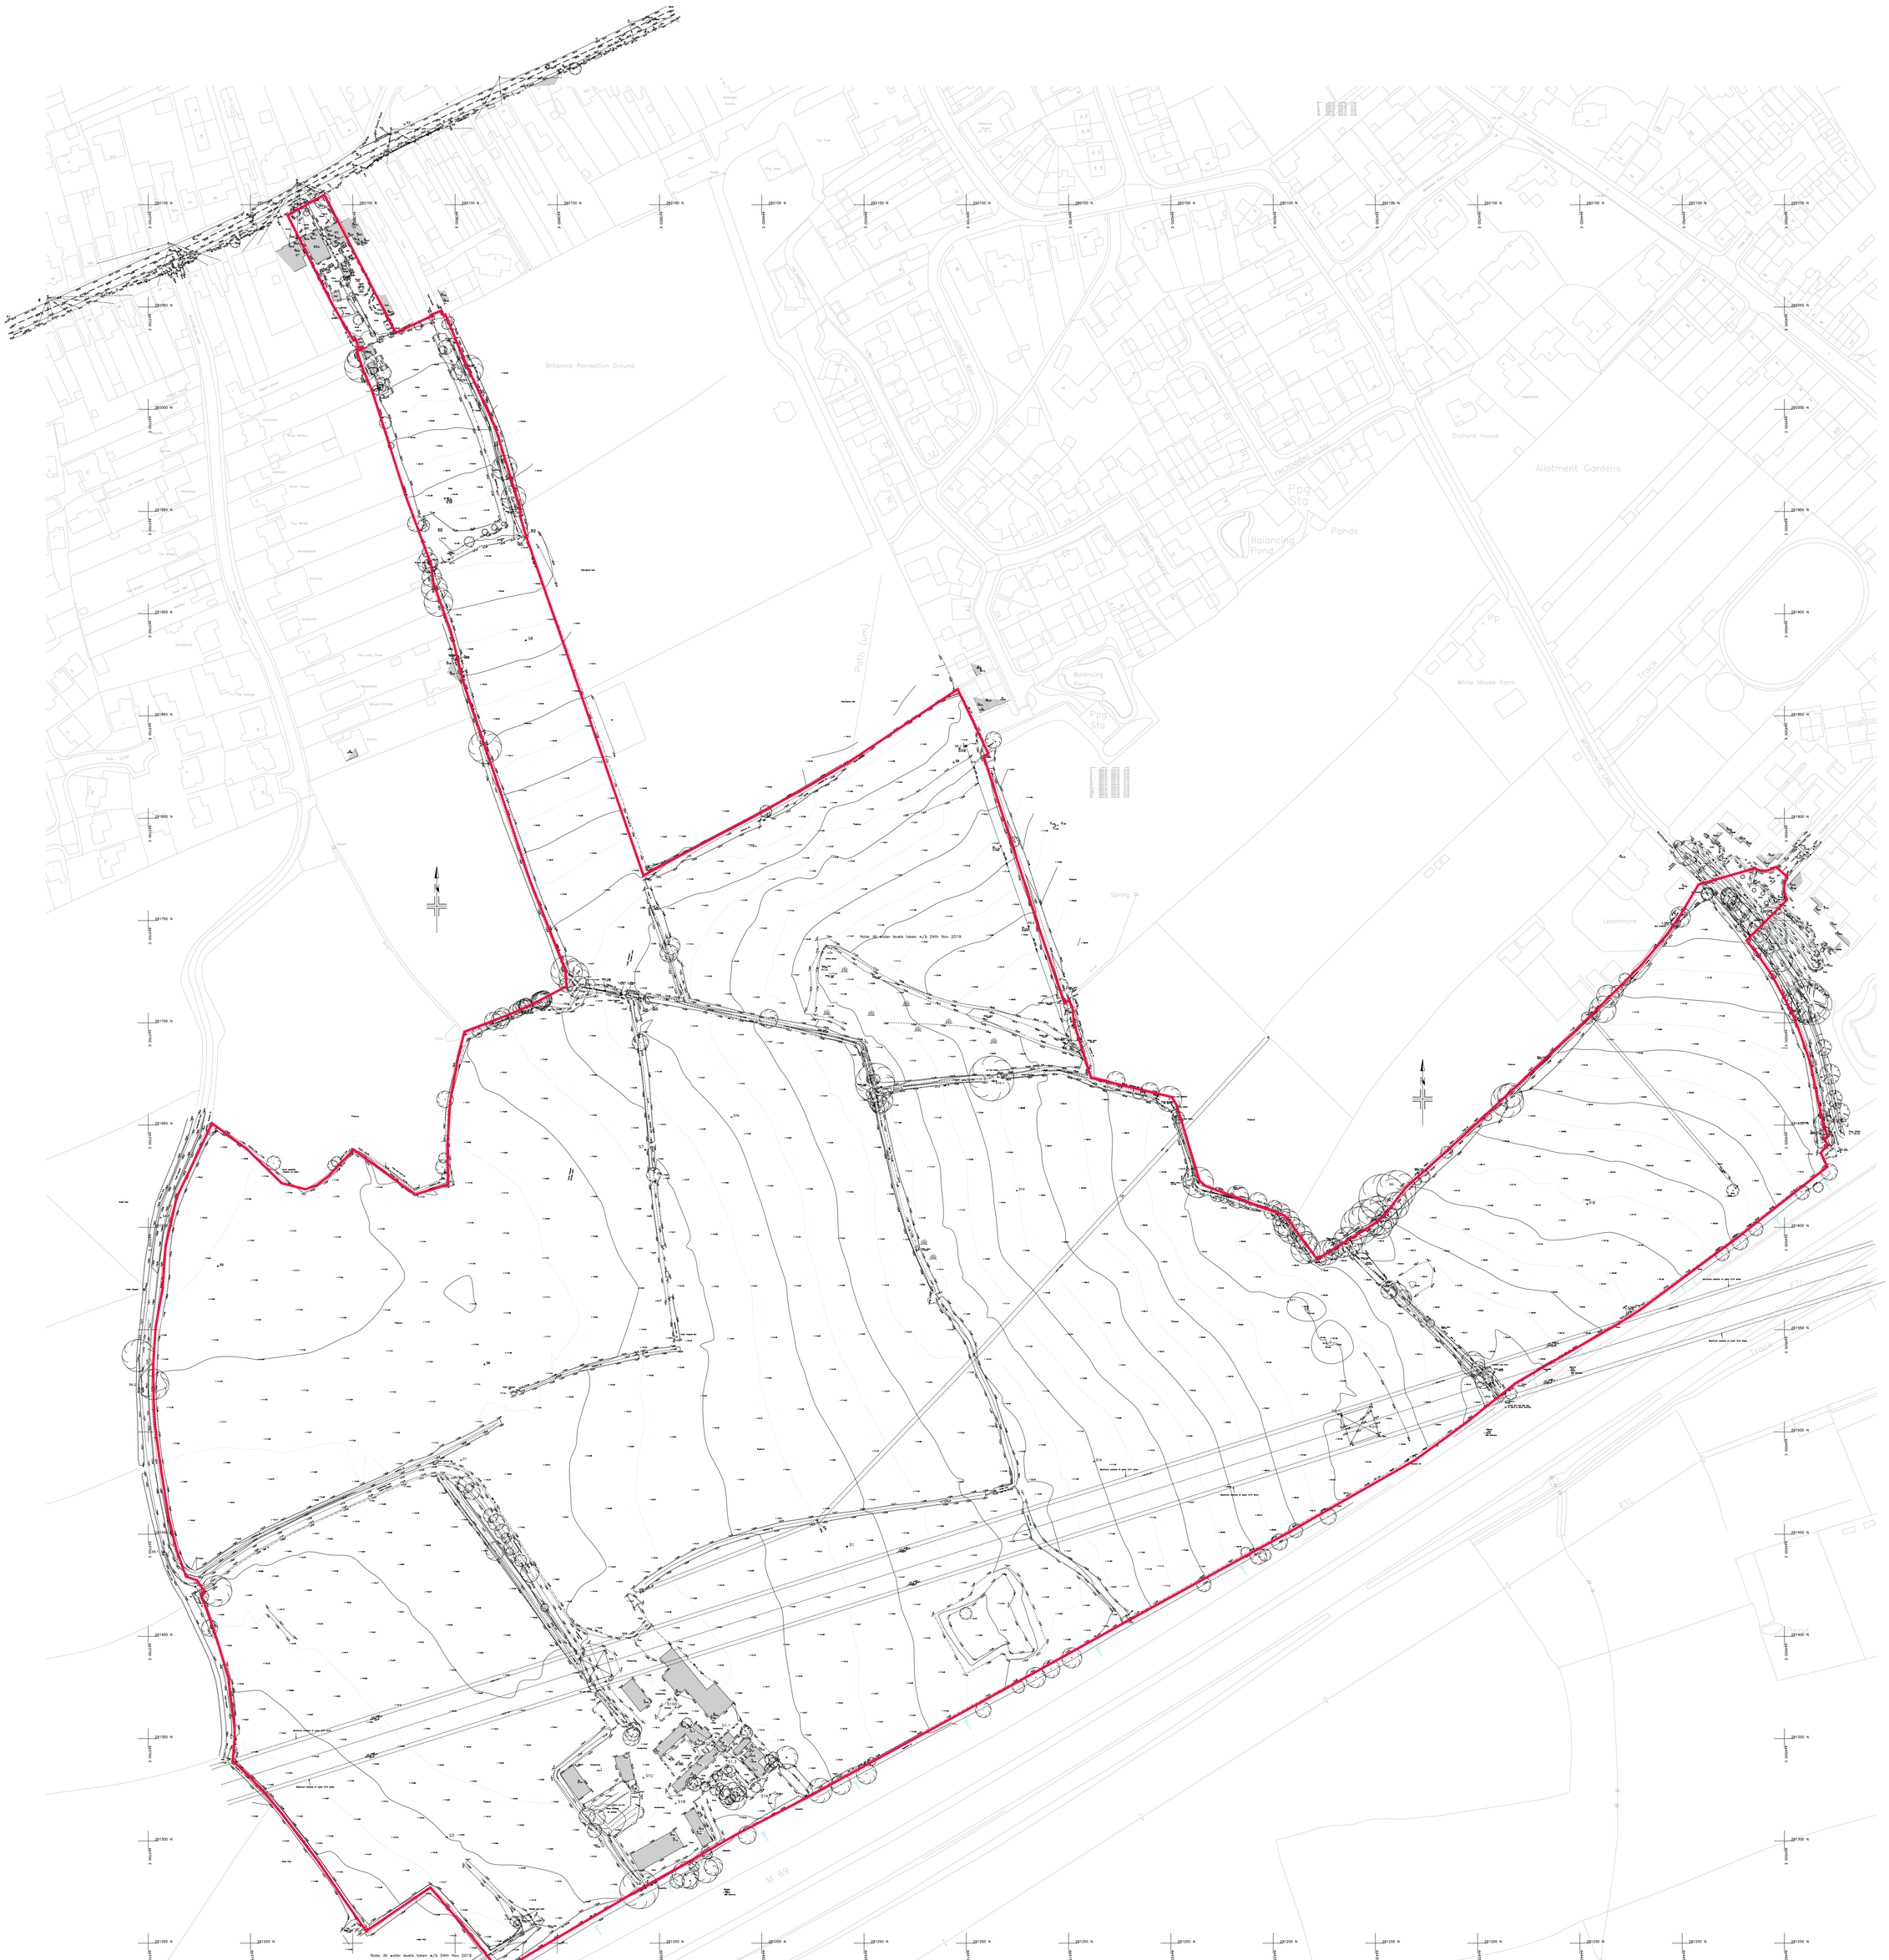


LAND SOUTH OF BURBAGE, BURBAGE

Revision	Date	Amendment	Initials

Drawing Status

PRELIMINARY
PLANNING ✓
CONSTRUCTION

Development	LAND SOUTH OF BURBAGE
Location	BURBAGE
Marketing Name	
Drawing Title	TOPOGRAPHICAL SURVEY
Drawing Number	1693-08-02-128
Revision	
Scale @A0	1:1250
Drawn By	DL
Date Started	NOV 23
Checked by	
Date	

Redrow Homes Midlands
Redrow House, Kinsall Green, Wilnecote, Tamworth
Staffordshire B77 5PX

Tel: 01827 260600 Fax: 01827 262454 Web: www.redrow.co.uk

Legal Disclaimer TBC

This layout has been designed after due consideration of our Context & Constraints Plan