



Site Boundary

T1

Tree/Group Number

Tree/Group Canopy

Tree Stem

Root Protection Area

Category A: Trees of high quality and value

Category B: Trees of moderate quality and value

Category C: Trees of low quality and value

Category U: Trees of poor quality and value

Trees to be Removed

TPO Trees

Veteran Trees

Buffer for Veteran Trees

Protective Fencing in accordance with BS 5837:2012

Crown Lift to 2.5m from Ground Level

Construction Under Arboricultural Supervision

No Dig

Approximate Construction Site Compound

purpose of issue **PLANNING**

b	Client details updated	08/12/2023	NMa
a	Removals adjusted for haul road, QA.	07/12/2023	RBa
-	Original	28/11/2023	PDr
rev	description	date	by

client

Charles Church

project title

Land off Sketchley Lane, Burbage, Hinckley

drawing title



Tree Protection Plan Including Drainage Strategy (Overview)

date	08 DECEMBER 2023	drawn by	PDr
drawing number	edp8343_d003b	checked	BWa
scale	1:2,500 @ A3	QA	RBa



edp

the environmental
dimension partnership



Registered office: 01285 740427 - www.edp-uk.co.uk - info@edp-uk.co.uk

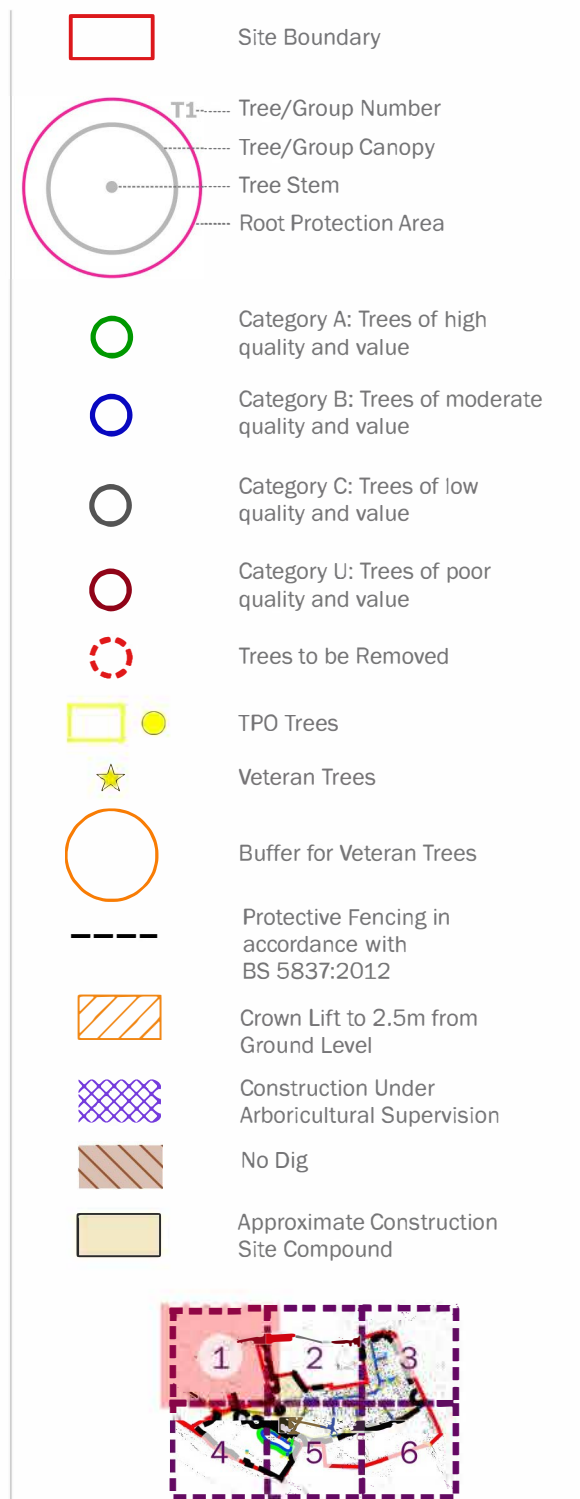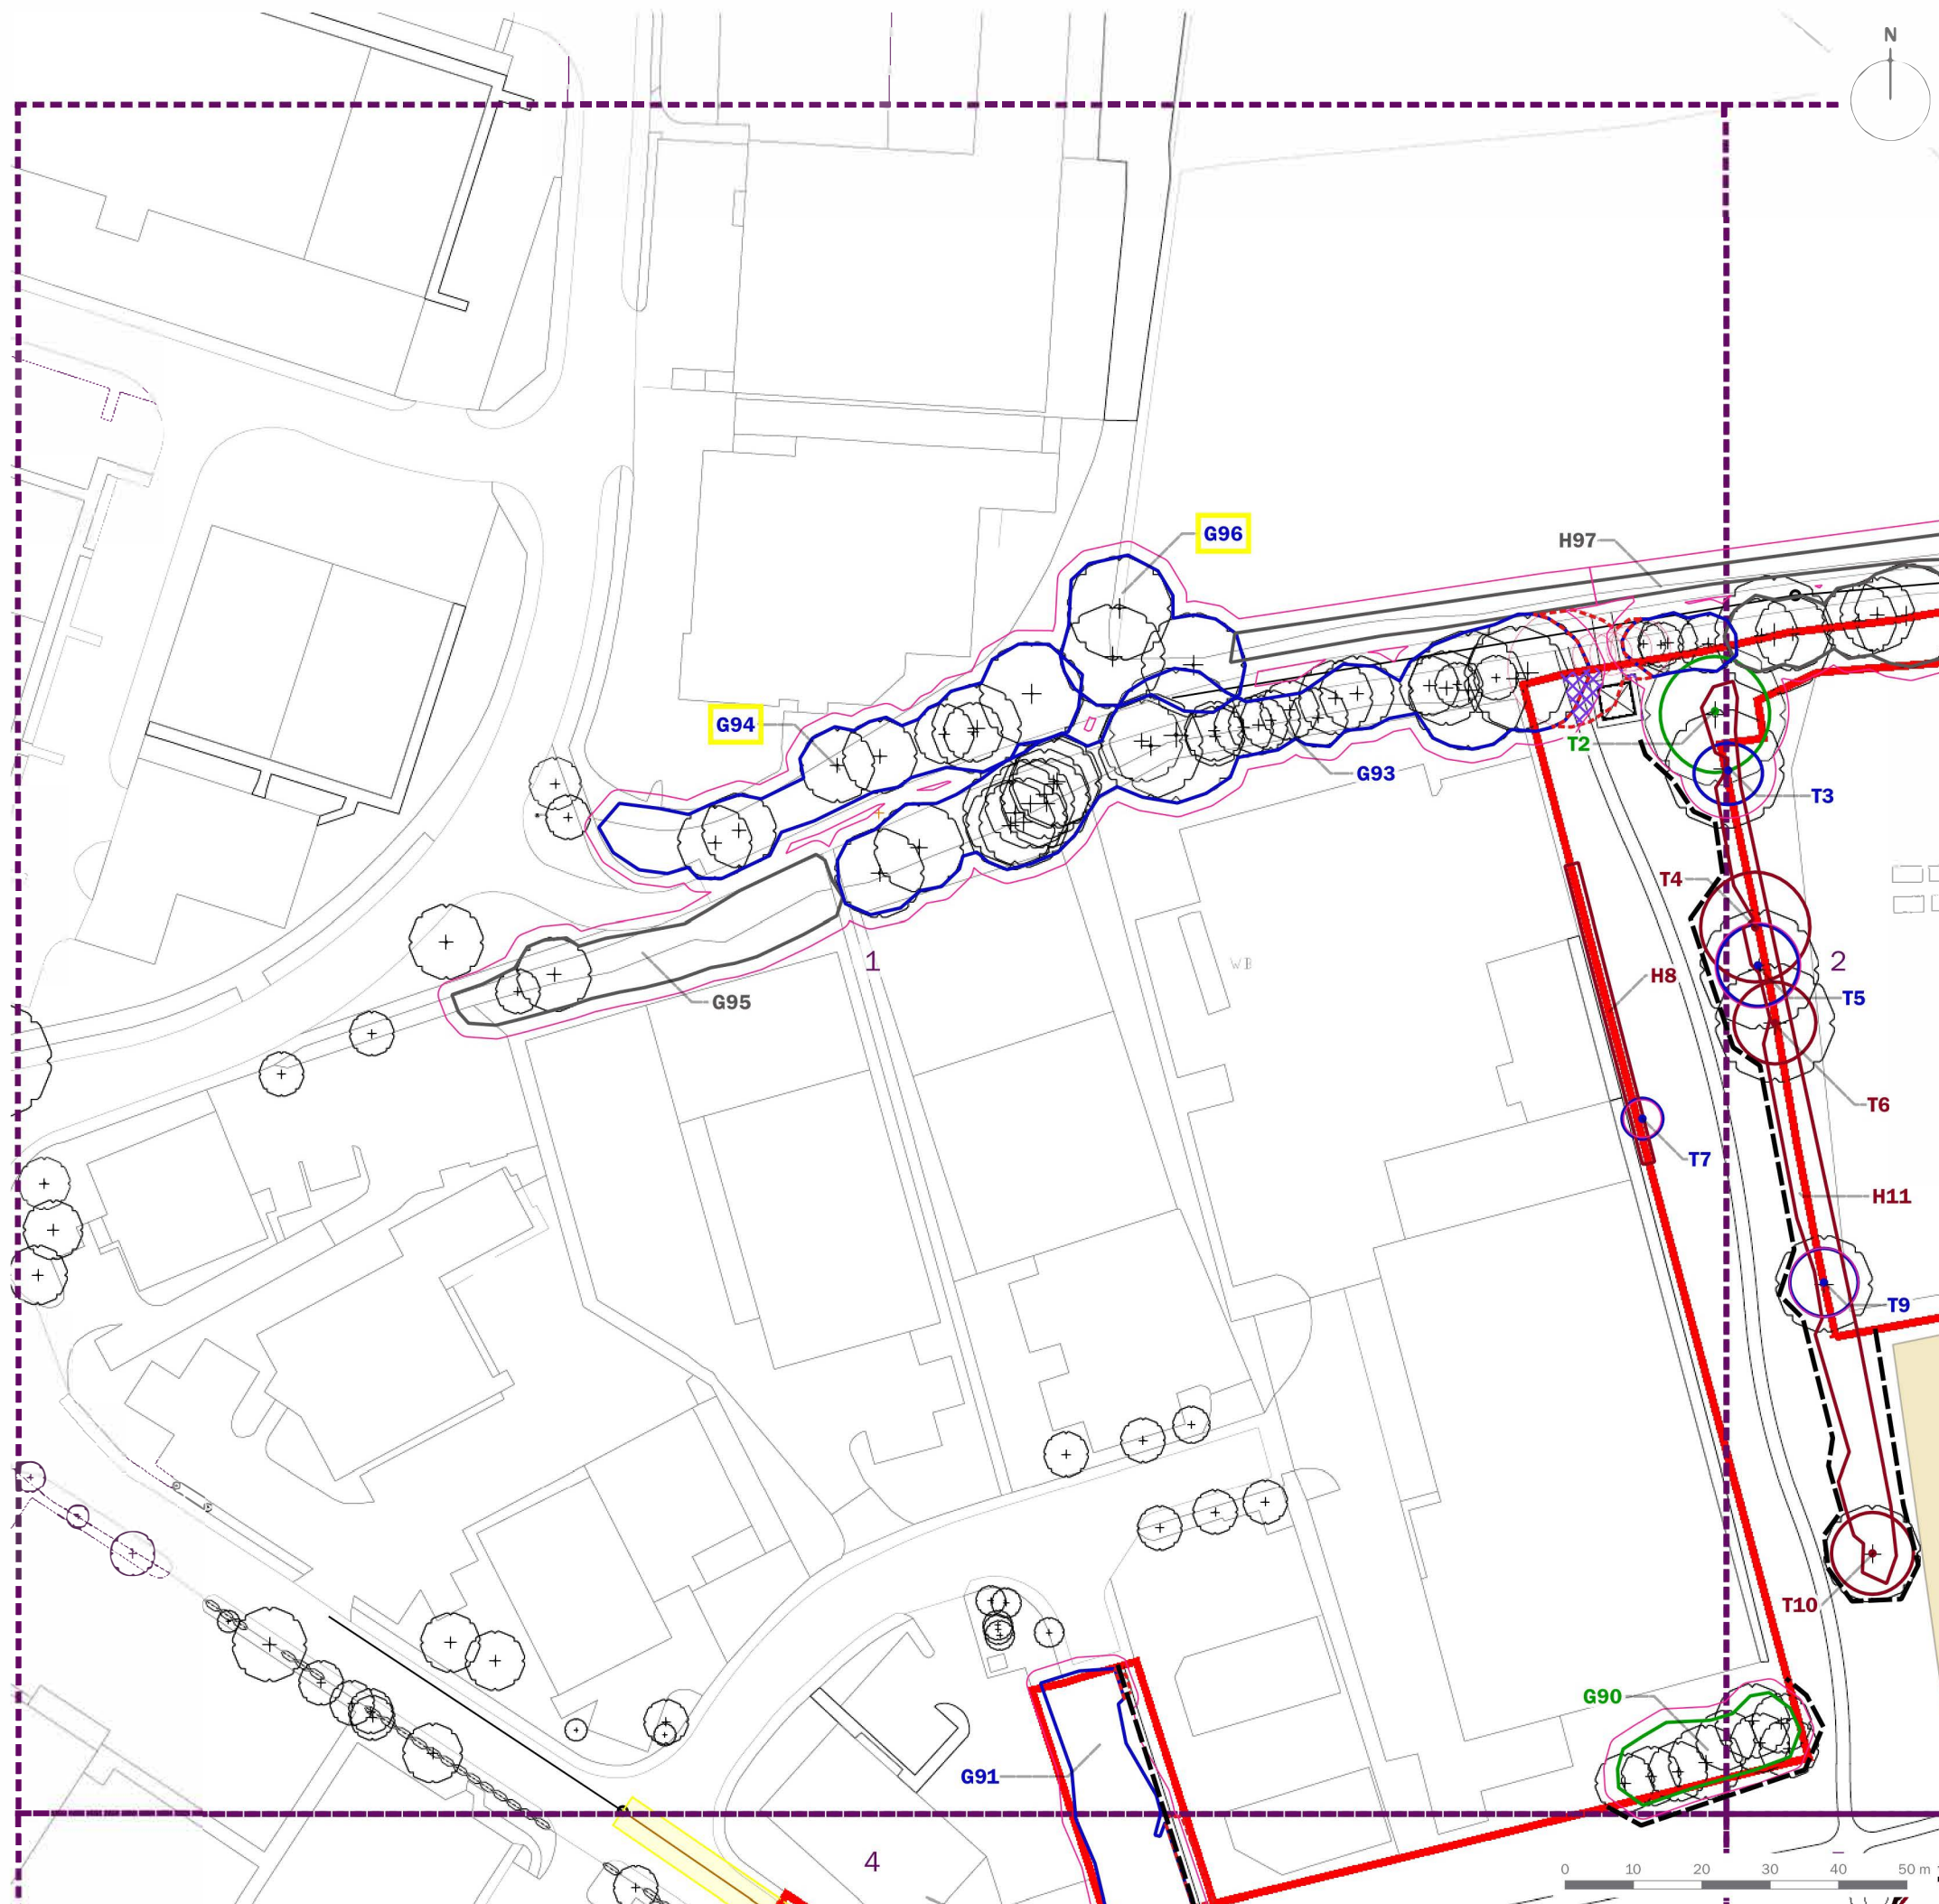



client	Charles Church		
project title	Land off Sketchley Lane, Burbage, Hinckley		
drawing title	Tree Protection Plan Including Drainage Strategy (Sheet 1 of 6)		
date	08 DECEMBER 2023	drawn by	PDr
drawing number	edp8343_d003b	checked	BWa
scale	1:1,000 @ A3	QA	RBa

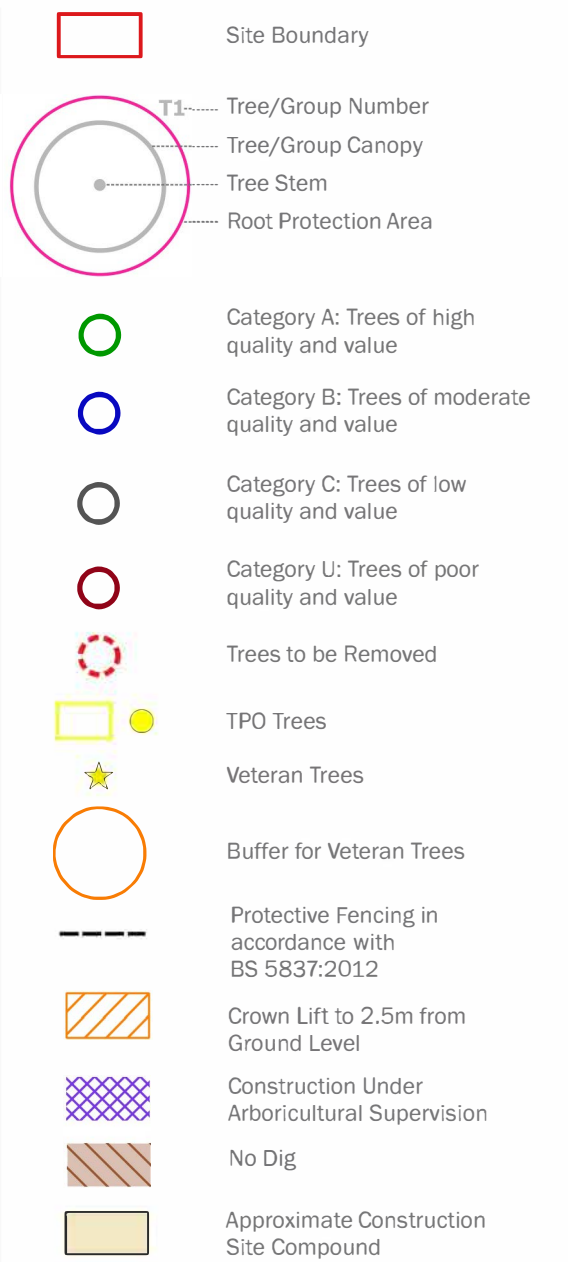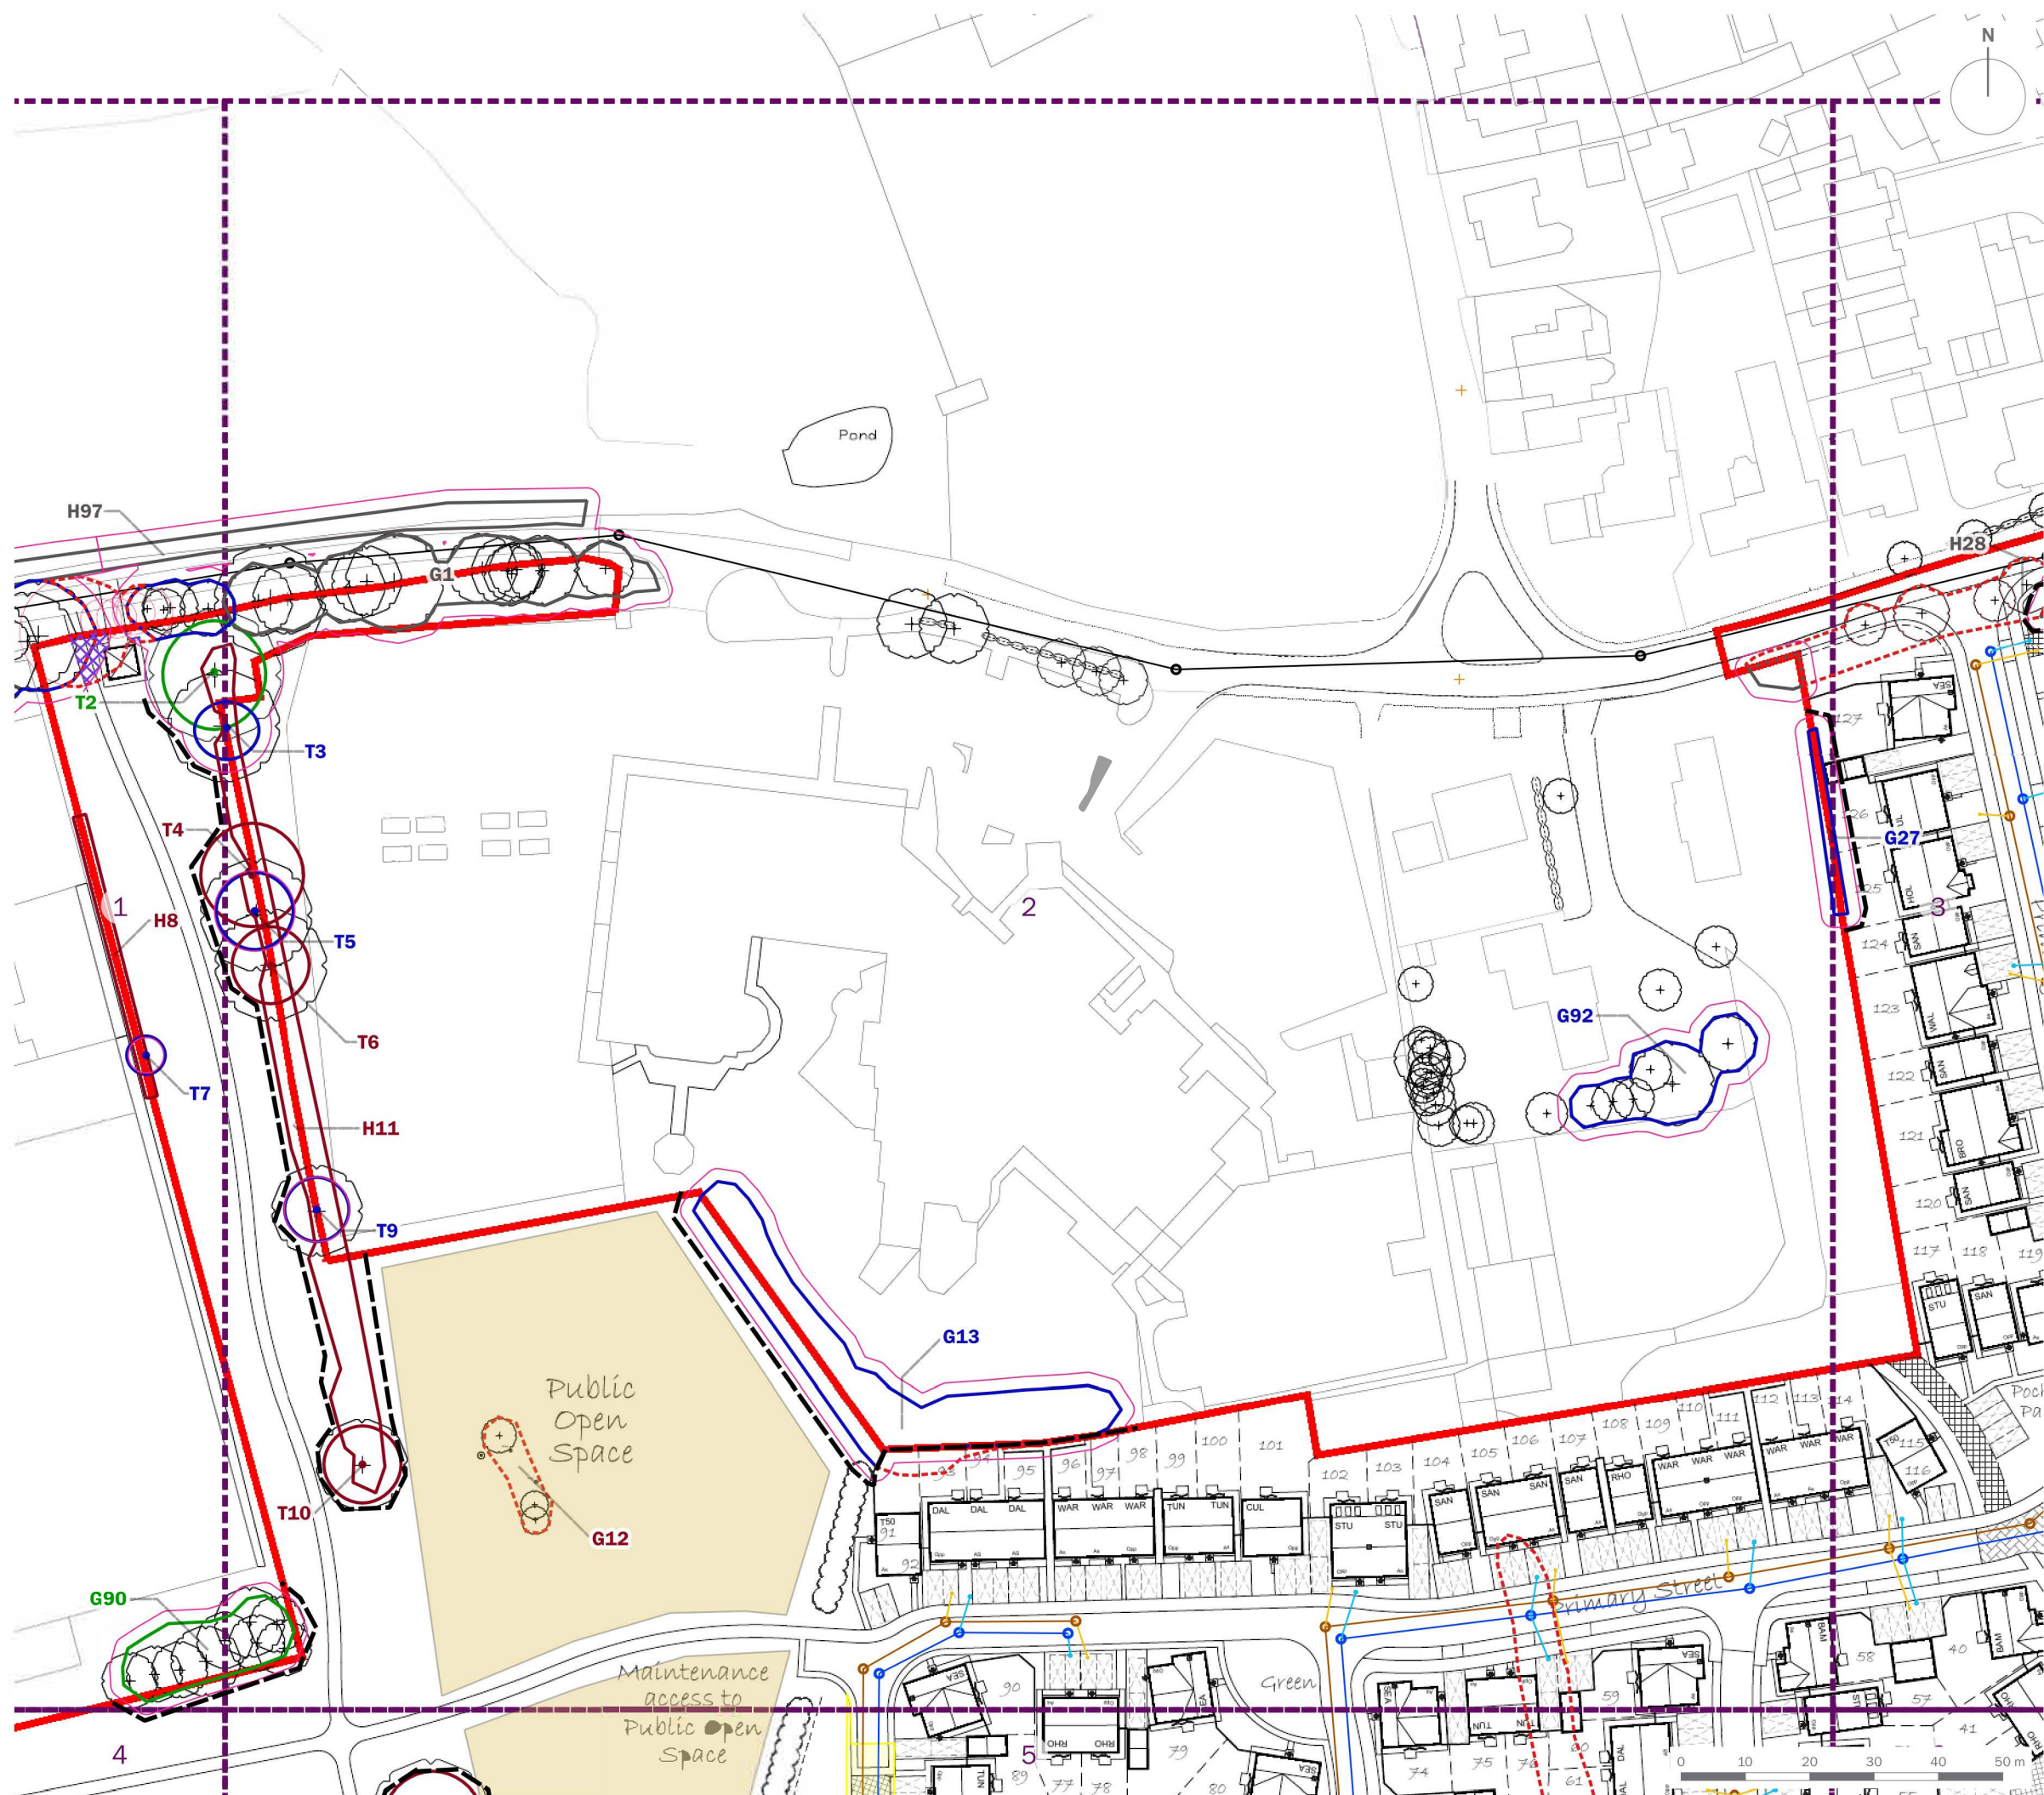

client	Charles Church		
project title	Land off Sketchley Lane, Burbage, Hinckley		
drawing title	Tree Protection Plan Including Drainage Strategy (Sheet 2 of 6)		
date	08 DECEMBER 2023	drawn by	PDr
drawing number	edp8343_d003b	checked	BWa
scale	1:1,000 @ A3	QA	RBa

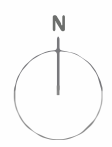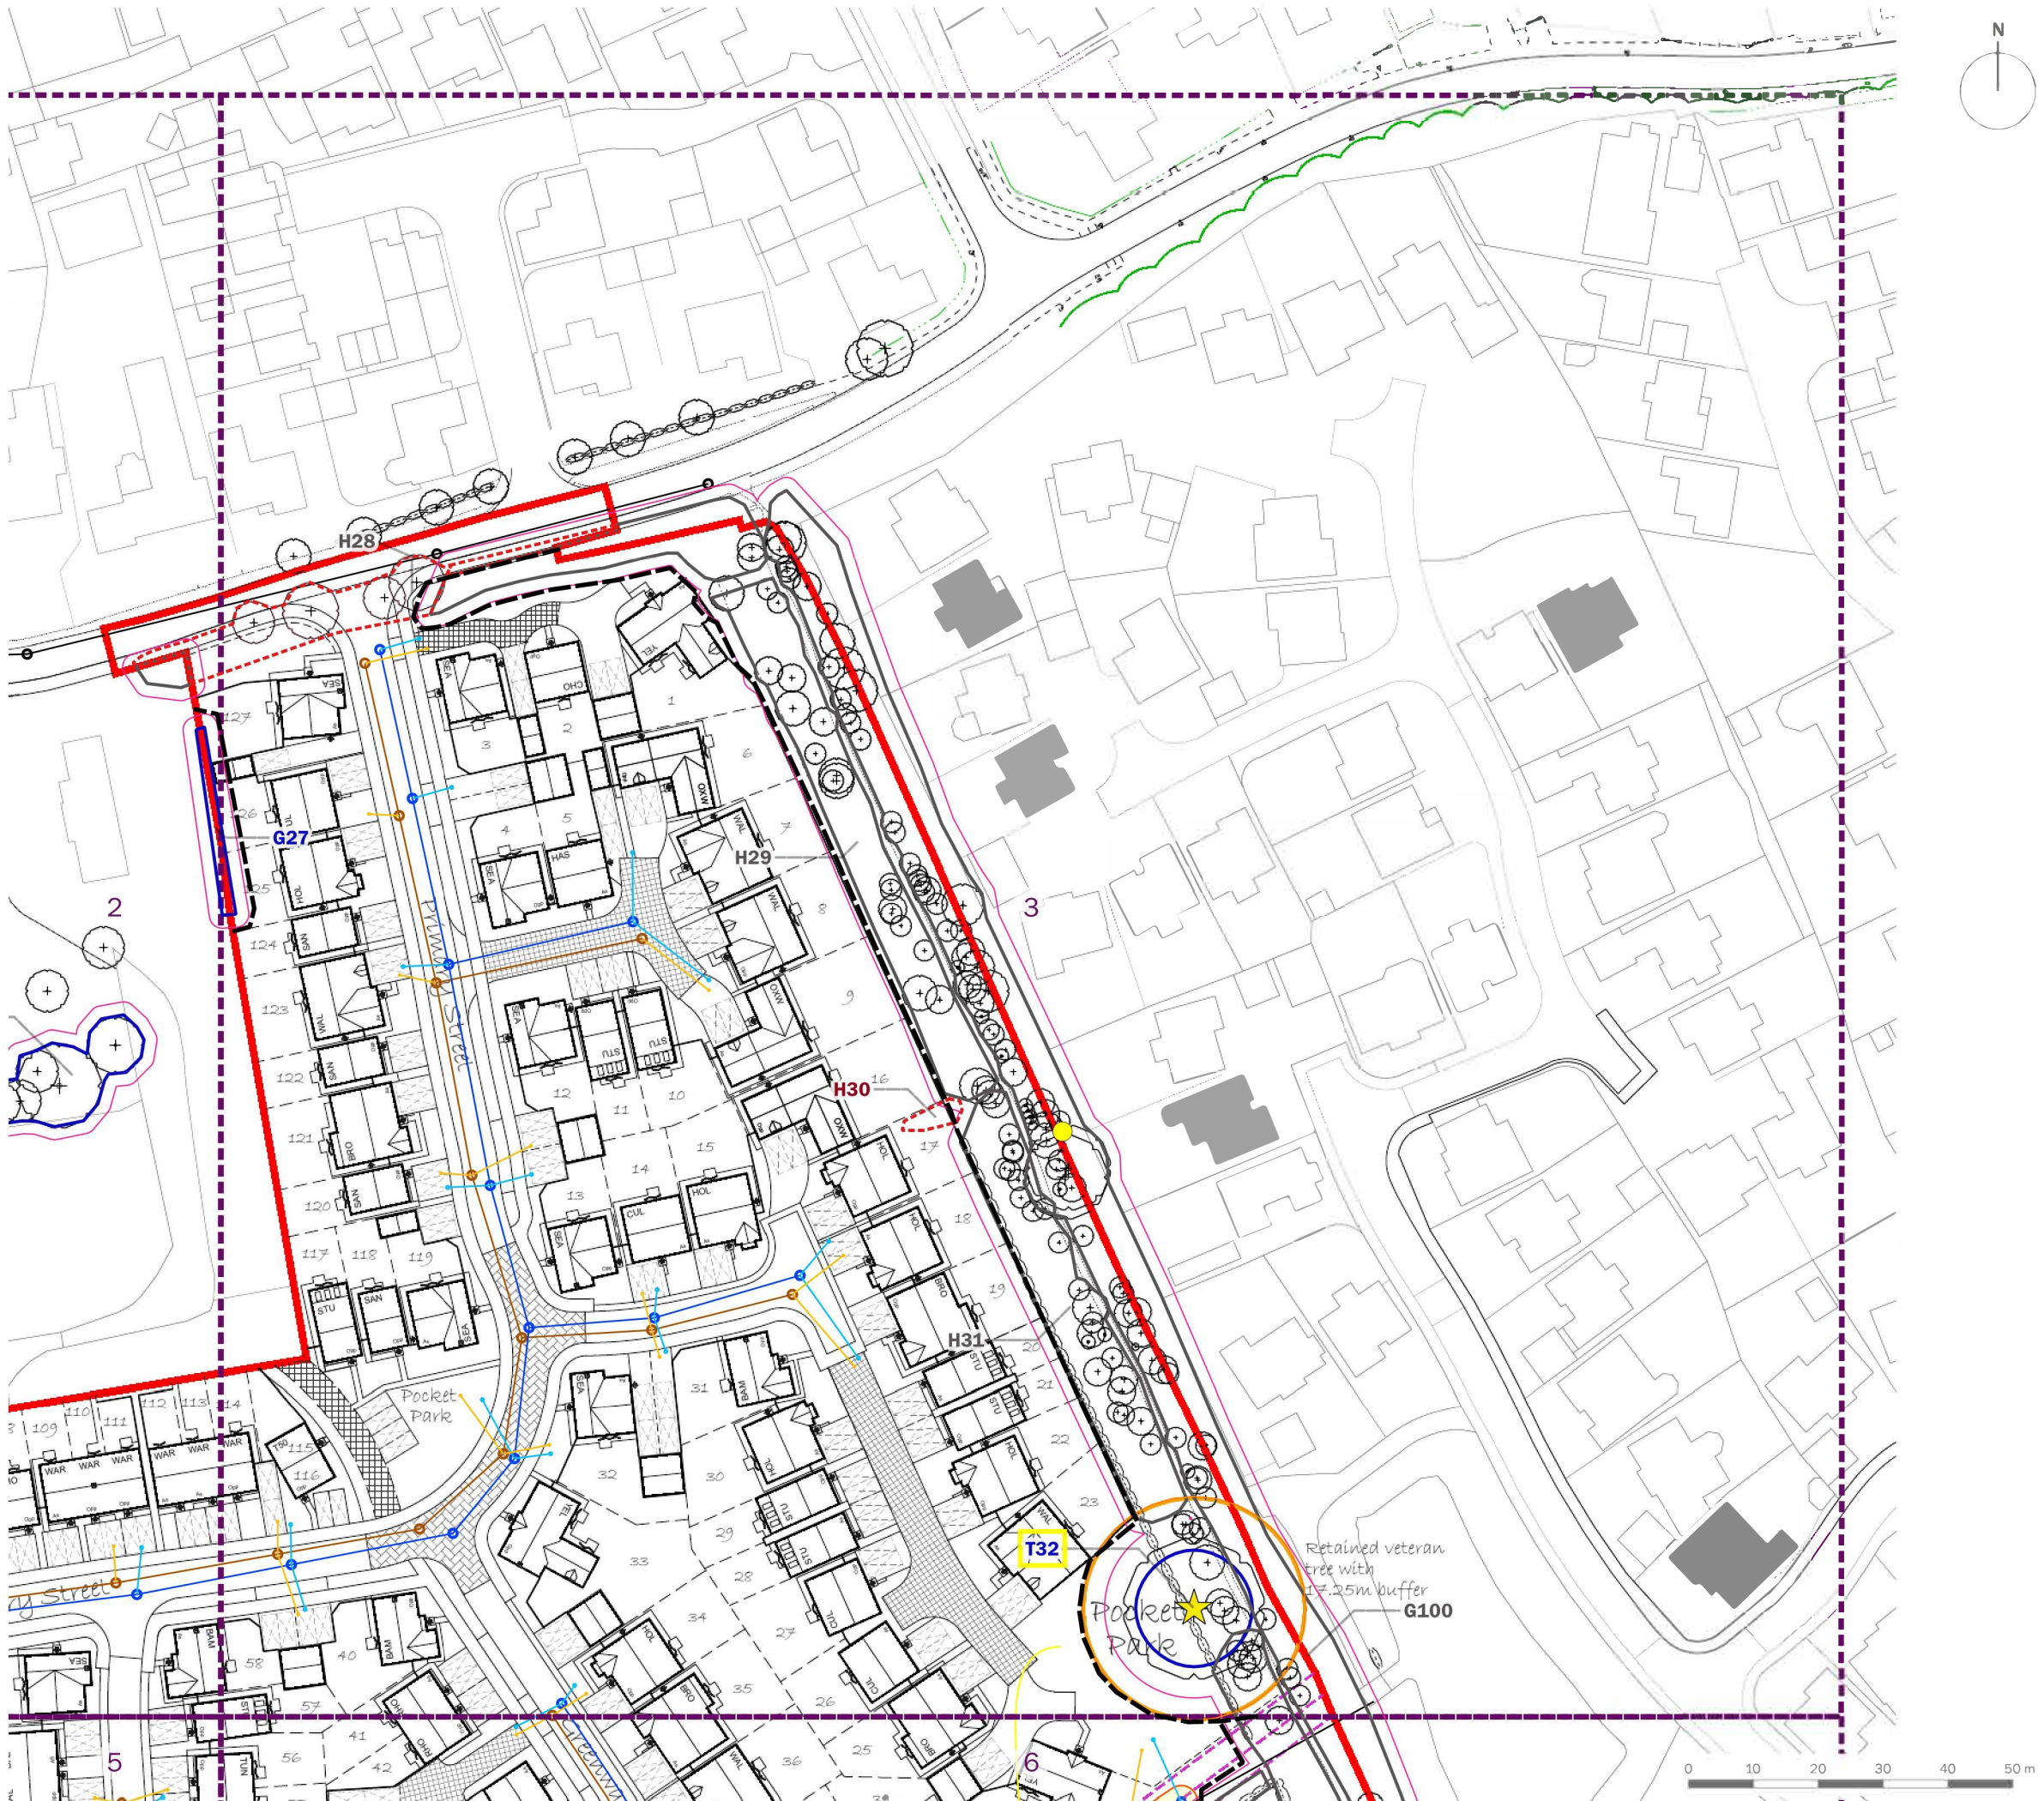

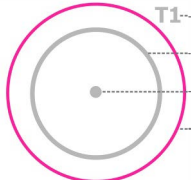-  Site Boundary
- 
 - T1..... Tree/Group Number
 - Tree/Group Canopy
 - Tree Stem
 - Root Protection Area
-  Category A: Trees of high quality and value
-  Category B: Trees of moderate quality and value
-  Category C: Trees of low quality and value
-  Category U: Trees of poor quality and value
-  Trees to be Removed
-  TPO Trees
-  Veteran Trees
-  Buffer for Veteran Trees
-  Protective Fencing in accordance with BS 5837:2012
-  Crown Lift to 2.5m from Ground Level
-  Construction Under Arboricultural Supervision
-  No Dig
-  Approximate Construction Site Compound

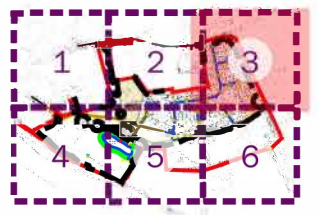

client
Charles Church




project title
Land off Sketchley Lane, Burbage, Hinckley

drawing title
Tree Protection Plan Including Drainage Strategy (Sheet 3 of 6)

date	08 DECEMBER 2023	drawn by	PDr
drawing number	edp8343_d003b	checked	BWa
scale	1:1,000 @ A3	QA	RBa






Registered office: 01285 740427 - www.edp-uk.co.uk - info@edp-uk.co.uk

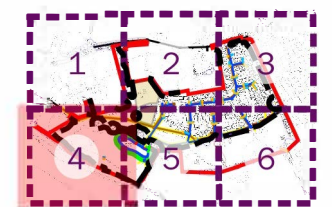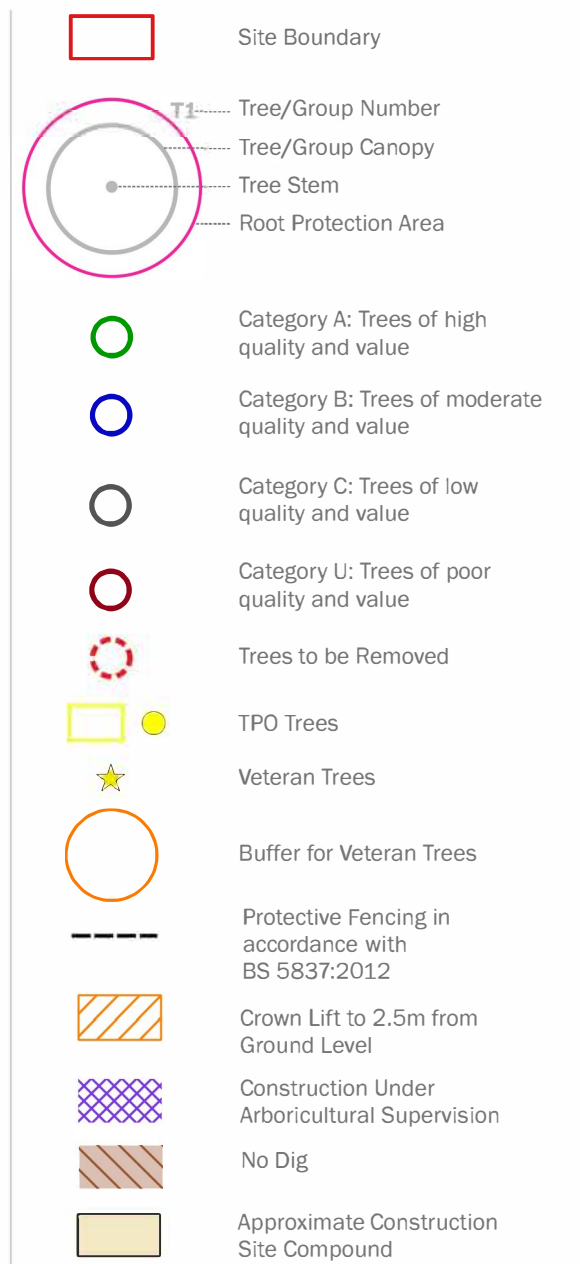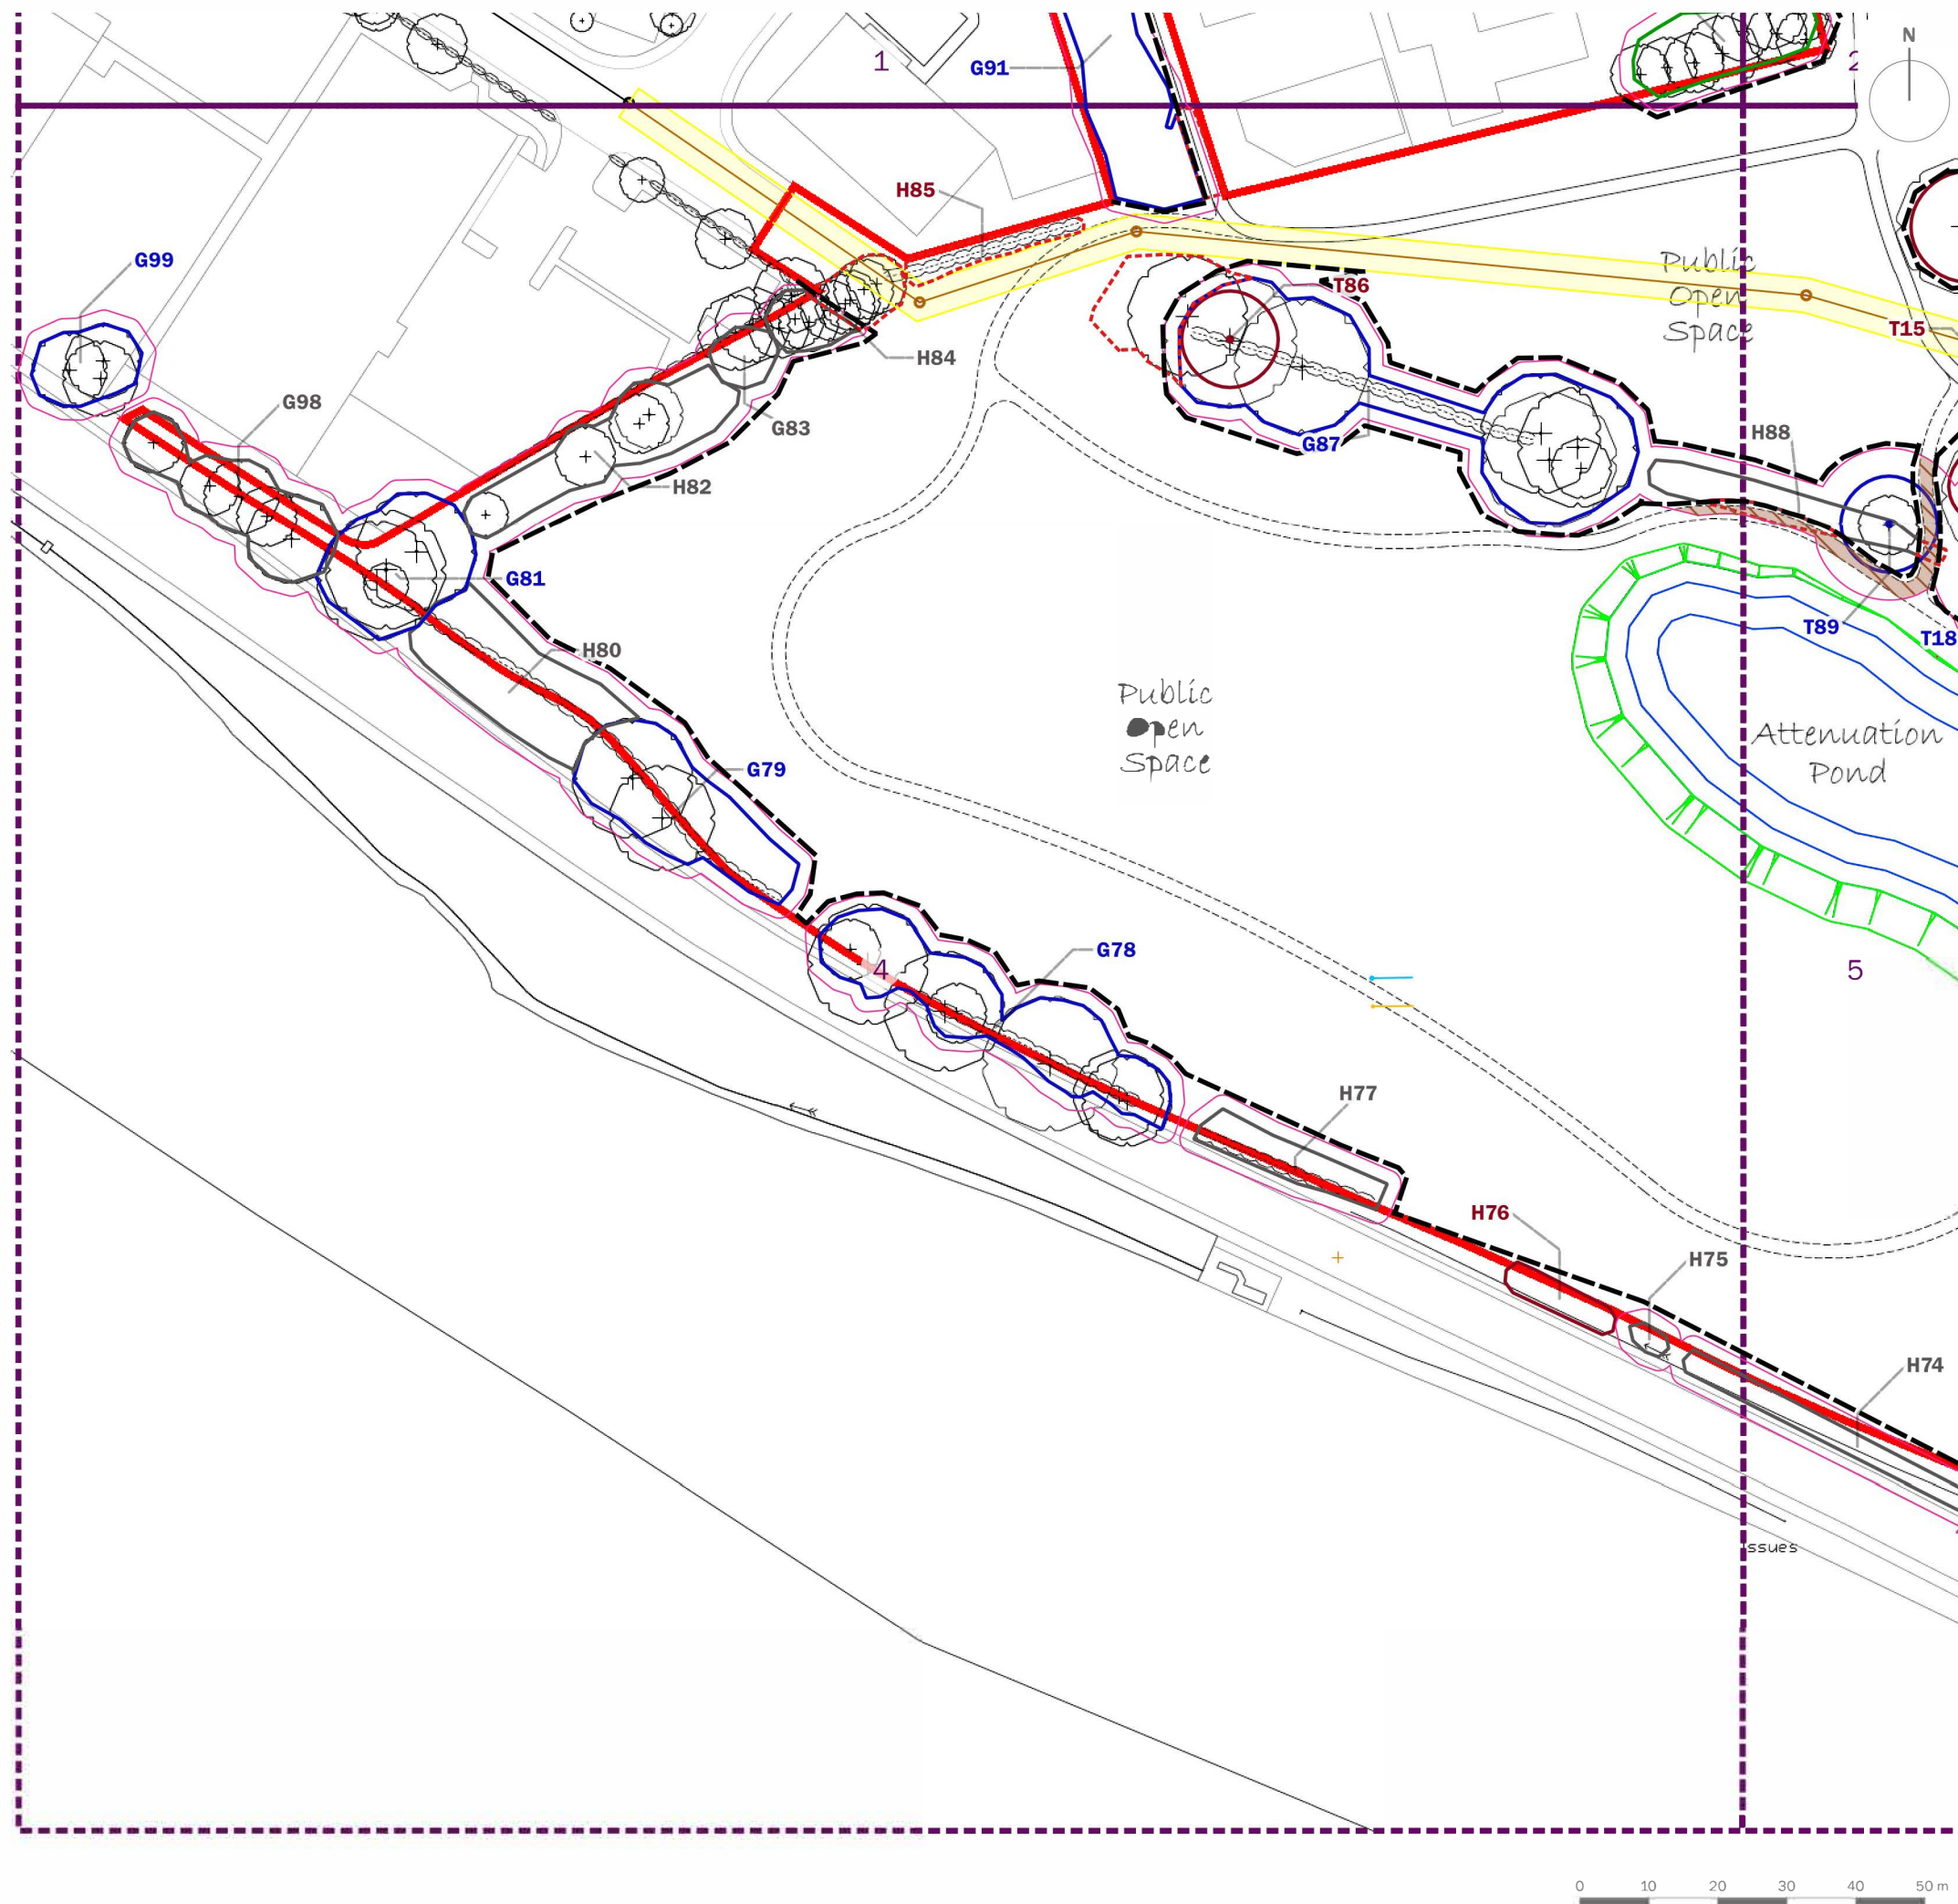

client	Charles Church		
project title	Land off Sketchley Lane, Burbage, Hinckley		
drawing title	Tree Protection Plan Including Drainage Strategy (Sheet 4 of 6)		
date	08 DECEMBER 2023	drawn by	PDr
drawing number	edp8343_d003b	checked	BWa
scale	1:1,000 @ A3	QA	RBa





Registered office: 01285 740427 - www.edp-uk.co.uk - info@edp-uk.co.uk

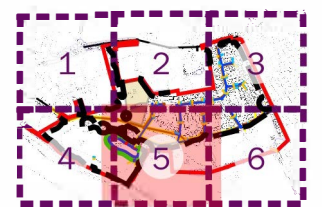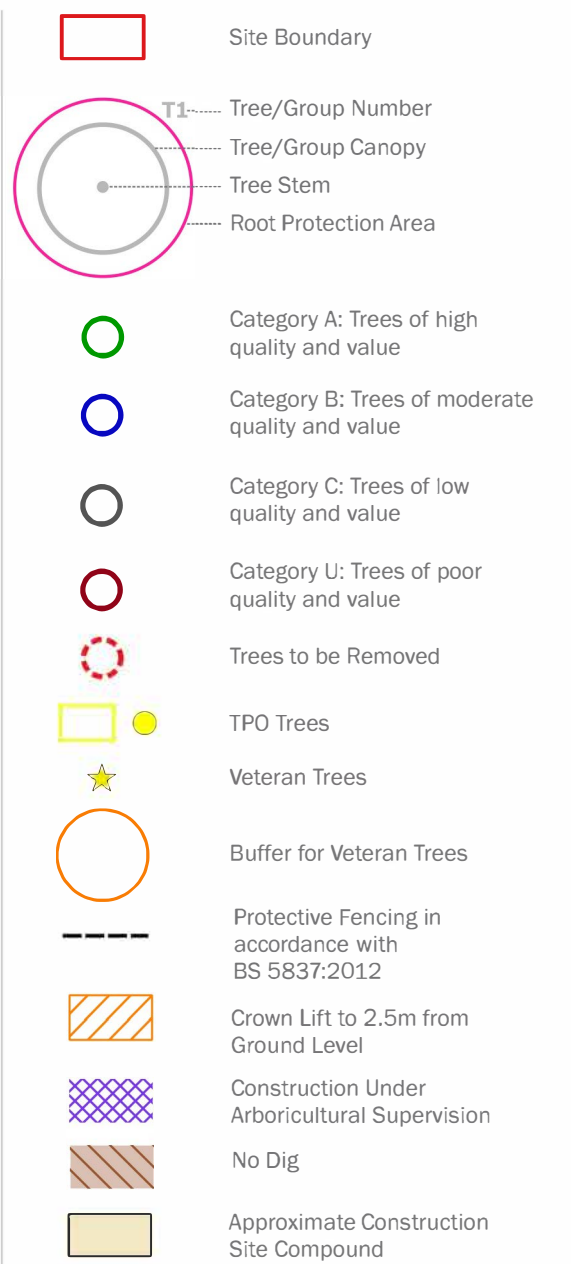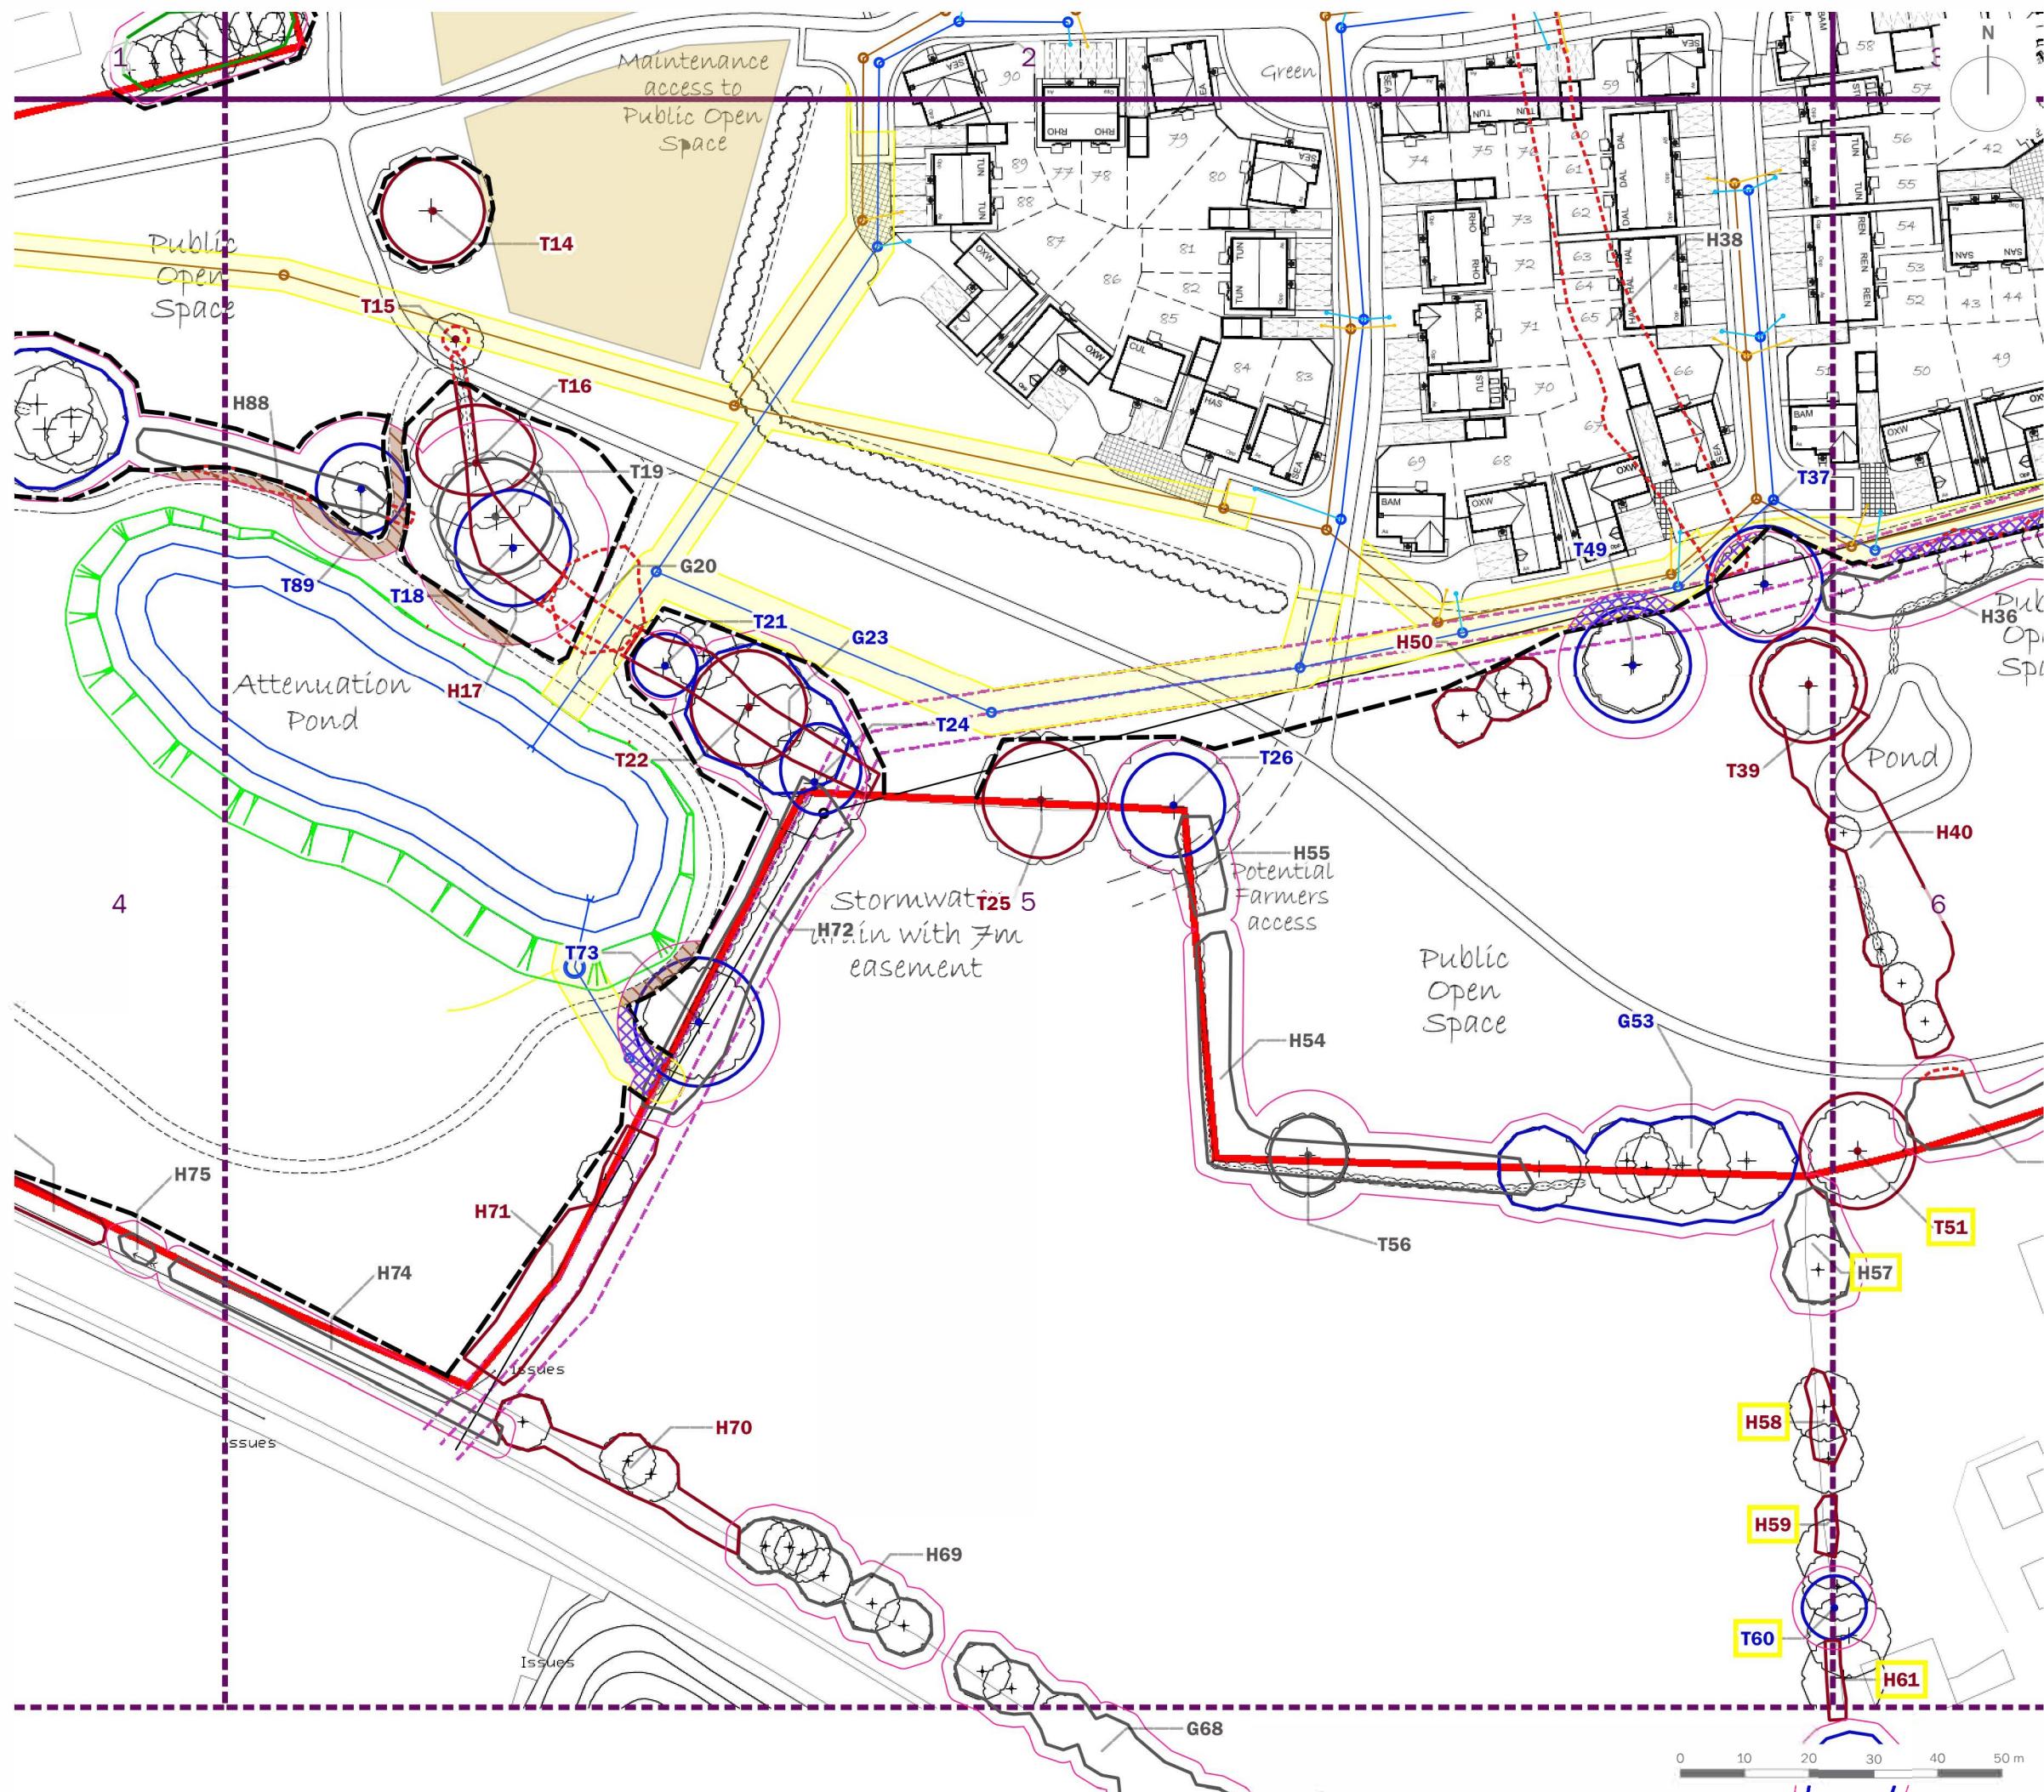


client	Charles Church		
project title	Land off Sketchley Lane, Burbage, Hinckley		
drawing title	Tree Protection Plan Including Drainage Strategy (Sheet 5 of 6)		
date	08 DECEMBER 2023	drawn by	PDr
drawing number	edp8343_d003b	checked	BWa
scale	1:1,000 @ A3	QA	RBa



Registered office: 01285 740427 - www.edp-uk.co.uk - info@edp-uk.co.uk

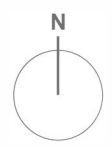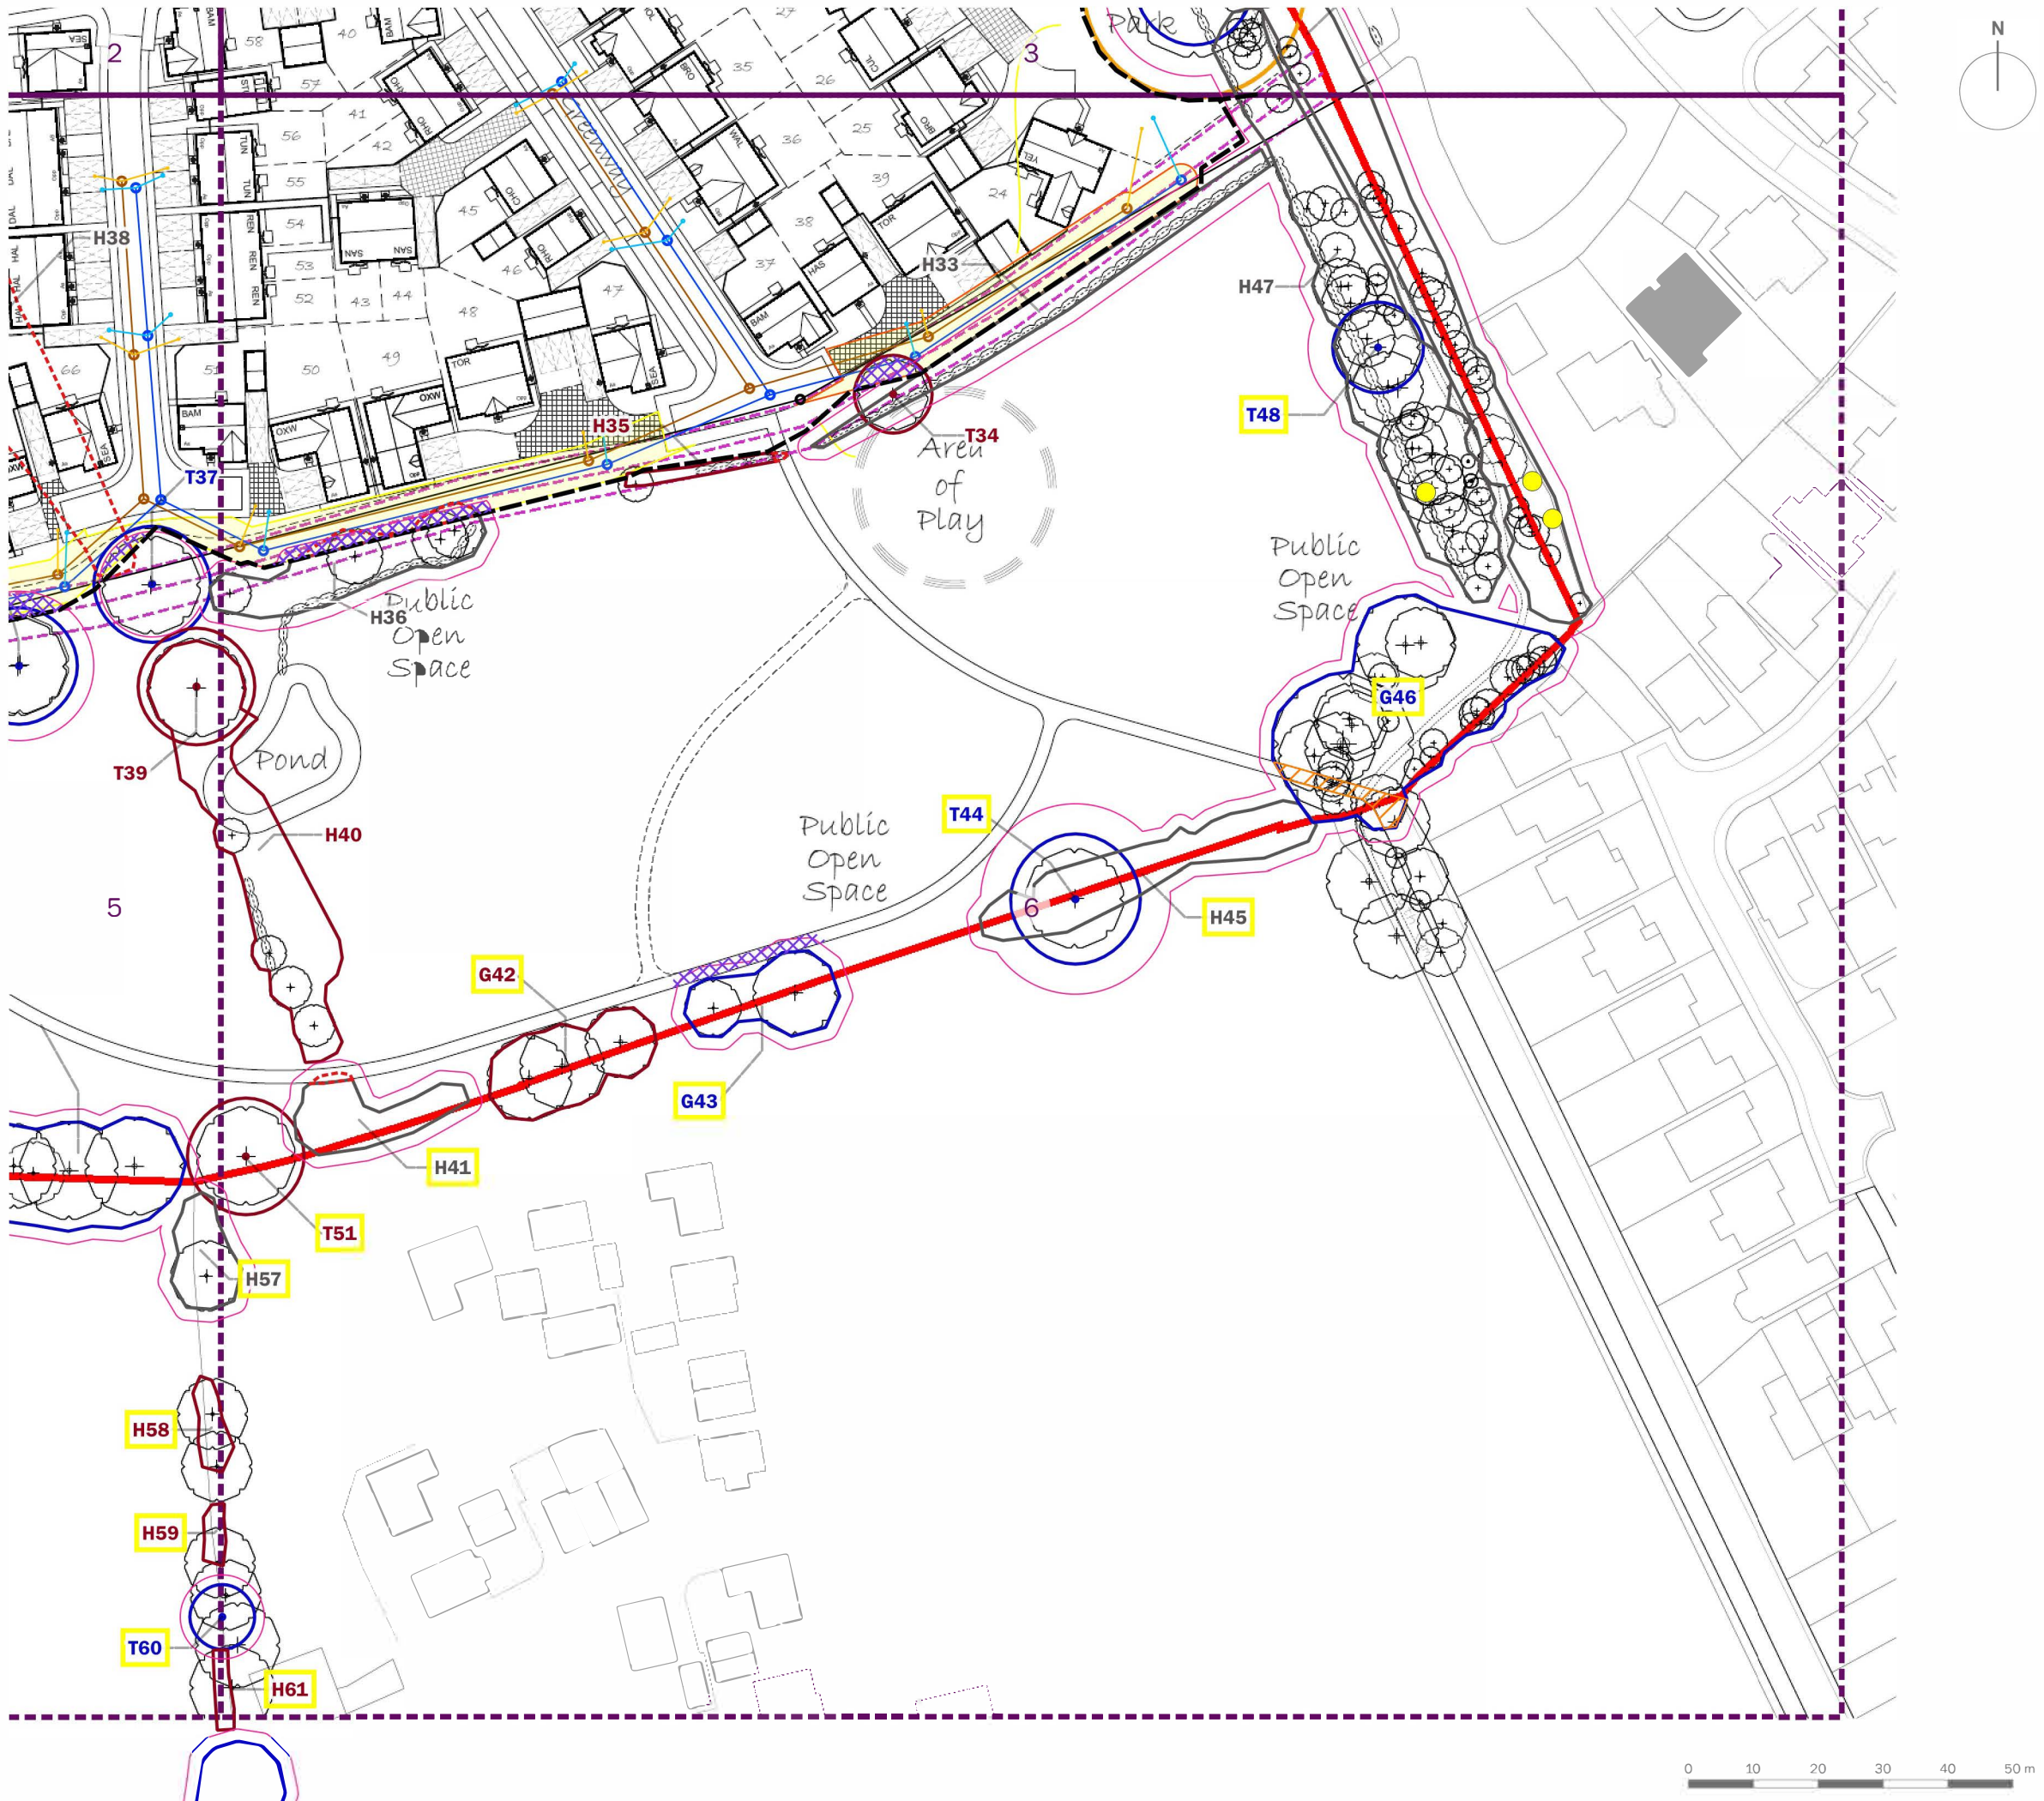

- Site Boundary
- T1 Tree/Group Number
- Tree/Group Canopy
- Tree Stem
- Root Protection Area
- Category A: Trees of high quality and value
- Category B: Trees of moderate quality and value
- Category C: Trees of low quality and value
- Category U: Trees of poor quality and value
- Trees to be Removed
- TPO Trees
- Veteran Trees
- Buffer for Veteran Trees
- Protective Fencing in accordance with BS 5837:2012
- Crown Lift to 2.5m from Ground Level
- Construction Under Arboricultural Supervision
- No Dig
- Approximate Construction Site Compound

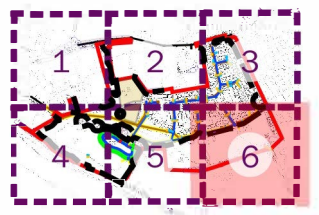

client
Charles Church

project title
Land off Sketchley Lane, Burbage, Hinckley

drawing title
Tree Protection Plan Including Drainage Strategy (Sheet 6 of 6)

date	08 DECEMBER 2023	drawn by	PDr
drawing number	edp8343_d003b	checked	BWa
scale	1:1,000 @ A3	QA	RBa