

Area of Study

T1

Tree/Group Number

Tree/Group Canopy

Tree Stem

Root Protection Area

Category A: Trees of high quality and value

Category B: Trees of moderate quality and value

Category C: Trees of low quality and value

Category U: Trees of poor quality and value

TPO Trees





client	Barwood Development Securities Limited		
project title	Sketchley Lane, Sketchley		
drawing title	Plan EDP 1: Tree Constraints Plan (Sheet 3 of 7)		
date	11 MARCH 2022	drawn by	GY
drawing number	edp4824_d005c	checked	RC
scale	1:1,000 @ A3	QA	VP

edp

the environmental dimension partnership


Registered office: 01285 740427 - www.edp-uk.co.uk - info@edp-uk.co.uk

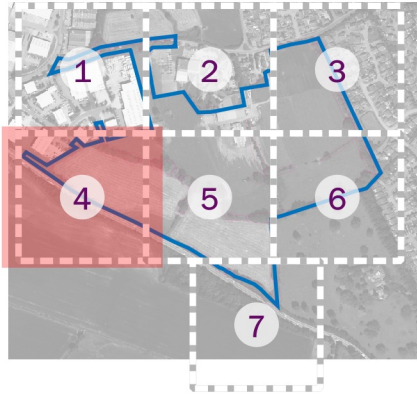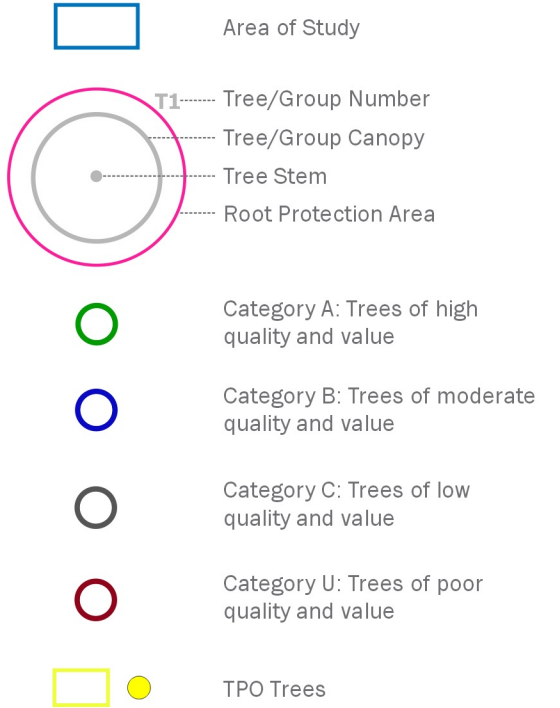

client	Barwood Development Securities Limited		
project title	Sketchley Lane, Sketchley		
drawing title	Plan EDP 1: Tree Constraints Plan (Sheet 4 of 7)		
date	11 MARCH 2022	drawn by	GY
drawing number	edp4824_d005c	checked	RC
scale	1:1,000 @ A3	QA	VP



Registered office: 01285 740427 - www.edp-uk.co.uk - info@edp-uk.co.uk

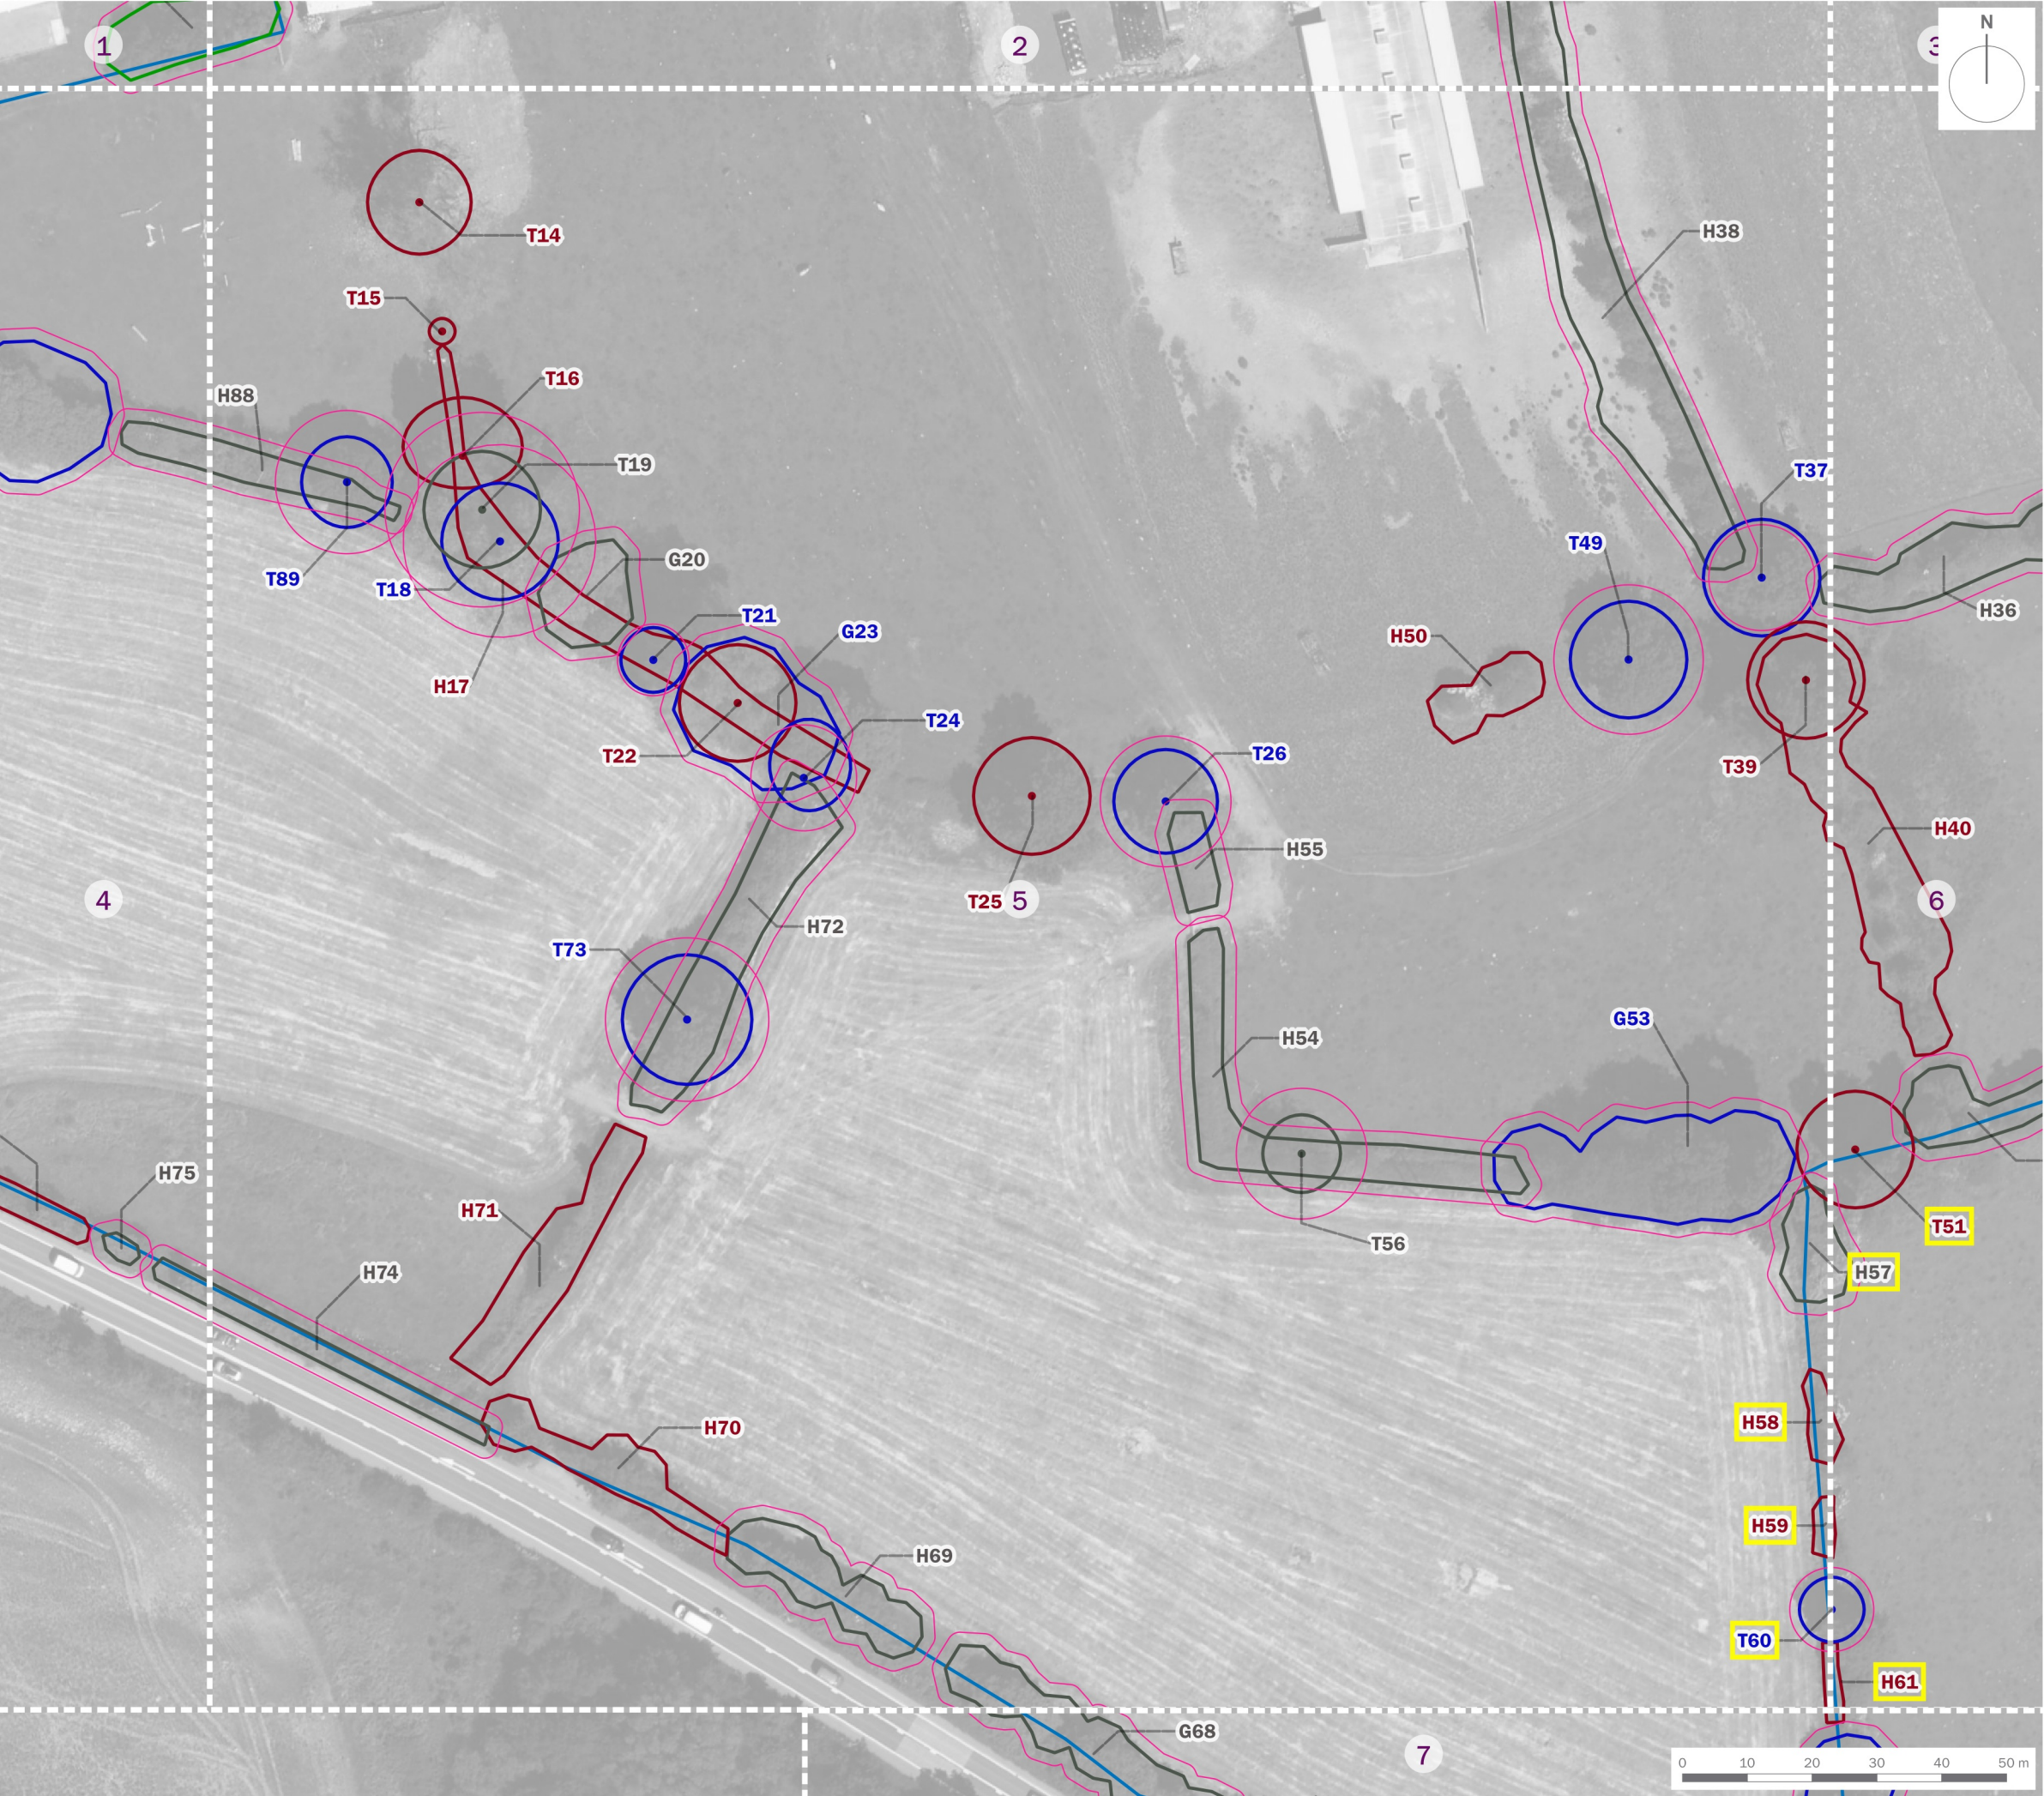

Area of Study

T1

Tree/Group Number

Tree/Group Canopy

Tree Stem

Root Protection Area

Category A: Trees of high quality and value

Category B: Trees of moderate quality and value

Category C: Trees of low quality and value

Category U: Trees of poor quality and value

TPO Trees




client	Barwood Development Securities Limited		
project title	Sketchley Lane, Sketchley		
drawing title	Plan EDP 1: Tree Constraints Plan (Sheet 5 of 7)		
date	11 MARCH 2022	drawn by	GY
drawing number	edp4824_d005c	checked	RC
scale	1:1,000 @ A3	QA	VP

edp

the environmental dimension partnership

Registered office: 01285 740427 - www.edp-uk.co.uk - info@edp-uk.co.uk

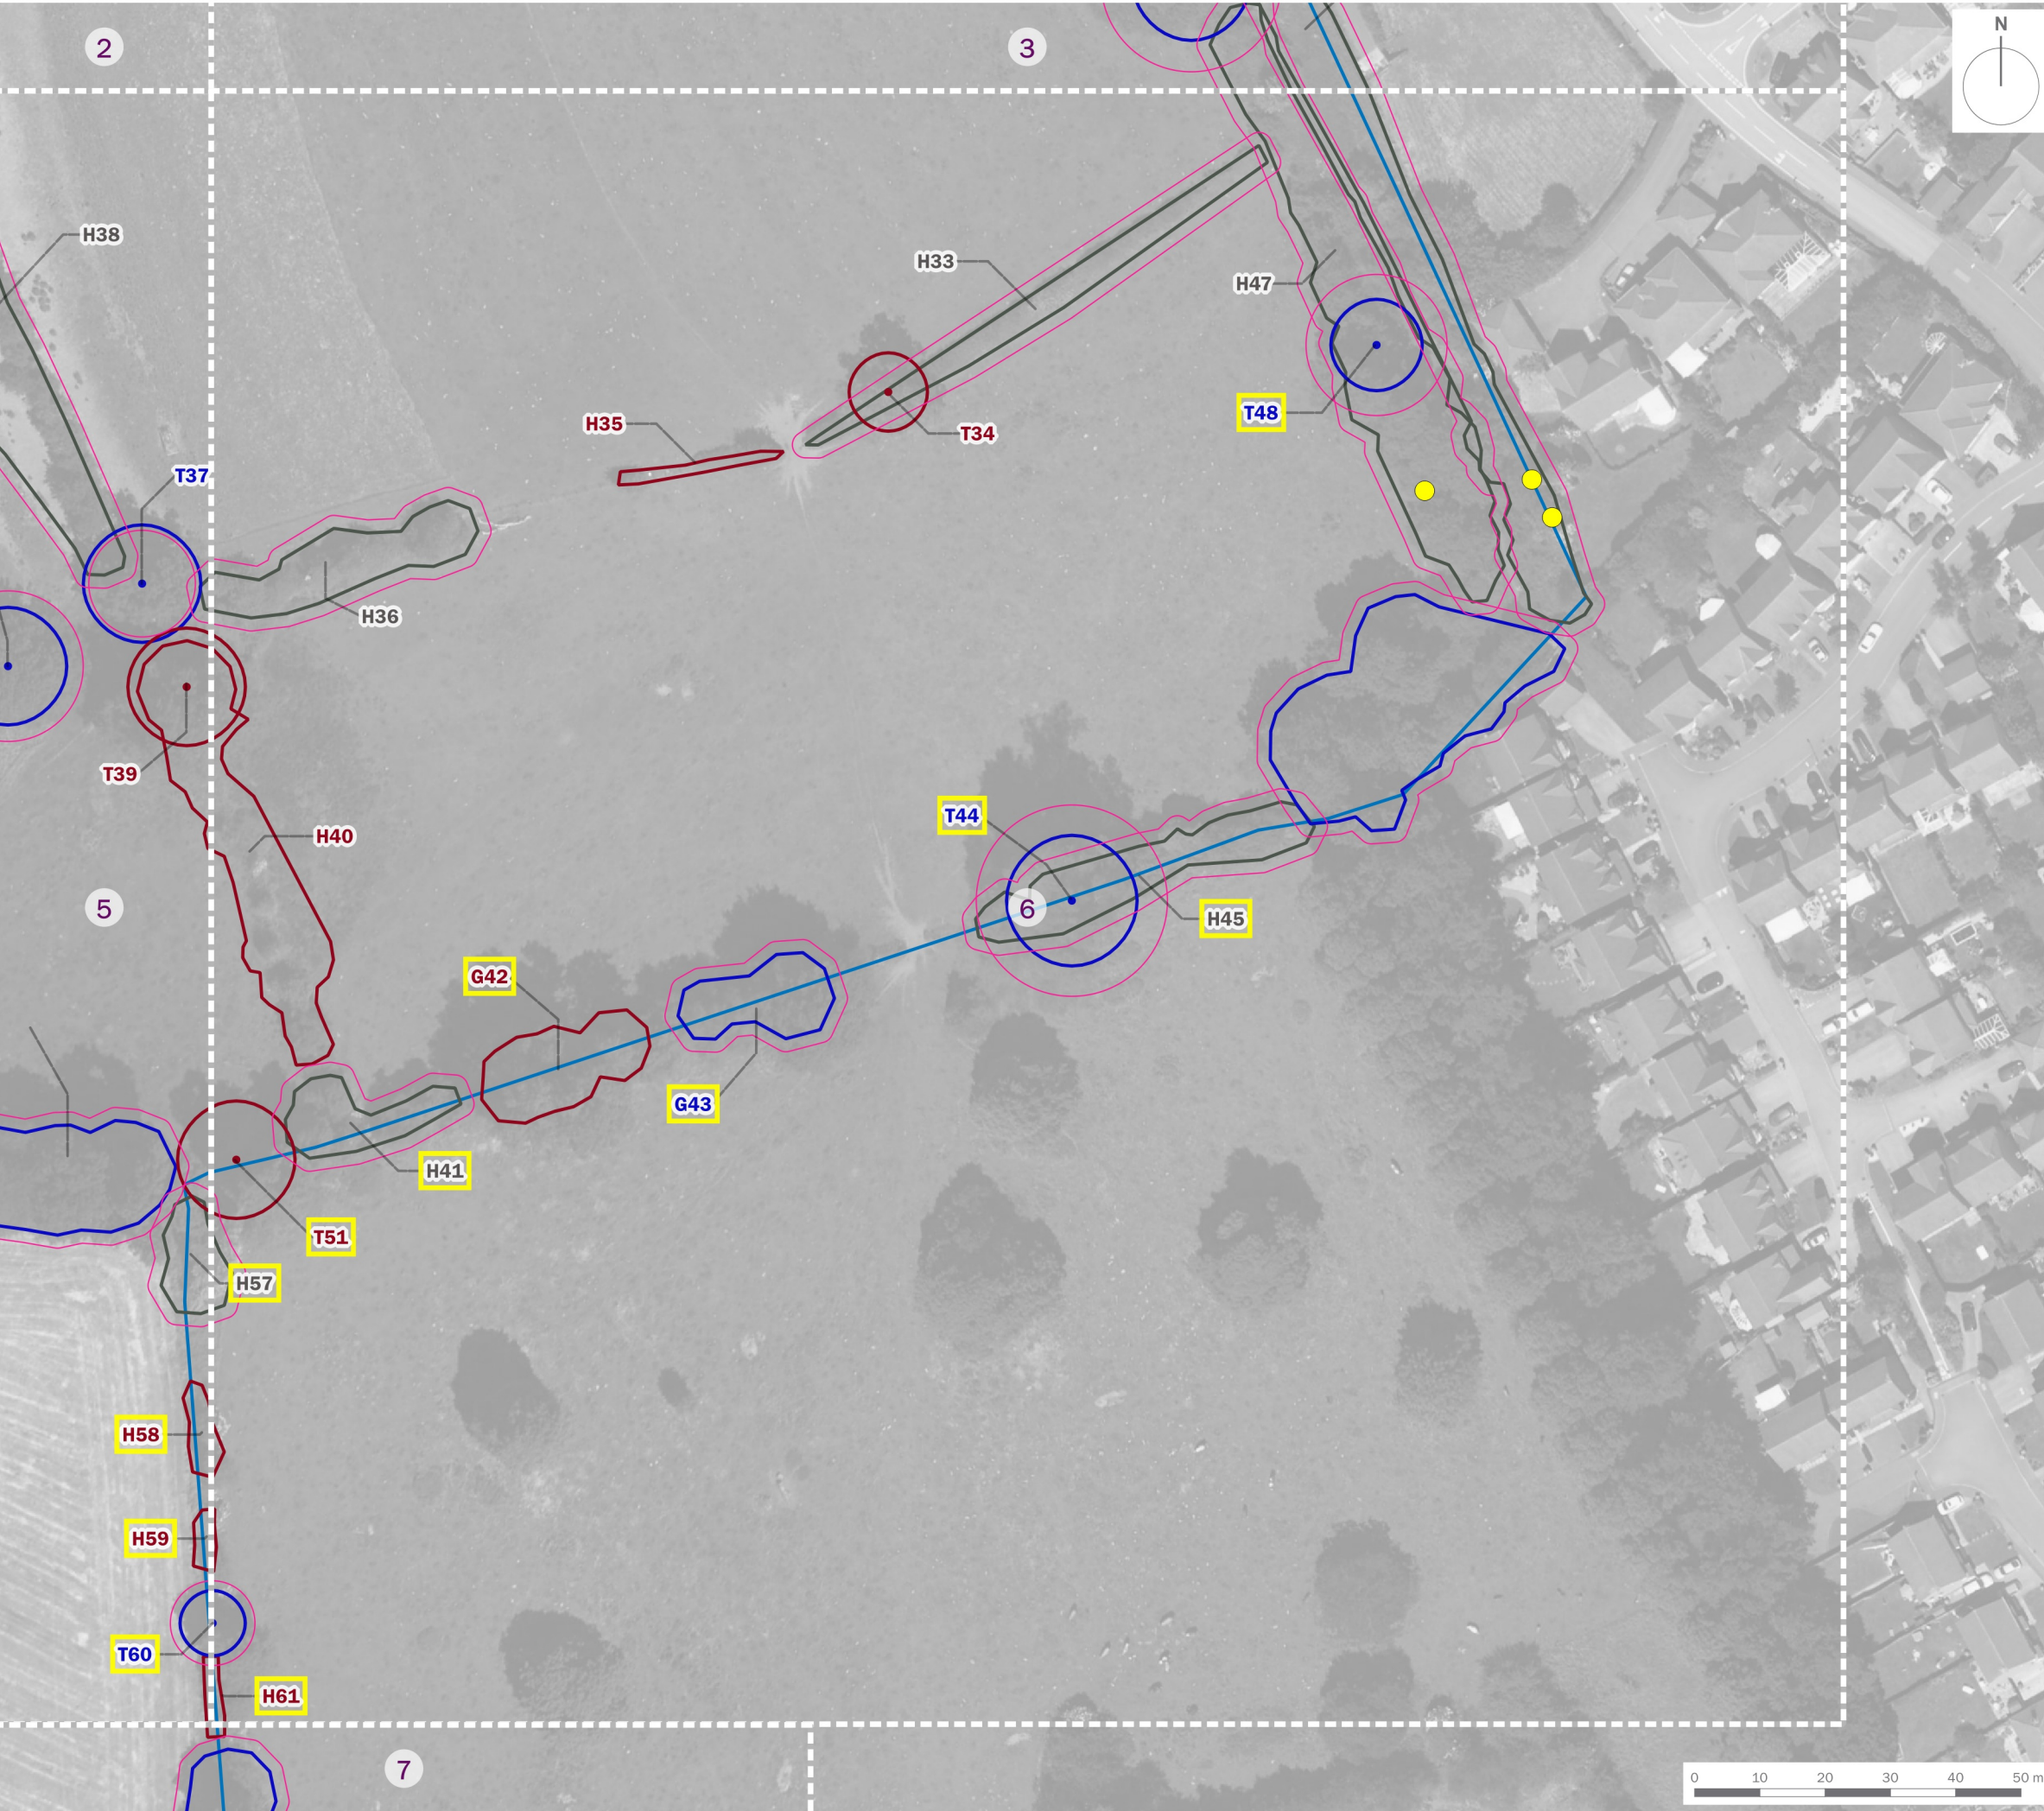

Area of Study

T1

Tree/Group Number

Tree/Group Canopy

Tree Stem

Root Protection Area

Category A: Trees of high quality and value

Category B: Trees of moderate quality and value

Category C: Trees of low quality and value

Category U: Trees of poor quality and value

TPO Trees

client

Barwood Development Securities Limited

project title

Sketchley Lane, Sketchley

drawing title

Plan EDP 1: Tree Constraints Plan (Sheet 6 of 7)

date

11 MARCH 2022

drawn by

GY

drawing number

edp4824_d005c

checked

RC

scale

1:1,000 @ A3

QA

VP

edp

the environmental dimension partnership

Registered office: 01285 740427 · www.edp-uk.co.uk · info@edp-uk.co.uk