
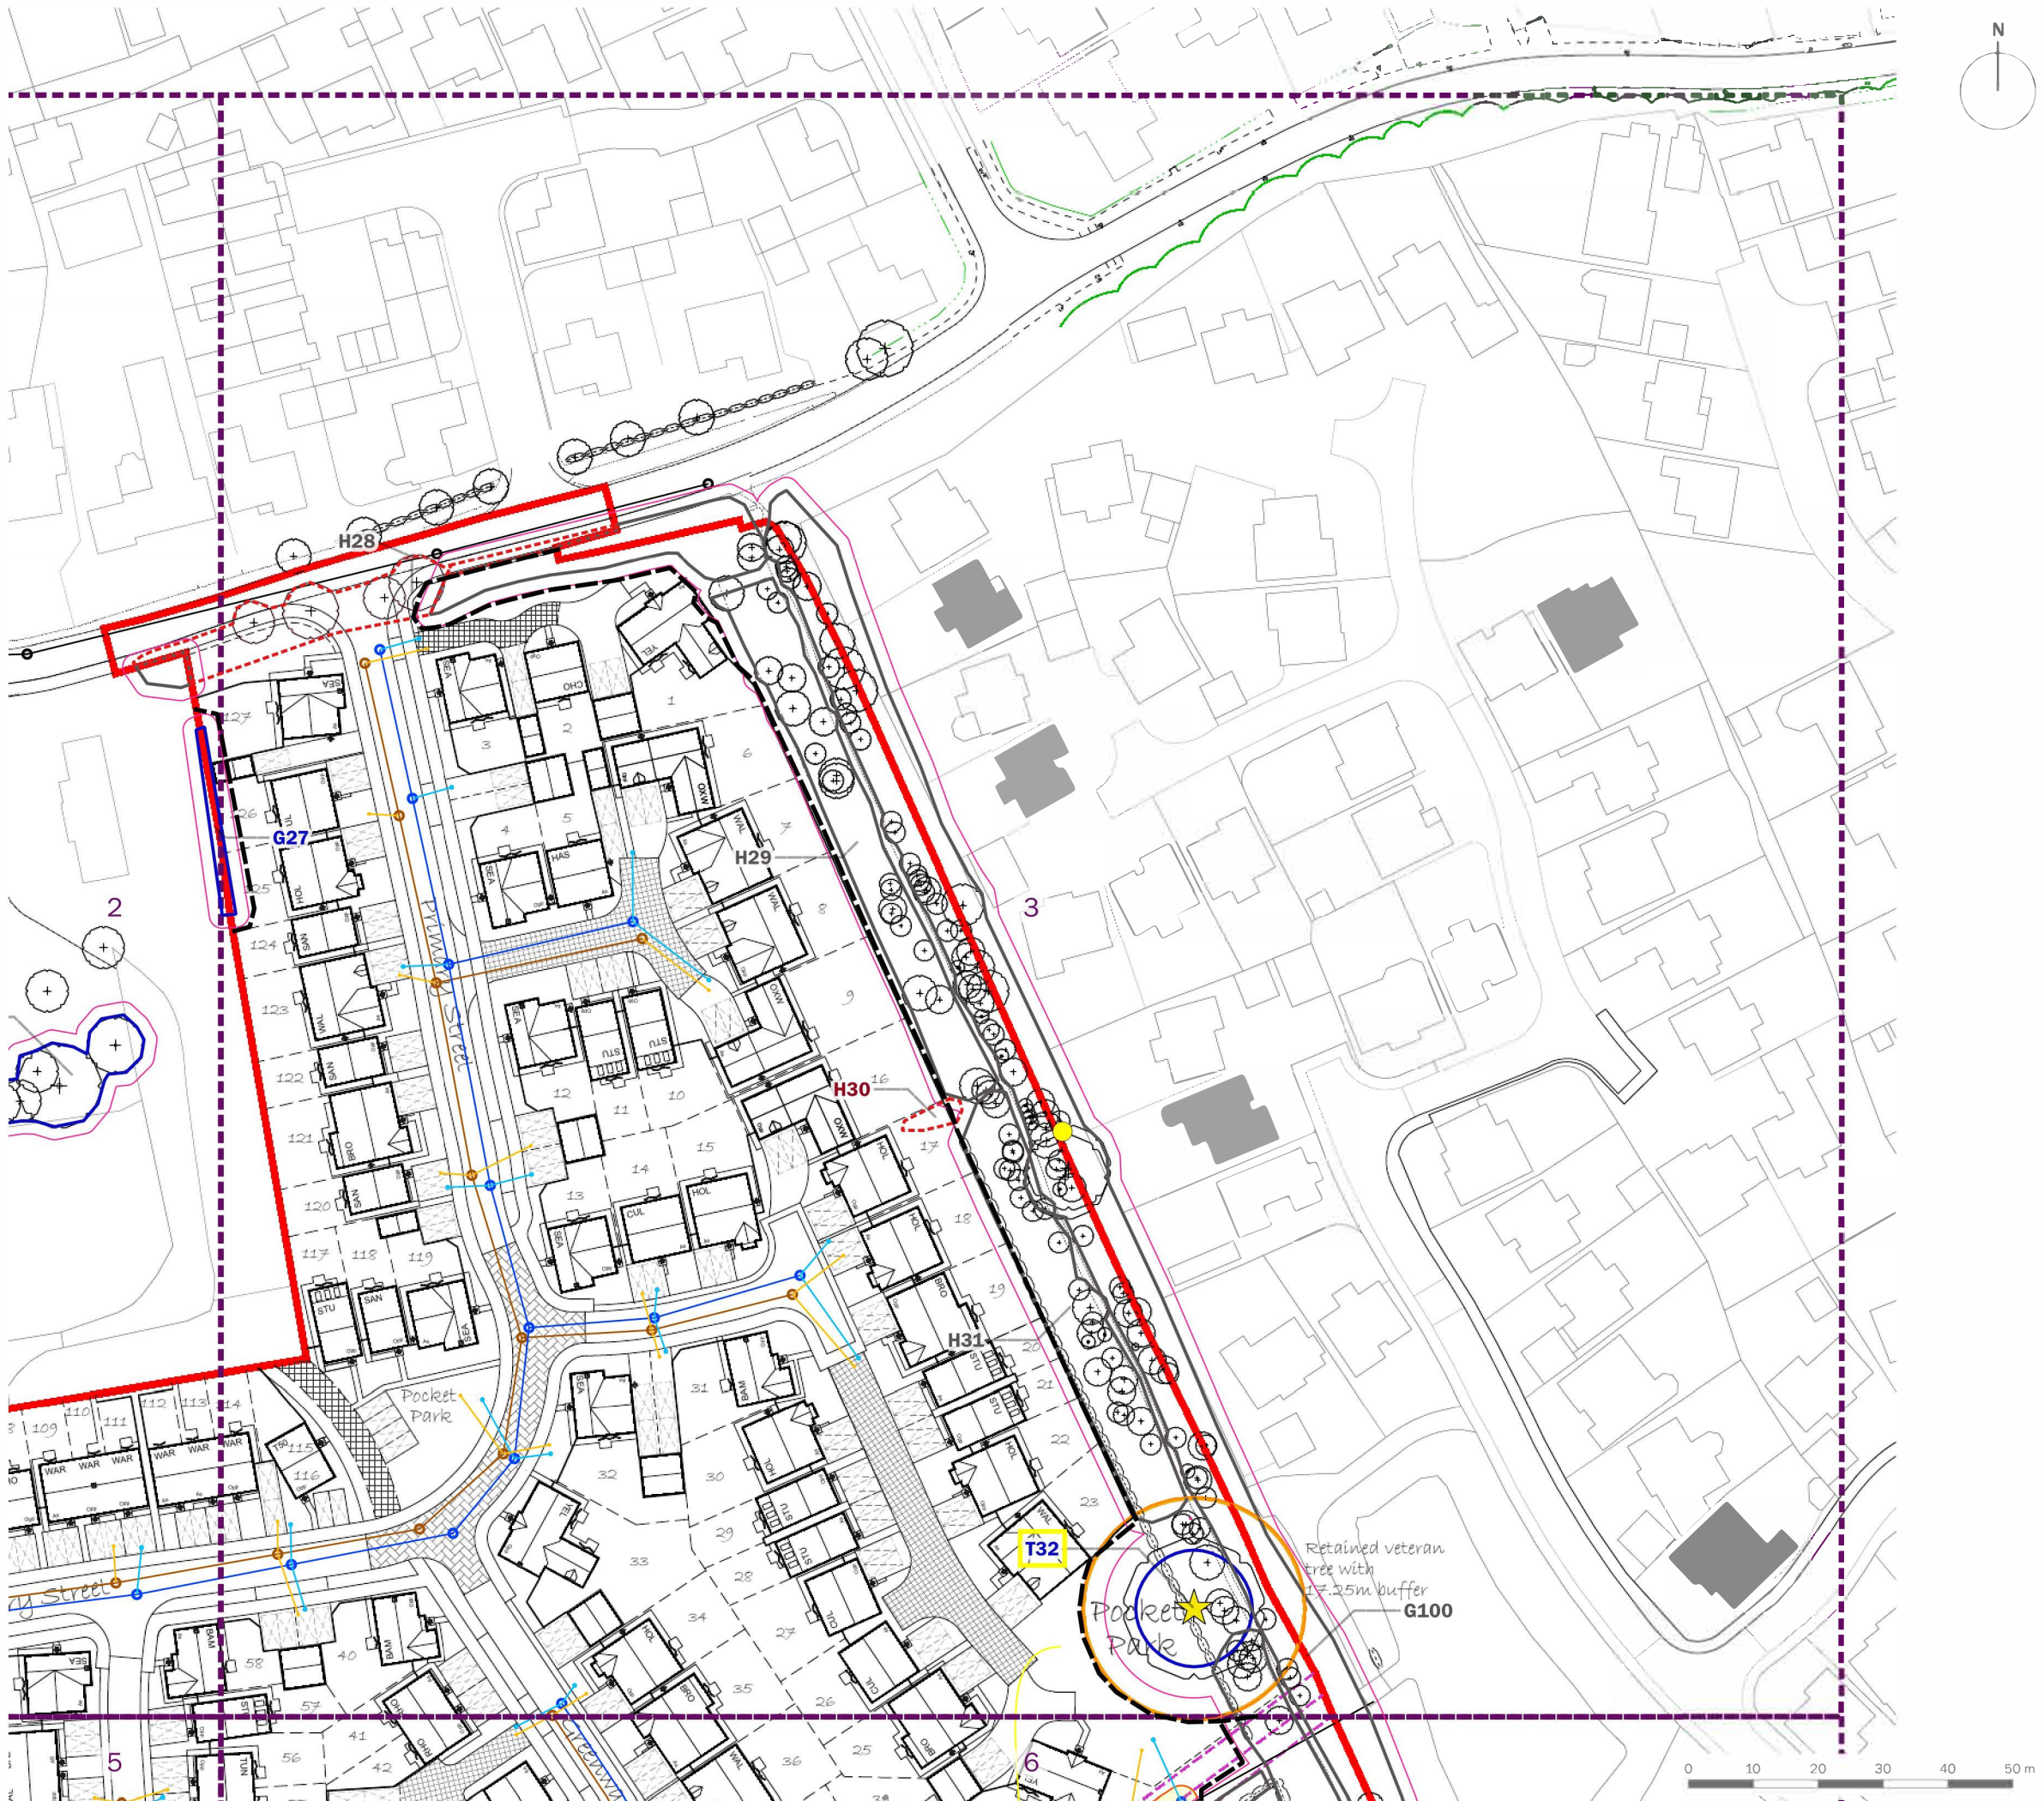


- Site Boundary
- T1..... Tree/Group Number
..... Tree/Group Canopy
..... Tree Stem
..... Root Protection Area
- Category A: Trees of high quality and value
- Category B: Trees of moderate quality and value
- Category C: Trees of low quality and value
- Category U: Trees of poor quality and value
- Trees to be Removed
- TPO Trees
- Veteran Trees
- Buffer for Veteran Trees
- Protective Fencing in accordance with BS 5837:2012
- Crown Lift to 2.5m from Ground Level
- Construction Under Arboricultural Supervision
- No Dig
- Approximate Construction Site Compound

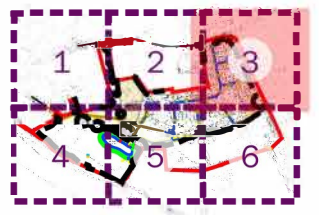


client
Charles Church


project title
Land off Sketchley Lane, Burbage, Hinckley

drawing title
Tree Protection Plan Including Drainage Strategy (Sheet 3 of 6)

date	08 DECEMBER 2023	drawn by	PDr
drawing number	edp8343_d003b	checked	BWa
scale	1:1,000 @ A3	QA	RBa

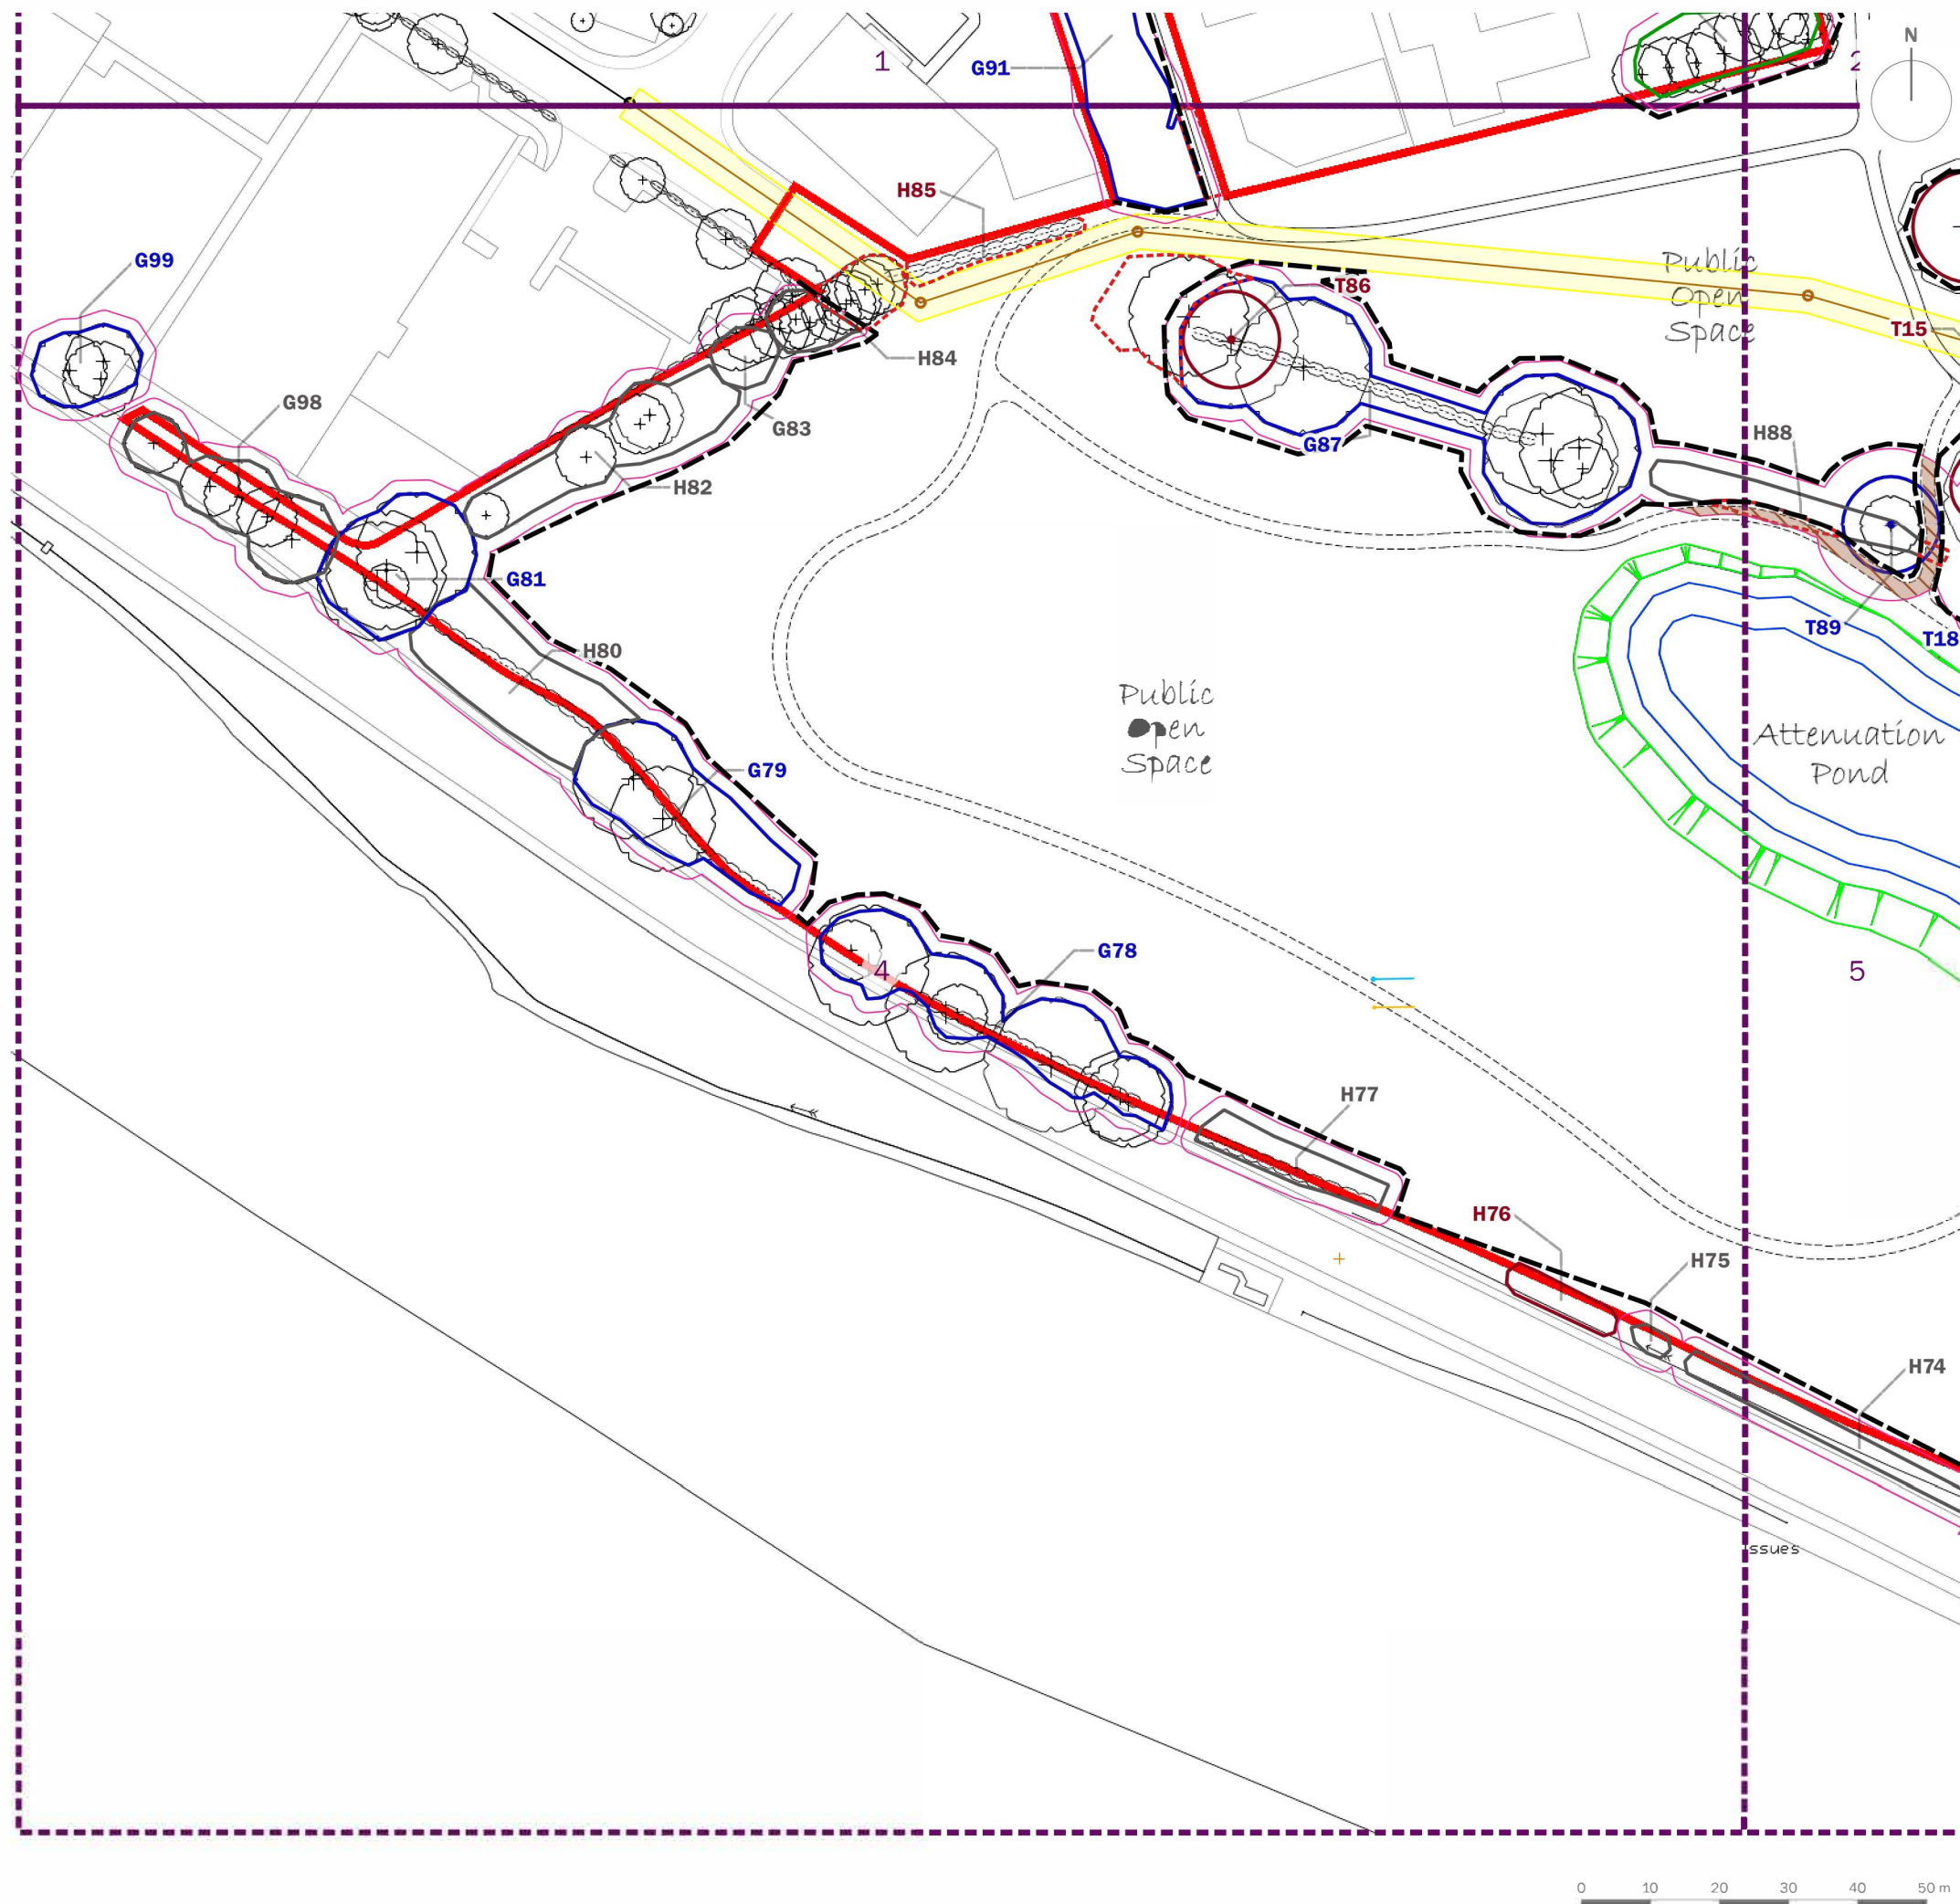




- Site Boundary
- Tree/Group Number
- Tree/Group Canopy
- Tree Stem
- Root Protection Area
- Category A: Trees of high quality and value
- Category B: Trees of moderate quality and value
- Category C: Trees of low quality and value
- Category U: Trees of poor quality and value
- Trees to be Removed
- TPO Trees
- Veteran Trees
- Buffer for Veteran Trees
- Protective Fencing in accordance with BS 5837:2012
- Crown Lift to 2.5m from Ground Level
- Construction Under Arboricultural Supervision
- No Dig
- Approximate Construction Site Compound

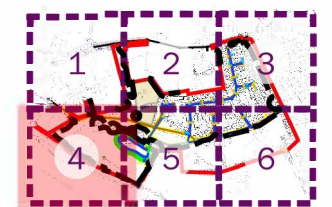





client	Charles Church		
project title	Land off Sketchley Lane, Burbage, Hinckley		
drawing title	Tree Protection Plan Including Drainage Strategy (Sheet 4 of 6)		
date	08 DECEMBER 2023	drawn by	PDr
drawing number	edp8343_d003b	checked	BWa
scale	1:1,000 @ A3	QA	RBa



Registered office: 01285 740427 - www.edp-uk.co.uk - info@edp-uk.co.uk

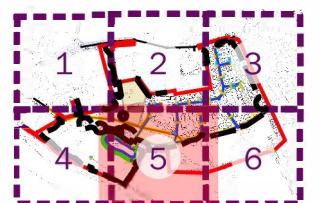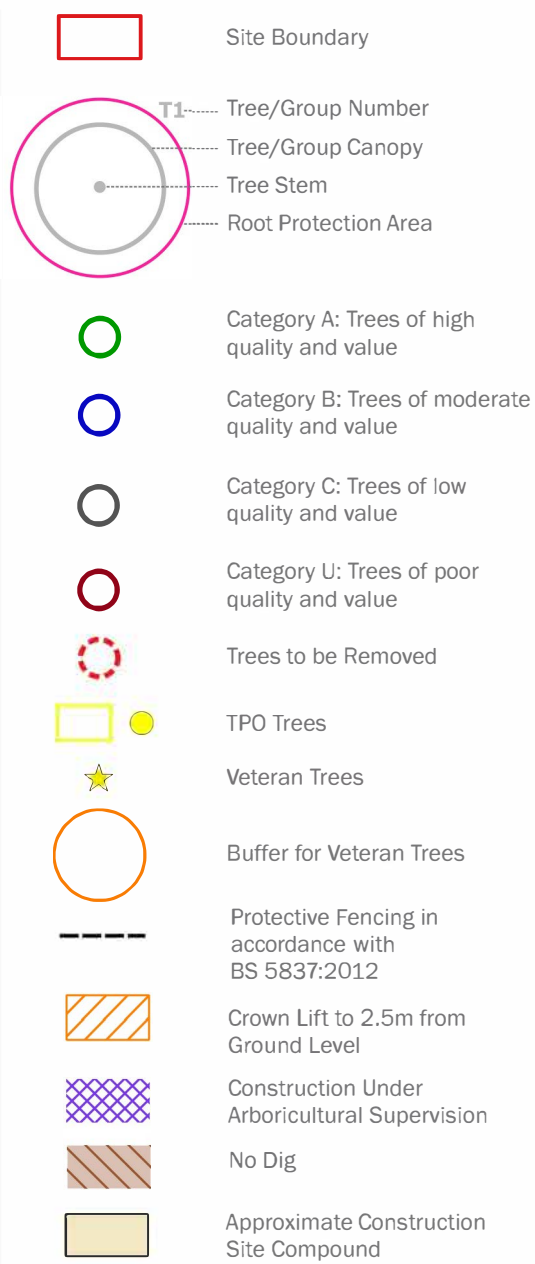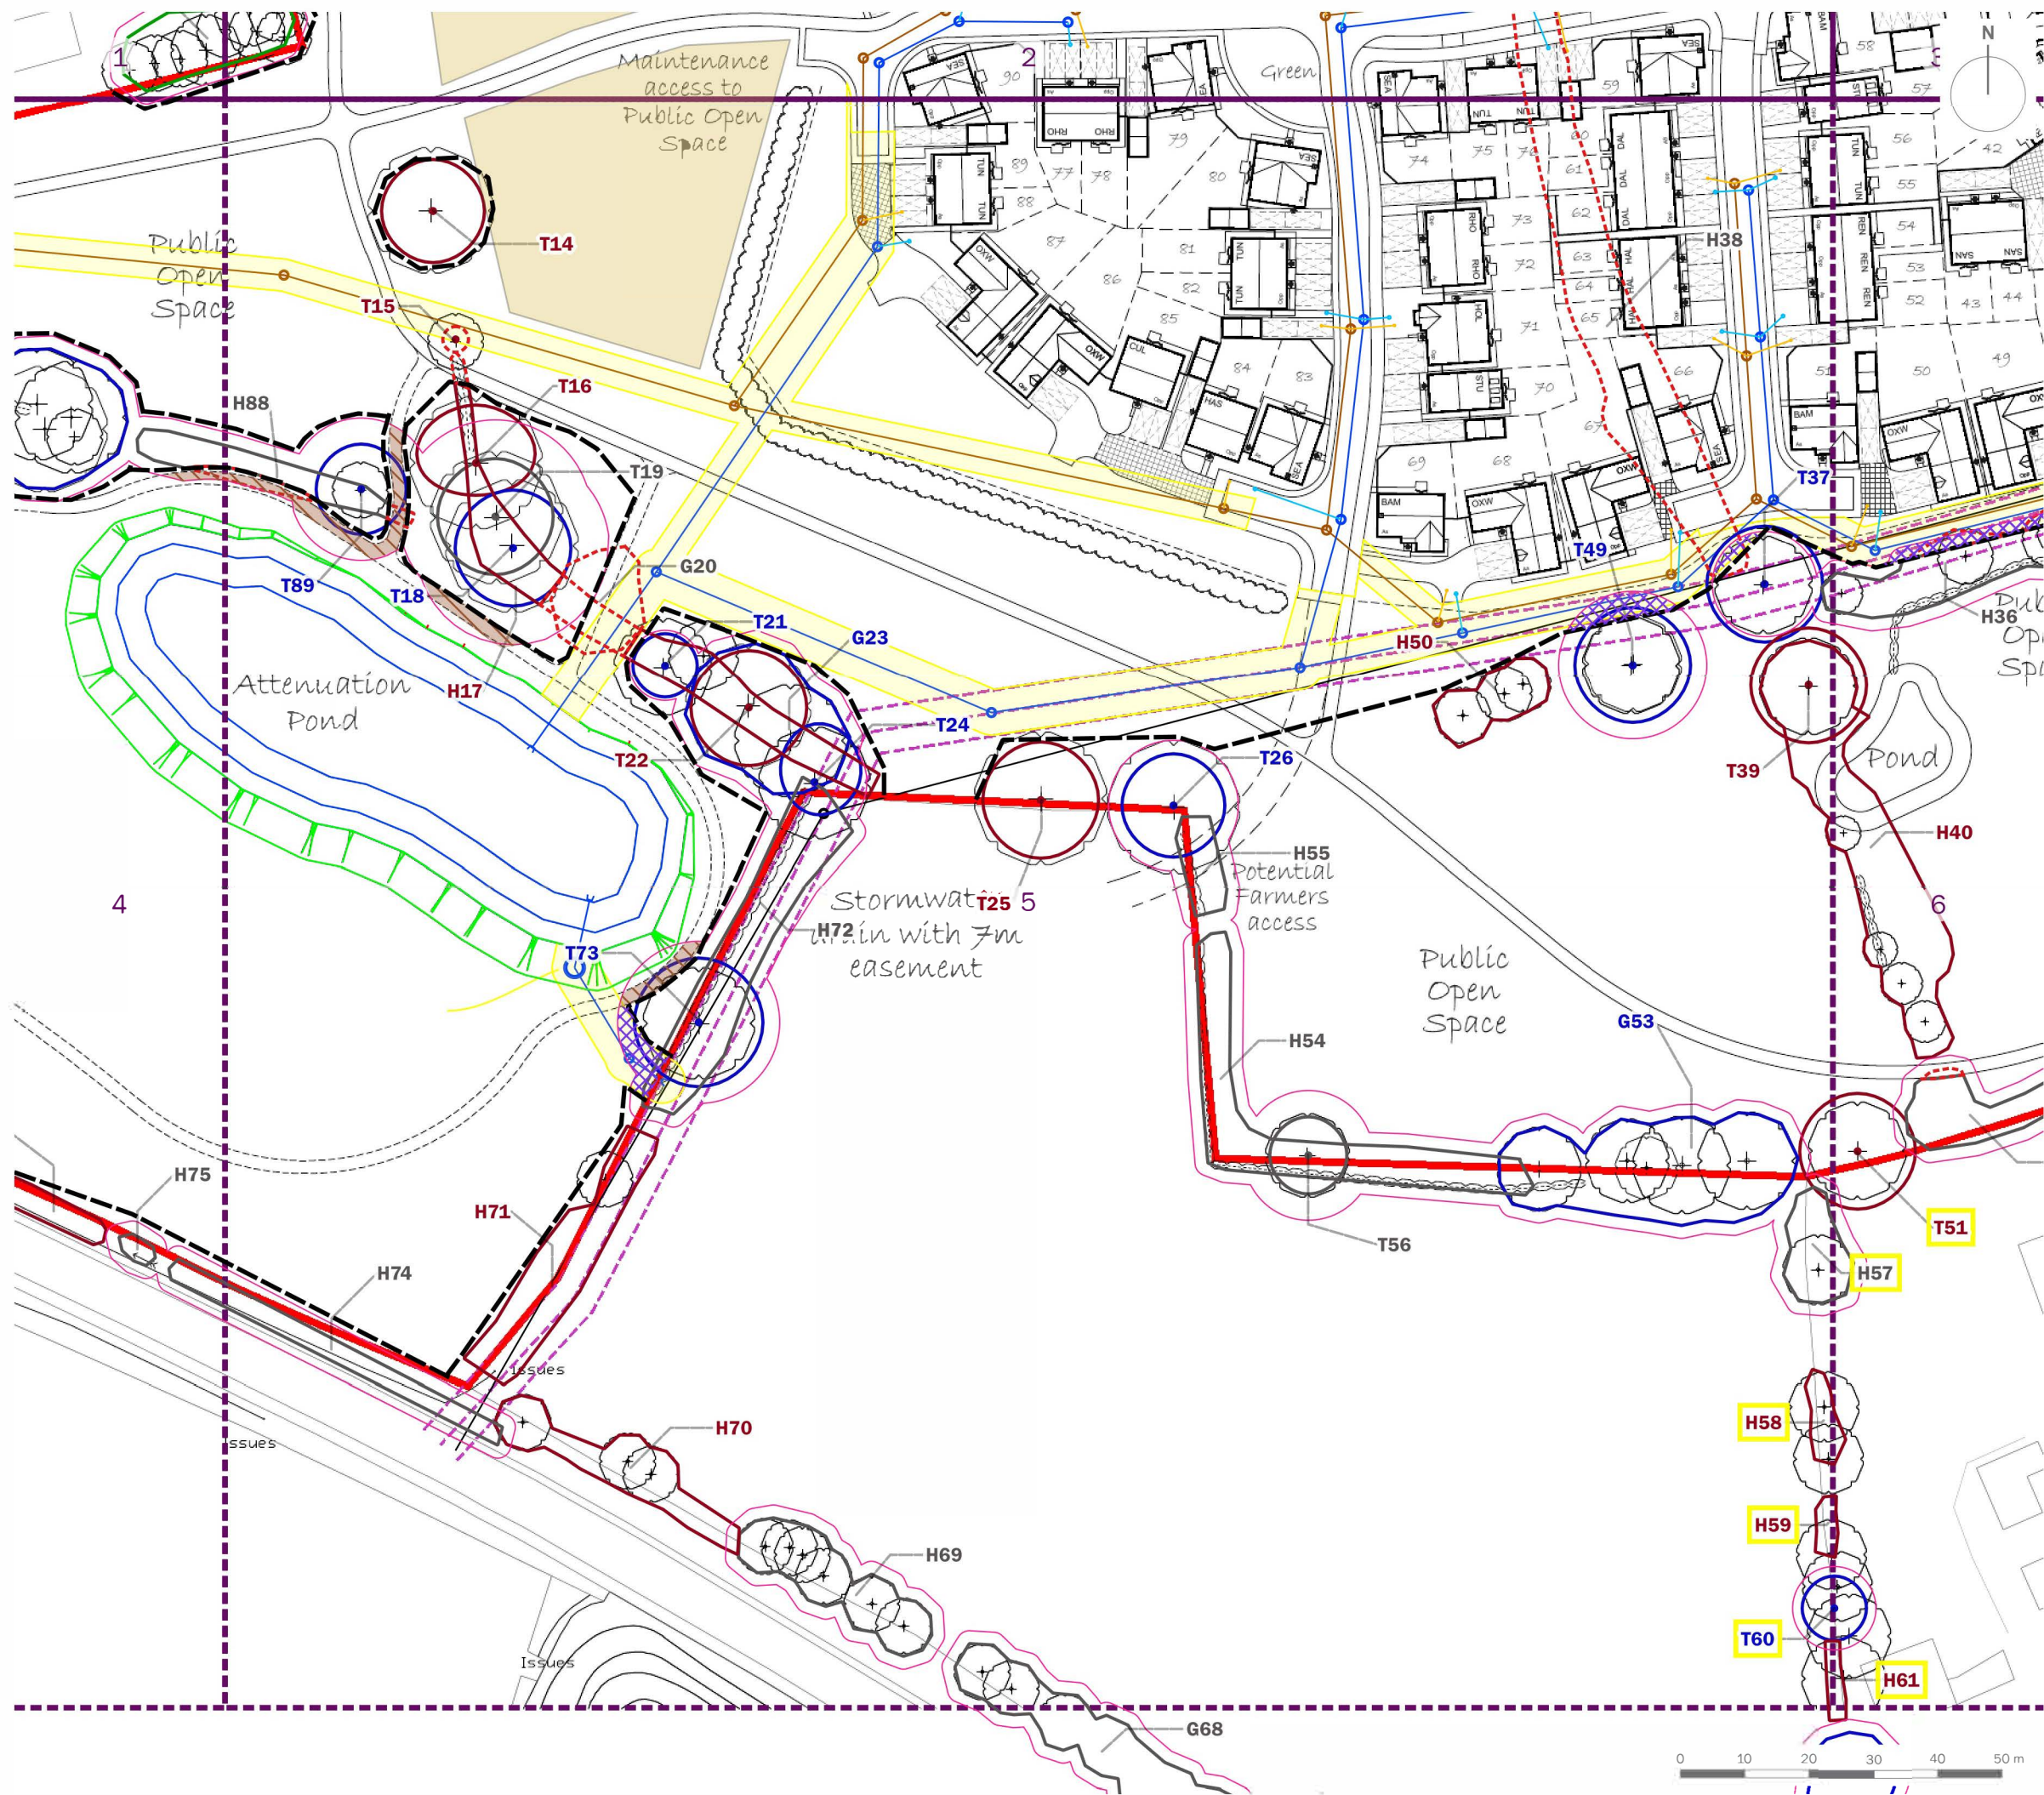

client	Charles Church		
project title	Land off Sketchley Lane, Burbage, Hinckley		
drawing title	Tree Protection Plan Including Drainage Strategy (Sheet 5 of 6)		
date	08 DECEMBER 2023	drawn by	PDr
drawing number	edp8343_d003b	checked	BWa
scale	1:1,000 @ A3	QA	RBa

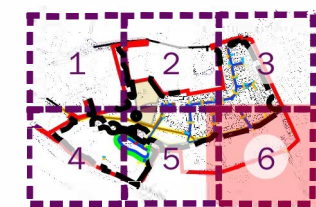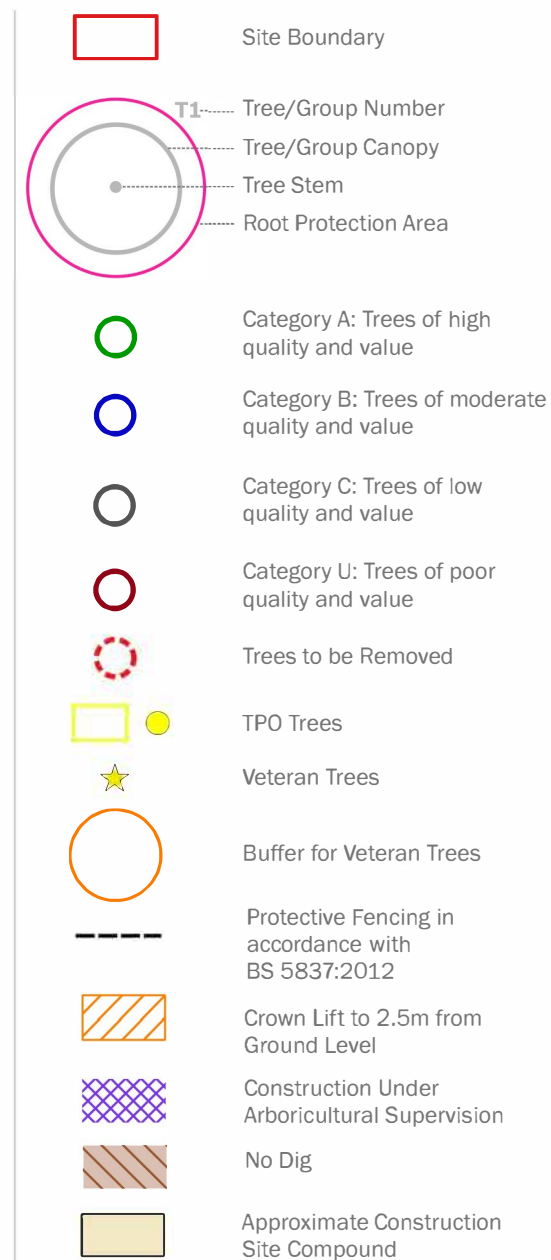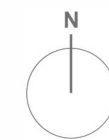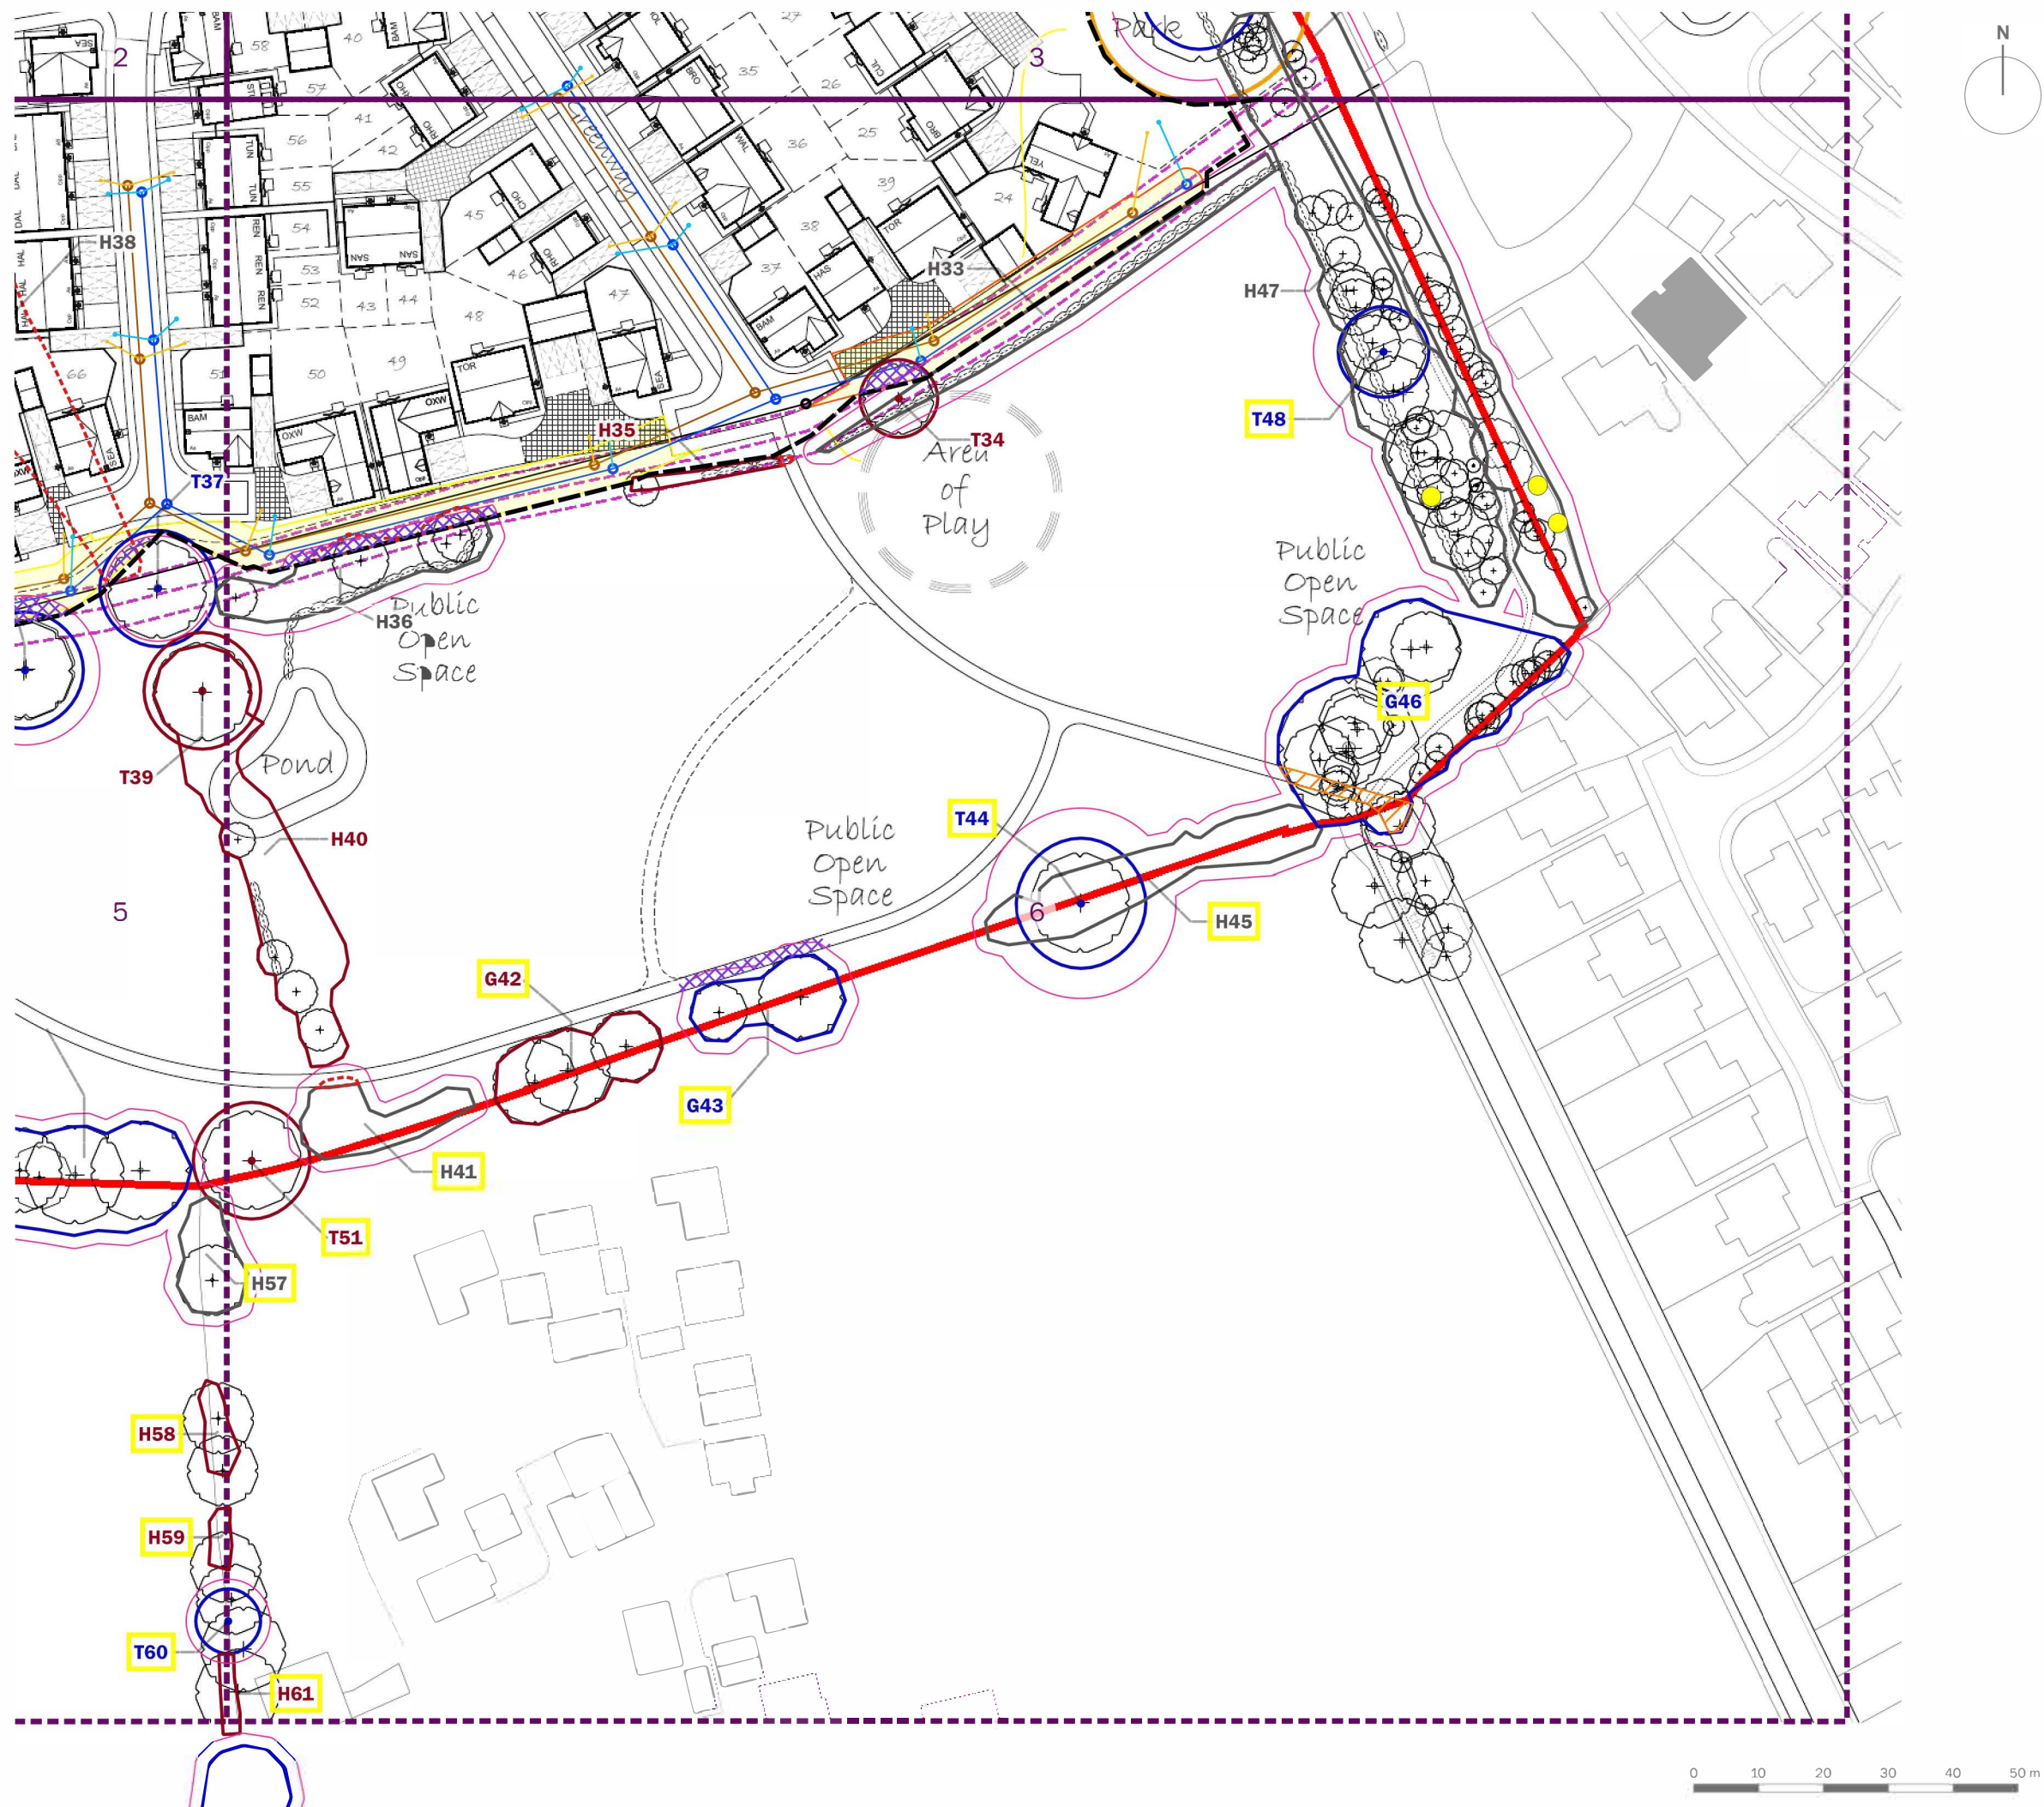

client

Charles Church

project title

Land off Sketchley Lane, Burbage, Hinckley

drawing title

Tree Protection Plan Including Drainage Strategy (Sheet 6 of 6)

date	08 DECEMBER 2023	drawn by	PDr
drawing number	edp8343_d003b	checked	BWa
scale	1:1,000 @ A3	QA	RBa

edp the environmental dimension partnership

Registered office: 01285 740427 - www.edp-uk.co.uk - info@edp-uk.co.uk



CARDIFF
02921 671900

CHELTENHAM
01242 903110

CIRENCESTER
01285 740427

info@edp-uk.co.uk
www.edp-uk.co.uk

The Environmental Dimension Partnership Ltd. Registered as a Limited Company in England and Wales. Company No. 09102431. Registered Office: Quarry Barn, Elkstone Studios, Elkstone, Gloucestershire GL53 9PQ



**URBAN
DESIGN
GROUP** REGISTERED PRACTICE



**Landscape
Institute**
Registered practice