



AFFORDABLE

DECEMBER 2023




1 BEDS

DECEMBER 2023

HERITAGE

- REDROW -

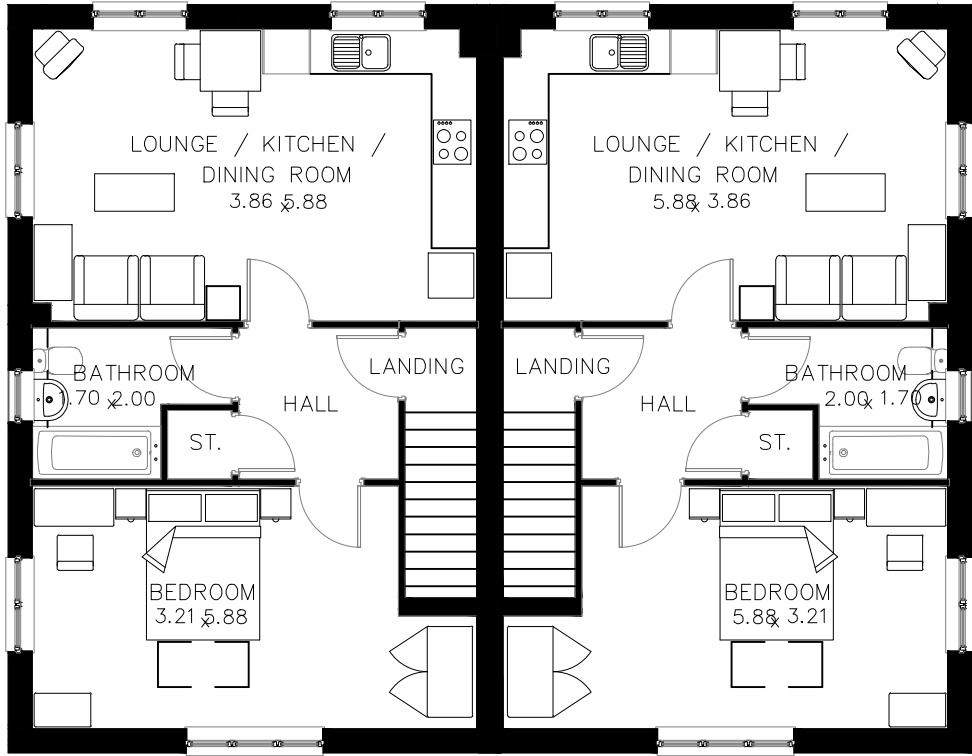


First Floor



Front Elevation



Front/Side Elevation

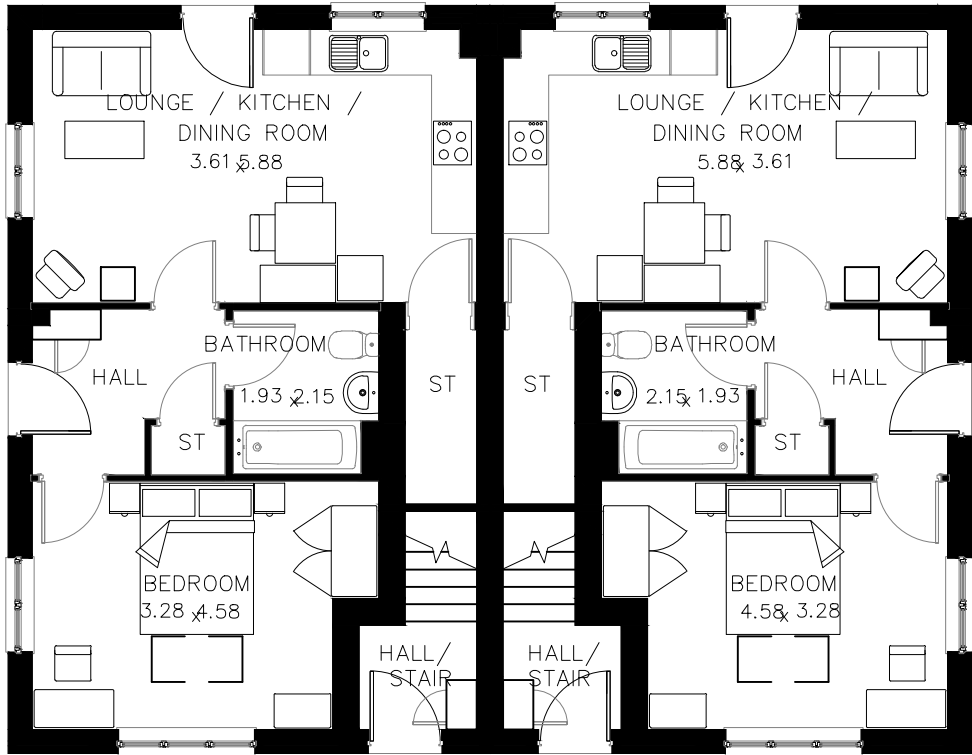

Ground Floor

Scale 1:100 @ A3
0m 1m 2m 3m 4m



Rear Elevation

Spey

G Series

~ Regional Variation ~

Elevation Code: B1

Spey: GF 532 ftsq 49.42msq
FF 624 ftsq 57.97msq


EG_SPEY_DM.1
Date: Jan 2023





1 - 2 BEDS

HERITAGE
- REDROW -

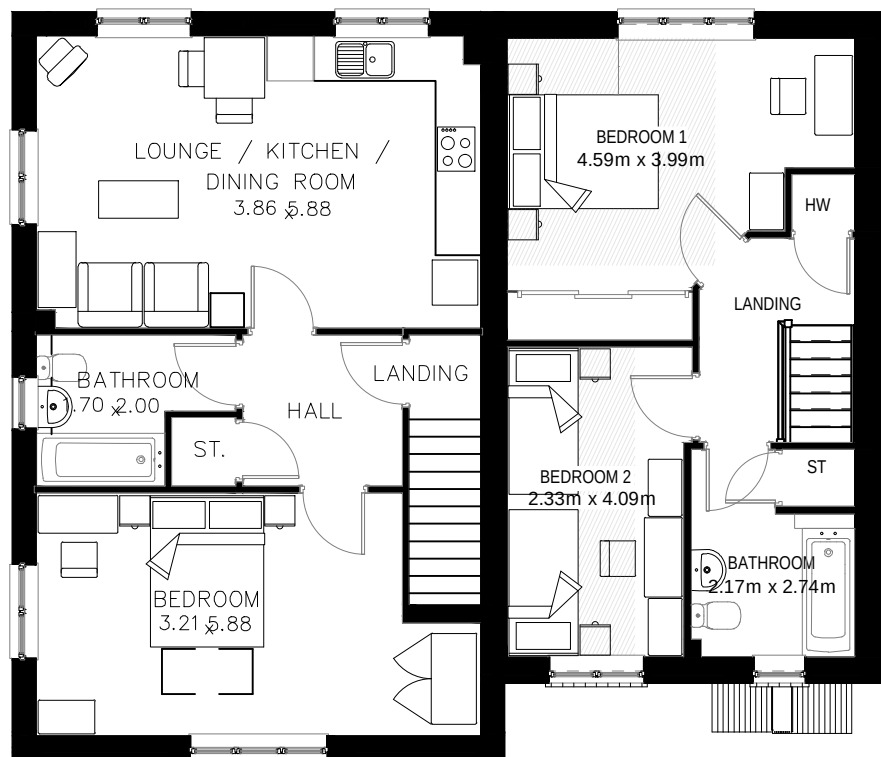


First Floor



Front Elevation



Front/Side Elevation

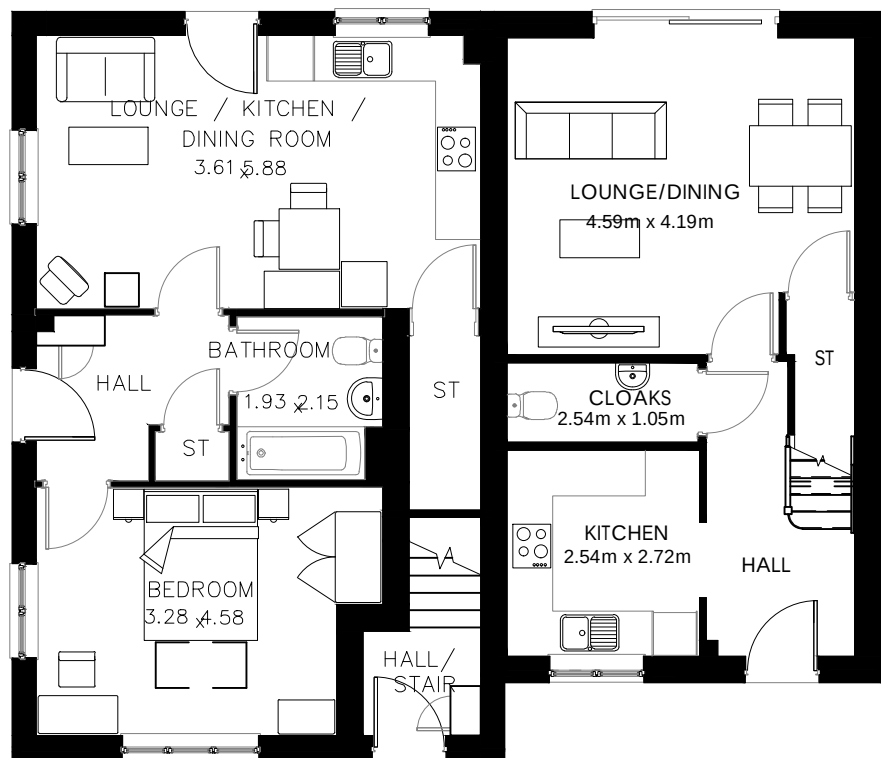


Ground Floor

Scale 1:100 @ A3
0m 1m 2m 3m 4m



Rear Elevation

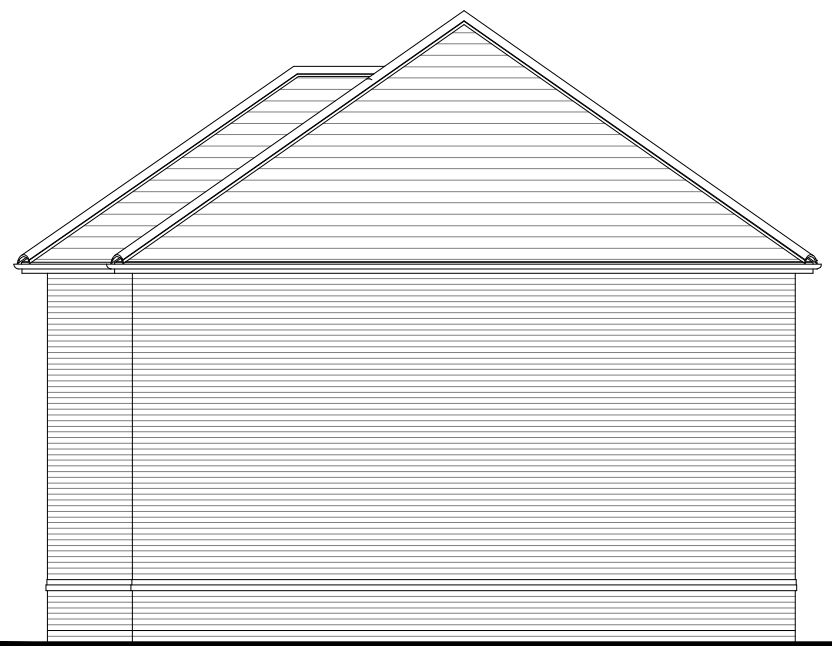

Side Elevation

Spey /
Tavy M4(2)

G Series

~ Regional Variation ~

Elevation Code: B1

Tavy: 823 ftsq 76.45msq

Spey: GF 532 ftsq 49.42msq
FF 624 ftsq 57.97msq

EG_SPEY_DM.1

EG_TAVY_DM.1

Date: Apr 2022






Front Elevation



Front/Side Elevation



Rear Elevation

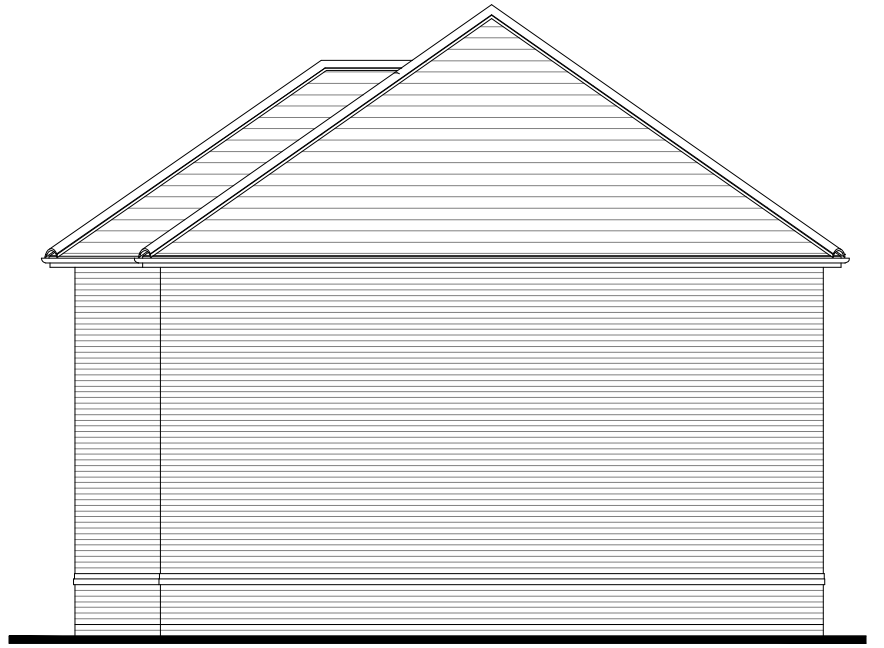

Side Elevation

Spey /
Tavy M4(2)

3 Block
G Series

~ Regional Variation ~

Elevation Code: B1

Tavy: 823 ftsq 76.45msq

Spey: GF 532 ftsq 49.42msq


FF 624 ftsq 57.97msq

EG_SPEY_DM.1

EG_TAVY_DM.1

Date: Apr 2022



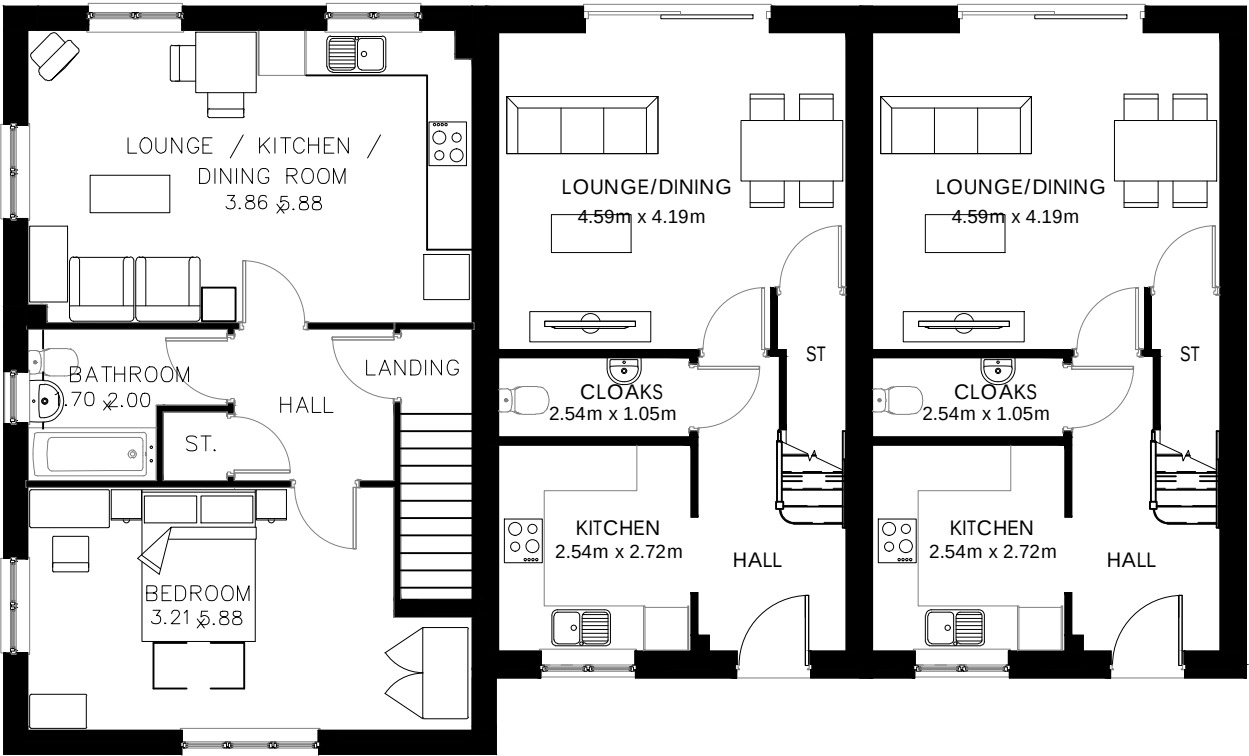

First Floor



Ground Floor

Spey /
Tavy M4(2)

3 Block
G Series

~ Regional Variation ~

Elevation Code: B1

Tavy: 823 ftsq 76.45msq

Spey: GF 532 ftsq 49.42msq

FF 624 ftsq 57.97msq

EG_SPEY_DM.1

EG_TAVY_DM.1

Date: Apr 2022



HERITAGE
- REDROW -




Front Elevation



Front/Side Elevation



Rear Elevation

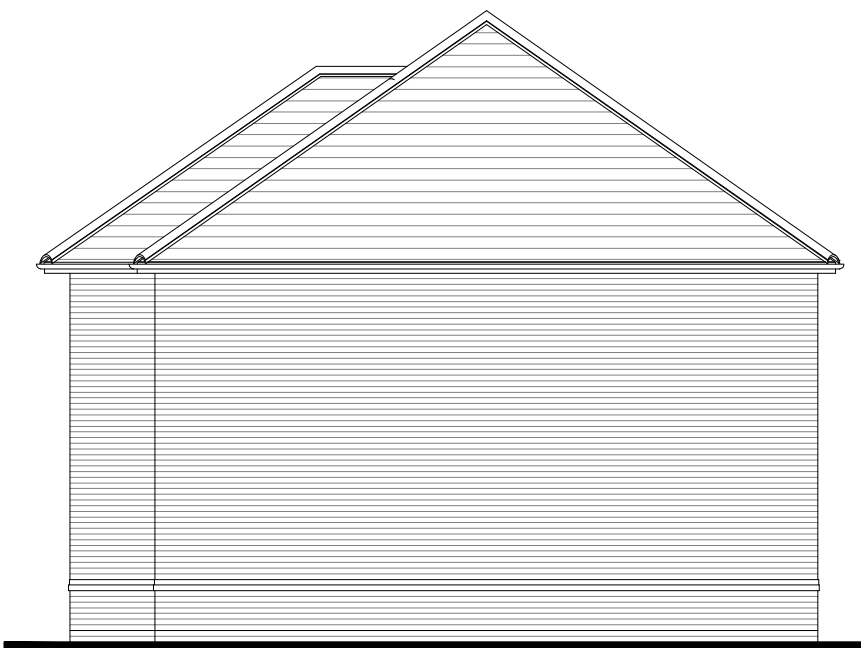

Side Elevation

Spey /
Tavy M4(2)

4 Block
G Series

~ Regional Variation ~

Elevation Code: B1

Tavy: 823 ftsq 76.45msq

Spey: GF 532 ftsq 49.42msq
FF 624 ftsq 57.97msq


EG_SPEY_DM.1

EG_TAVY_DM.1

Date: Apr 2022



Scale 1:100 @ A3
0m 1m 2m 3m 4m

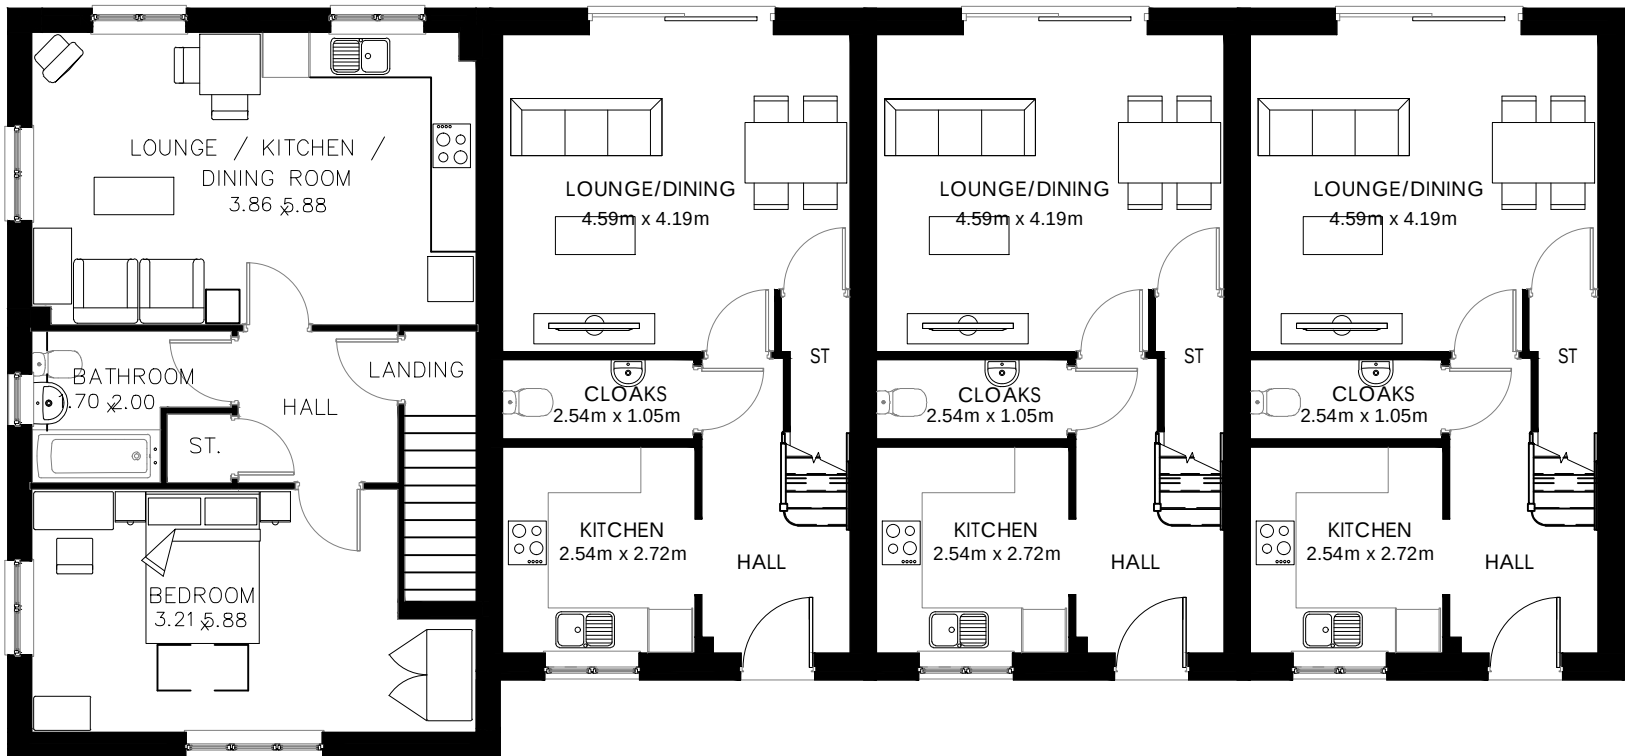

First Floor



Ground Floor

Spey / Tavy M4(2)

4 Block
G Series
~ Regional Variation ~


Elevation Code: B1
Tavy: 823 ftsq 76.45msq
Spey: GF 532 ftsq 49.42msq
FF 624 ftsq 57.97msq

EG_SPEY_DM.1
EG_TAVY_DM.1
Date: Apr 2022





Front Elevation

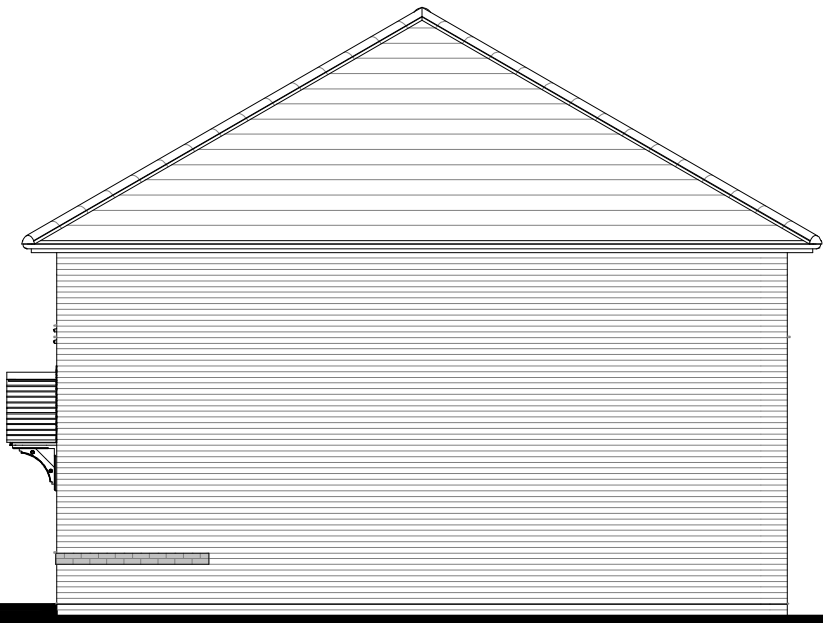

Side Elevation



Front/ Side Elevation




Rear Elevation


Dart / Spey

3B5P / 1B2P
G Series (4 Block)


Dart End (EG_DART_EM.2)	896 ft ²	83.20 m ²
Dart Mid (EG_DART_MM.2)	896 ft ²	83.20 m ²
Spey GF (EG_SPEG_OM.2)	547 ft ²	50.82 m ²
Spey FF (EG_SPEF_OM.2)	592 ft ²	55.03 m ²

Date: Mar 2023
EG_DS4_M.2

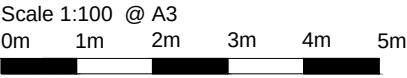

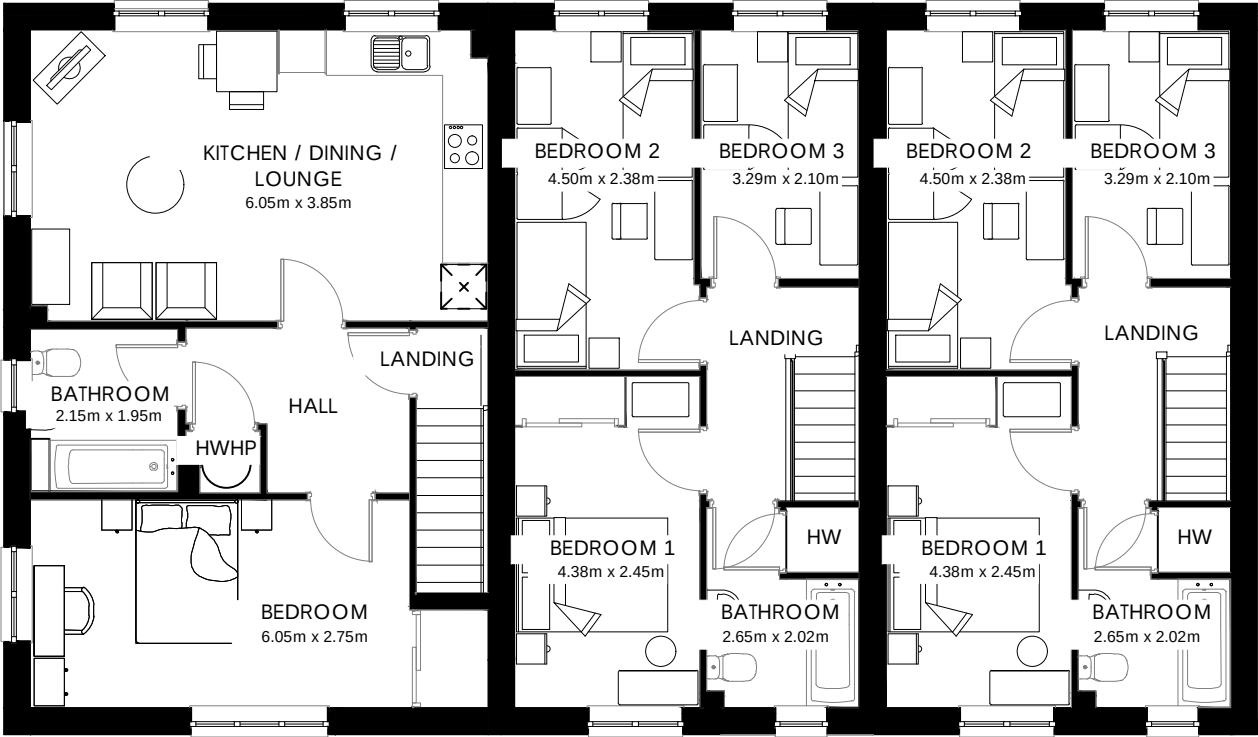

First Floor

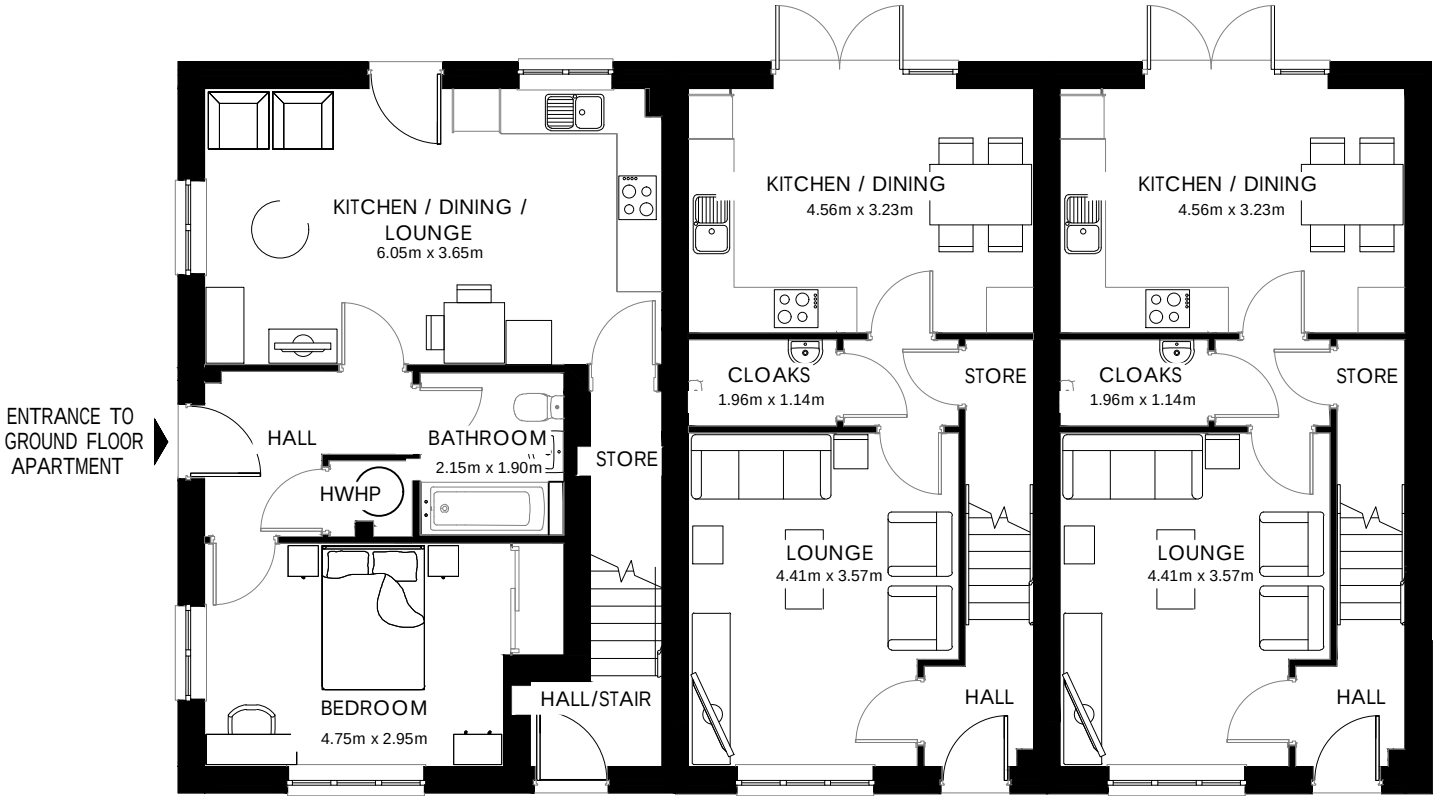

Ground Floor

ENTRANCE TO
FIRST FLOOR
APARTMENT

Scale 1:100 @ A3
0m 1m 2m 3m 4m 5m

Dart / Spey

3B5P / 1B2P G Series (4 Block)


Dart End (EG_DART_EM.2)	896 ft ²	83.20 m ²
Dart Mid (EG_DART_MM.2)	896 ft ²	83.20 m ²
Spey GF (EG_SPEG_OM.2)	547 ft ²	50.82 m ²
Spey FF (EG_SPEF_OM.2)	592 ft ²	55.03 m ²

Date: Mar 2023
EG_DS4_M.2



2 BEDS


DECEMBER 2023

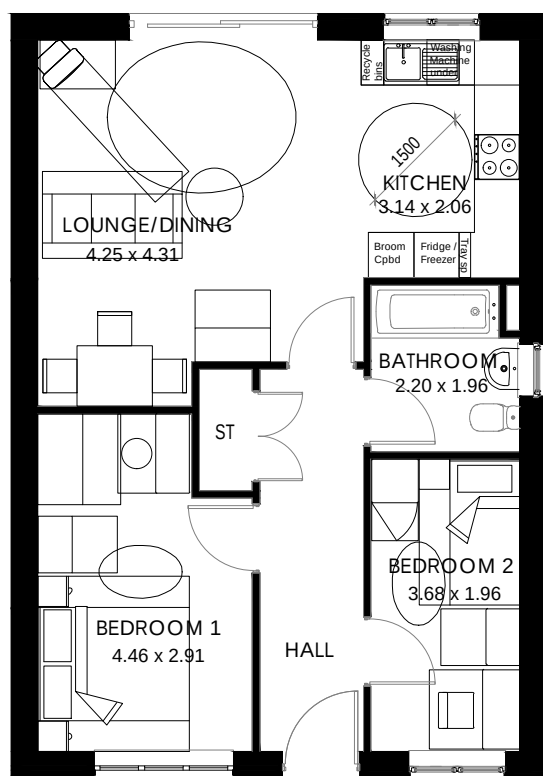

Floor Plan



Front Elevation

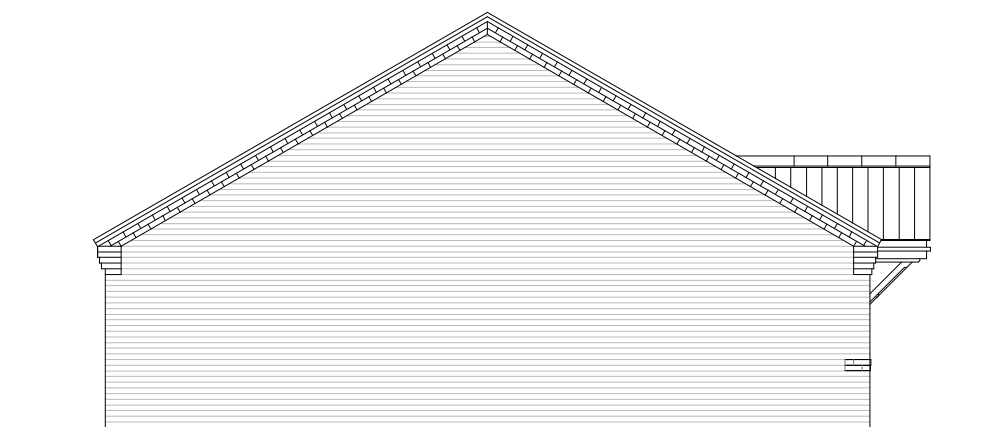

Side Elevation



Rear Elevation




Side Elevation

Bungalow

G Series


Elevation Code: B1
652 sqft 60.58 msq
Date: Jan 2023

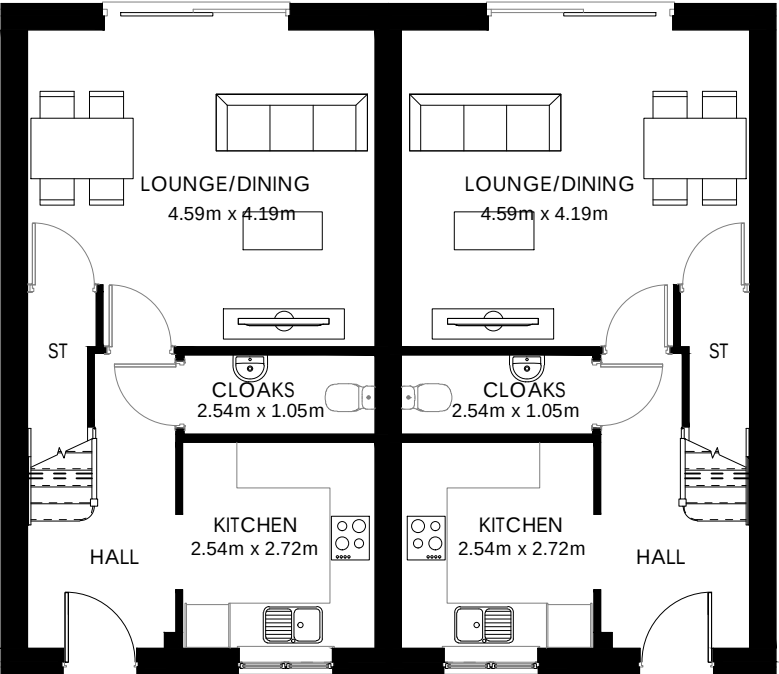


Ground Floor



Front Elevation

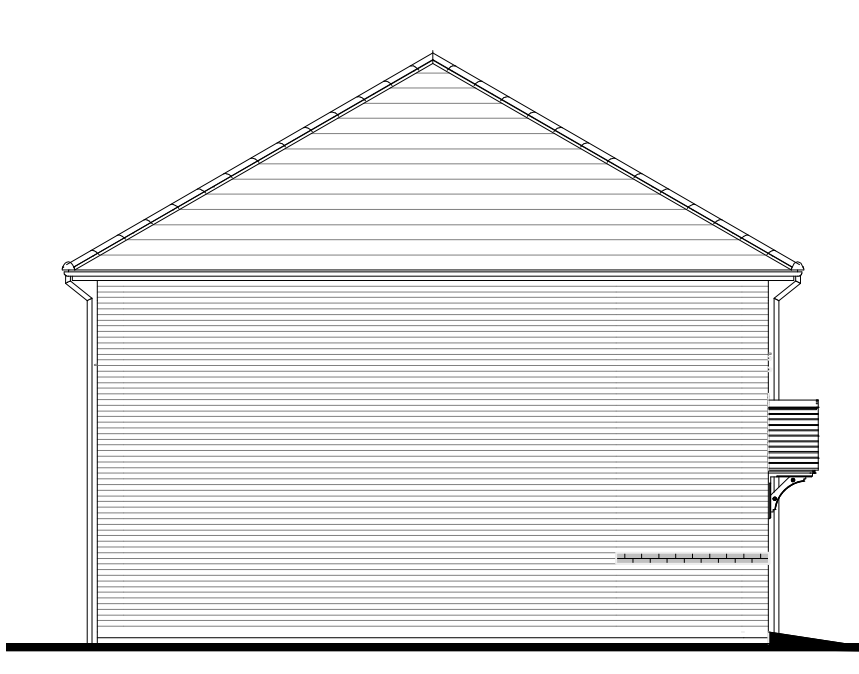


Side Elevation

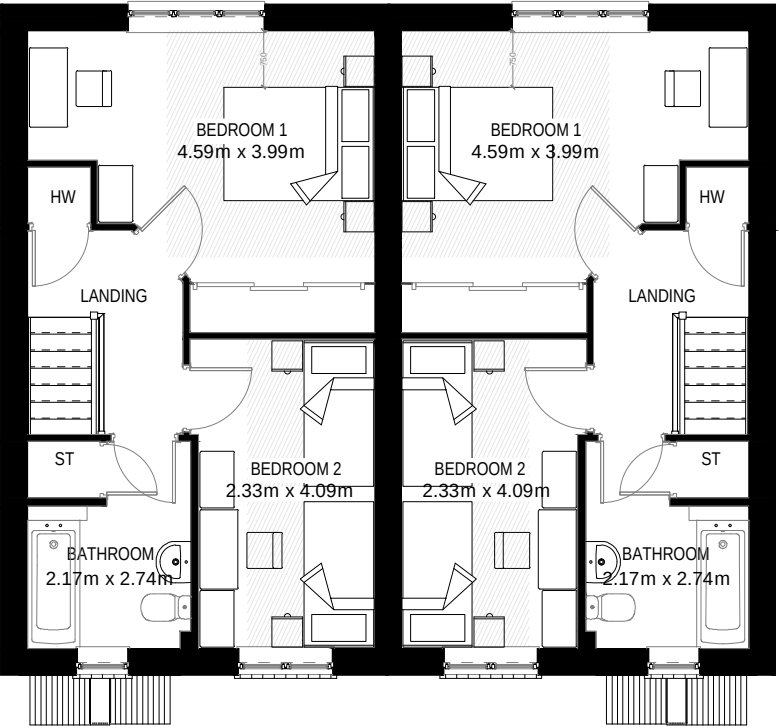

First Floor



Rear Elevation

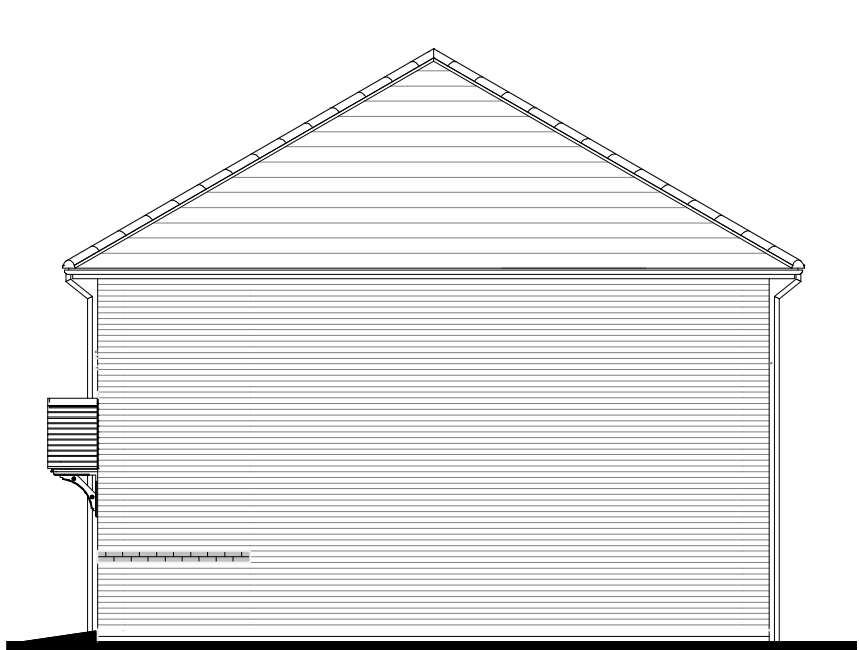

Side Elevation

TAVY
Semi
G Series
M4(2)


Elevation Code: B1
823 sqft 76.45 msq
Date: Nov 2022
(EG_TAVY_EM.1)

Scale 1:100 @ A3
0m 1m 2m 3m 4m






Front Elevation

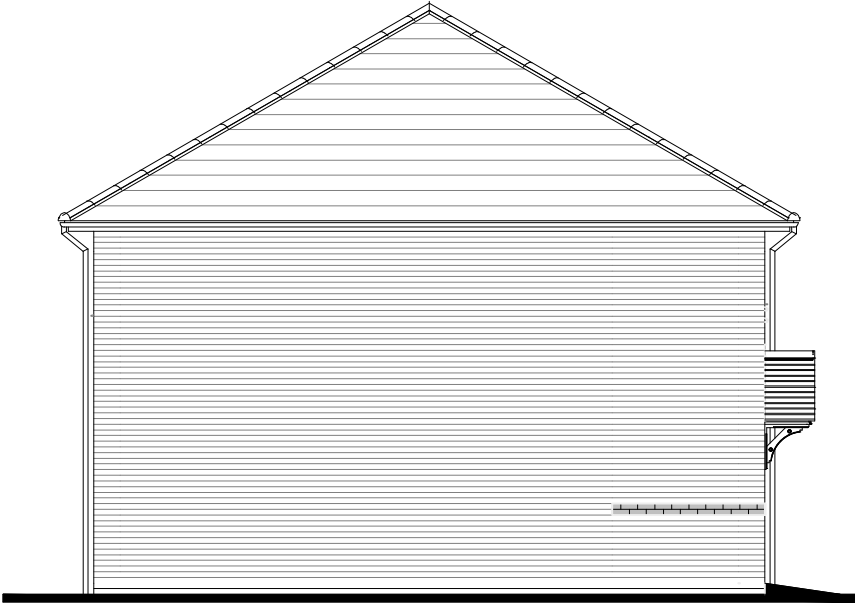

Side Elevation



Rear Elevation

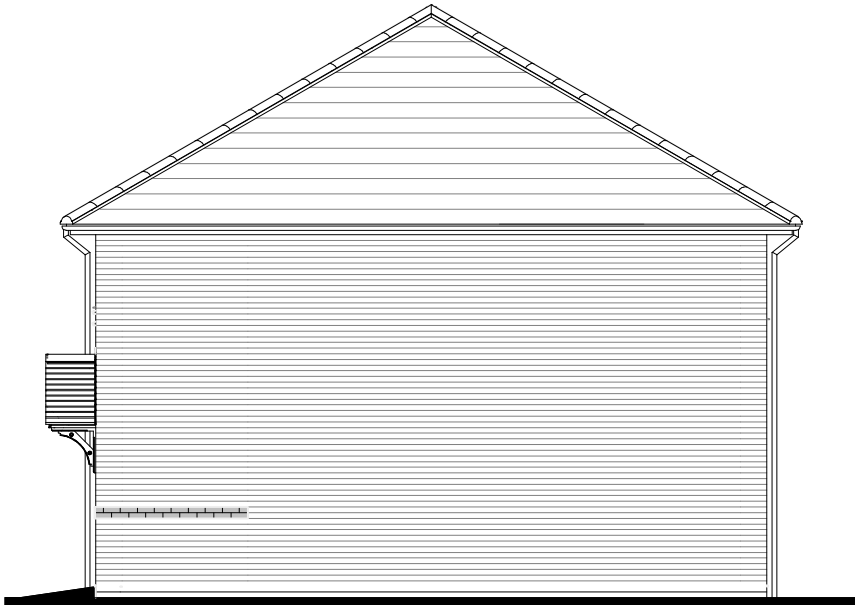


Side Elevation

TAVY
3 Block
G Series


Elevation Code: B1
823 sqft 76.45 msq
Date: Nov 2022
(EG_TAVY_EM.1)
(EG_TAVY_MM.1)

Scale 1:100 @ A3
0m 1m 2m 3m 4m




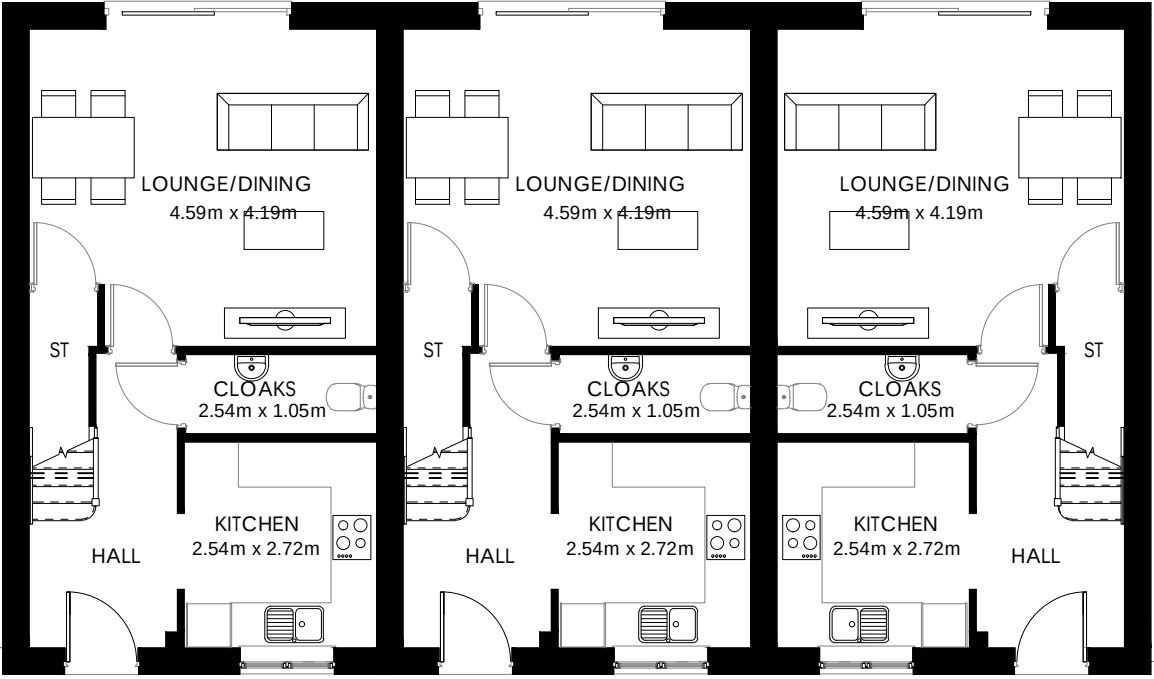

Ground Floor

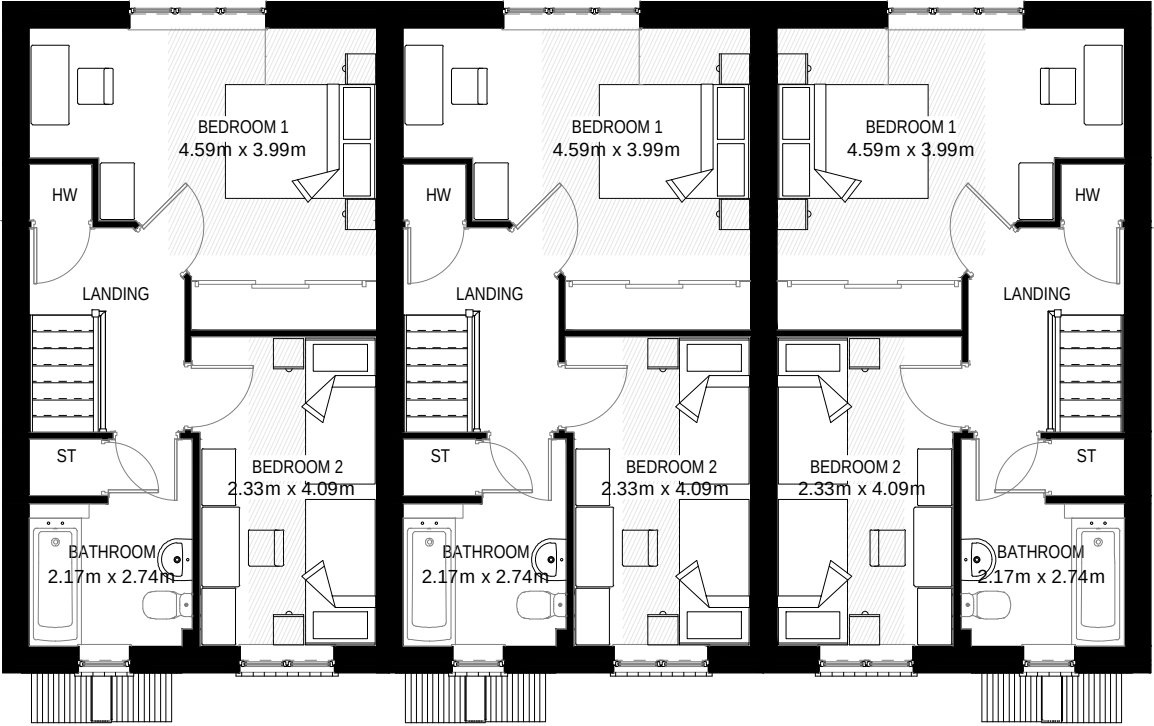

First Floor

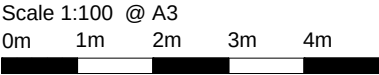

TAVY
3 Block
G Series

Elevation Code: B1
823 sqft 76.45 msq
Date: Nov 2022
(EG_TAVY_EM.1)
(EG_TAVY_MM.1)







3 BEDS

DECEMBER 2023

HERITAGE
- REDROW -

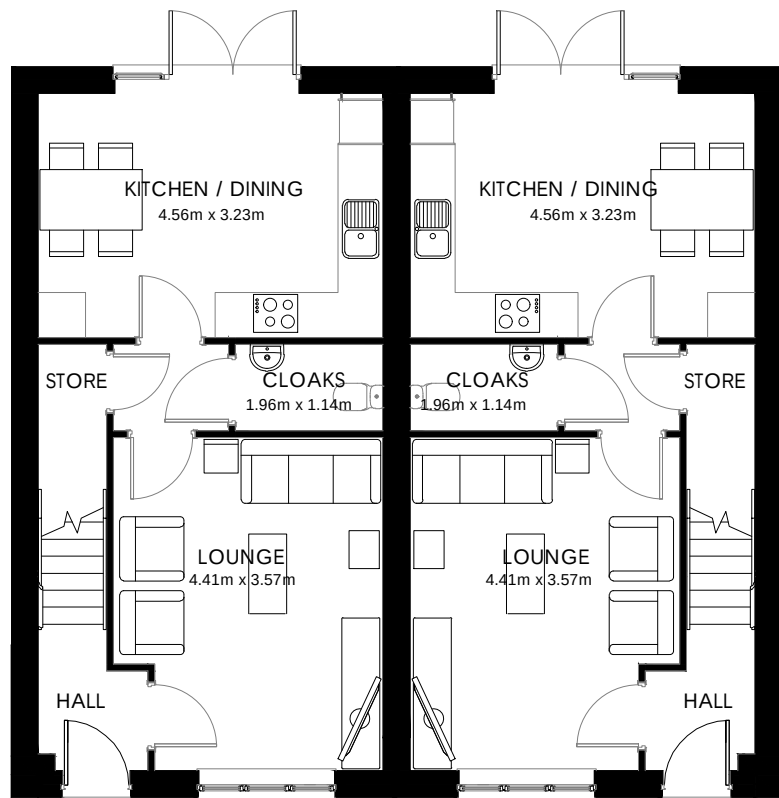

Ground Floor

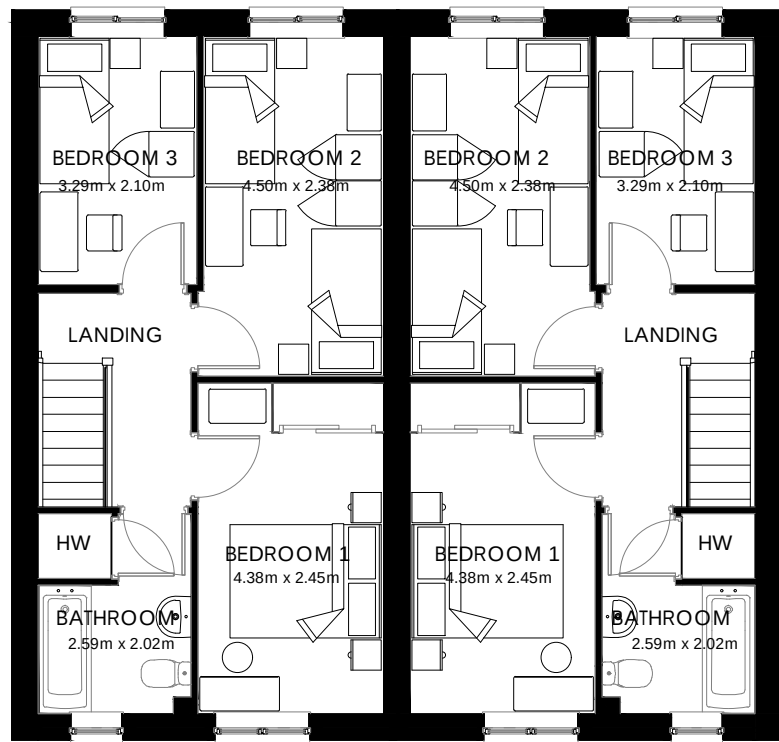

First Floor



Dart
Semi
G Series


Elevation Code: B1
896 sqft 83.20 msq
Date: Nov 2022
(EG_DART_EM.1)
(EG_DART_MM.1)

Scale 1:100 @ A3
0m 1m 2m 3m 4m






Front Elevation

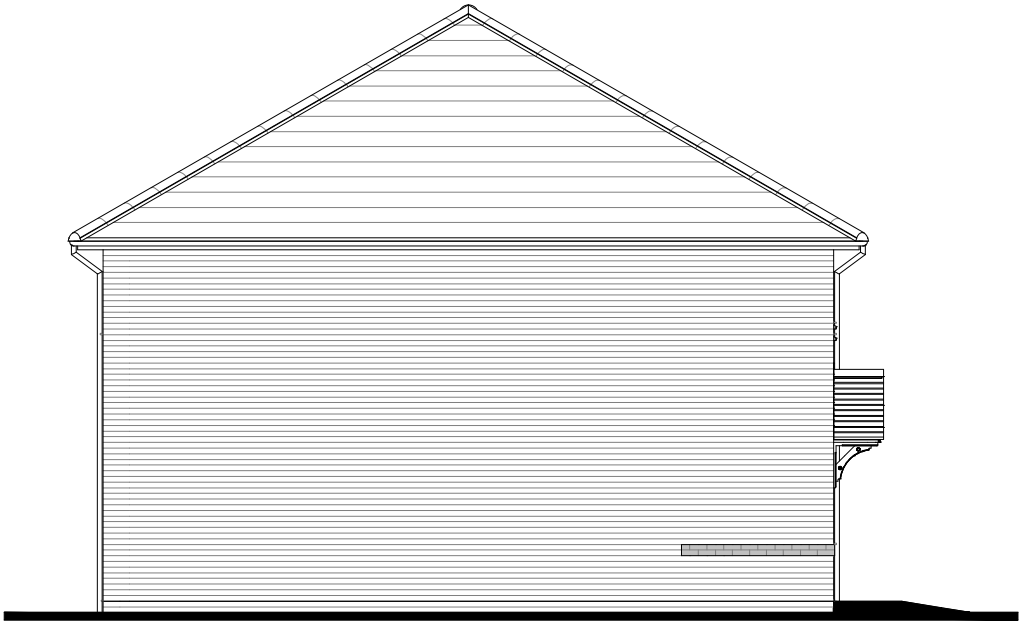

Side Elevation



Rear Elevation

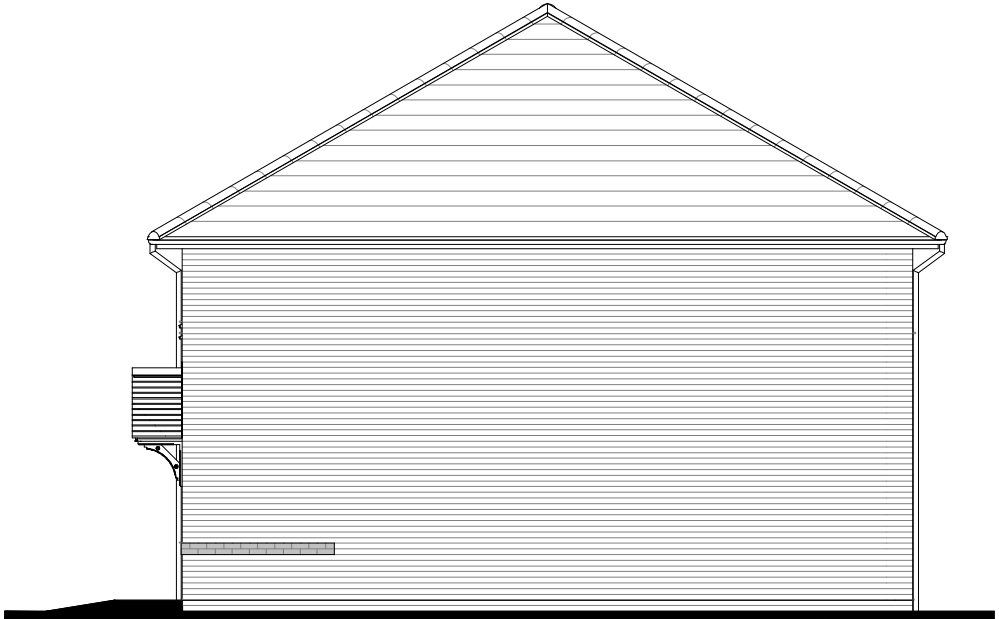

Side Elevation

Dart
3 block
G Series


Elevation Code: B1
896 sqft 83.20 msq
Date: Nov 2022
(EG_DART_EM.1)
(EG_DART_MM.1)

Scale 1:100 @ A3
0m 1m 2m 3m 4m





First Floor

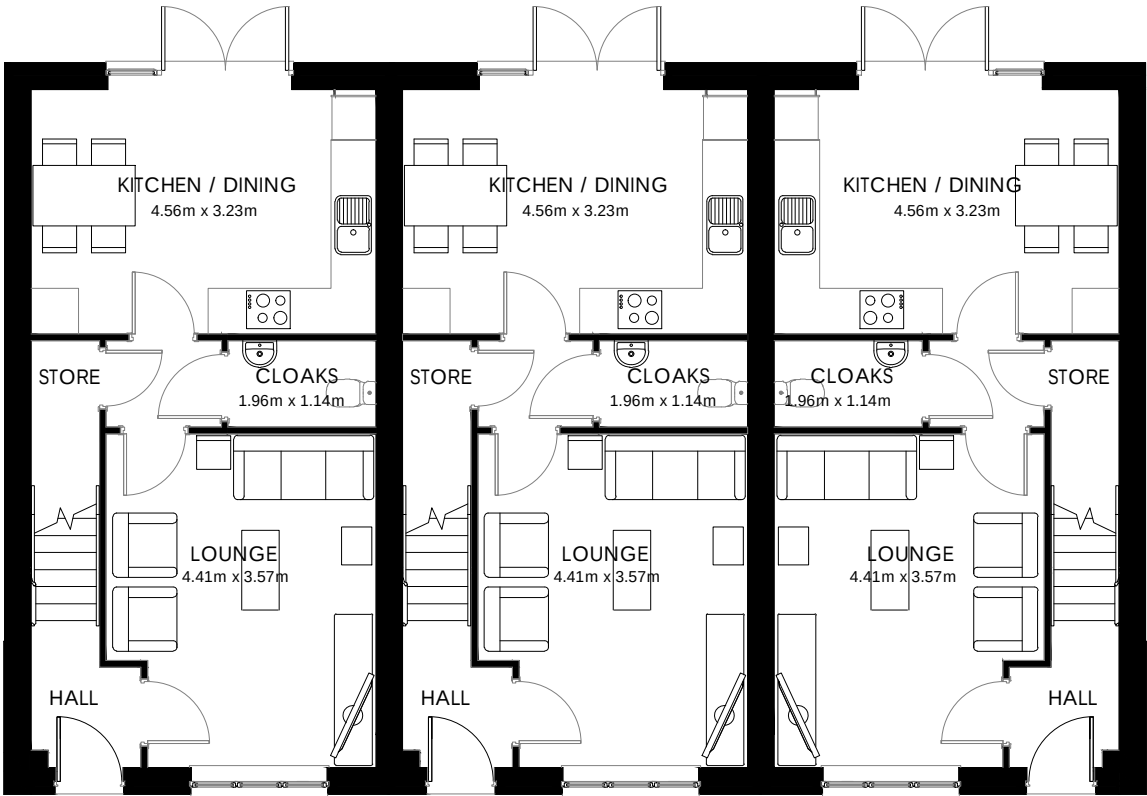

Ground Floor

Scale 1:100 @ A3
0m 1m 2m 3m 4m


Dart
3 block
G Series

Elevation Code: B1
896 sqft 83.20 msq
Date: Nov 2022
(EG_DART_EM.1)
(EG_DART_MM.1)





Front Elevation

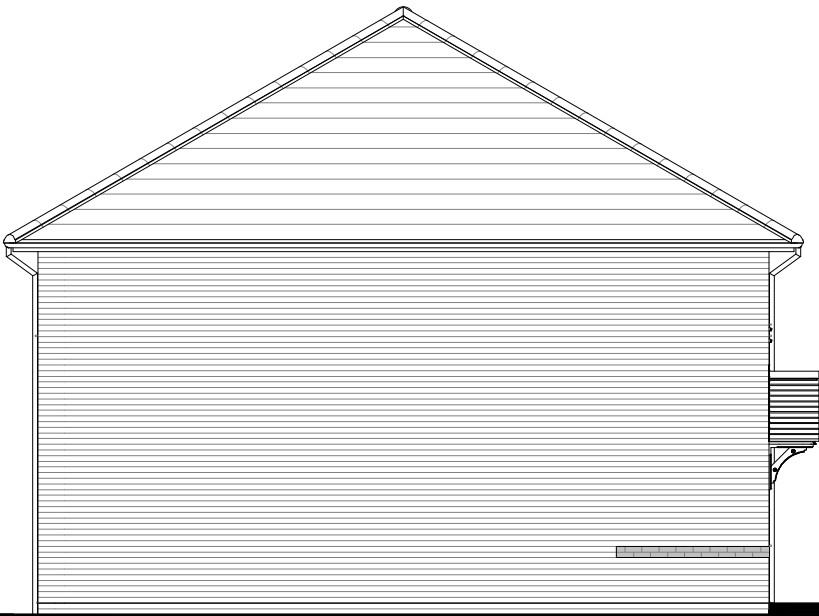

Side Elevation



Rear Elevation




Side Elevation

Dart
4 block
G Series


Elevation Code: B1
896 sqft 83.20 msq
Date: Nov 2022
(EG_DART_EM.1)
(EG_DART_MM.1)

Scale 1:100 @ A3
0m 1m 2m 3m 4m



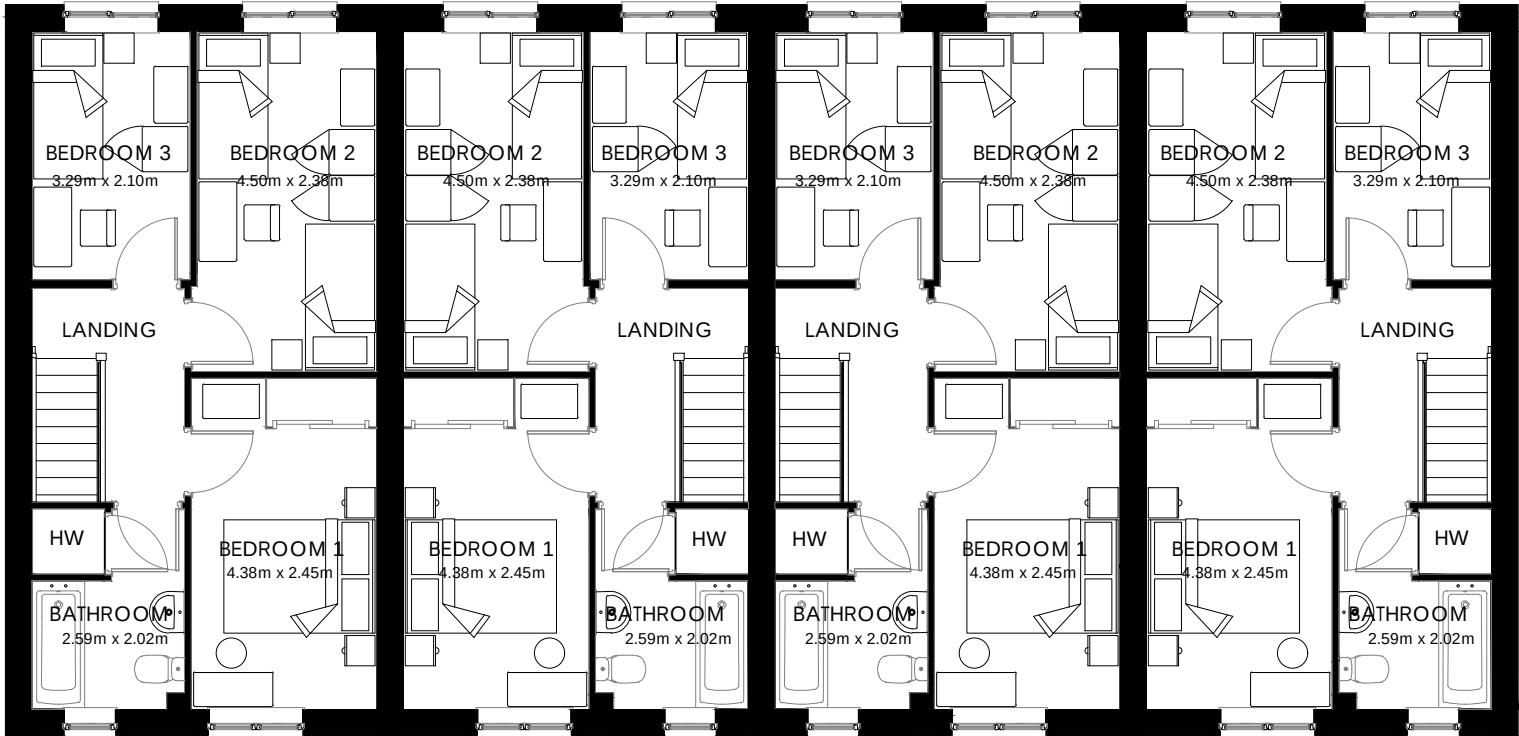

First Floor

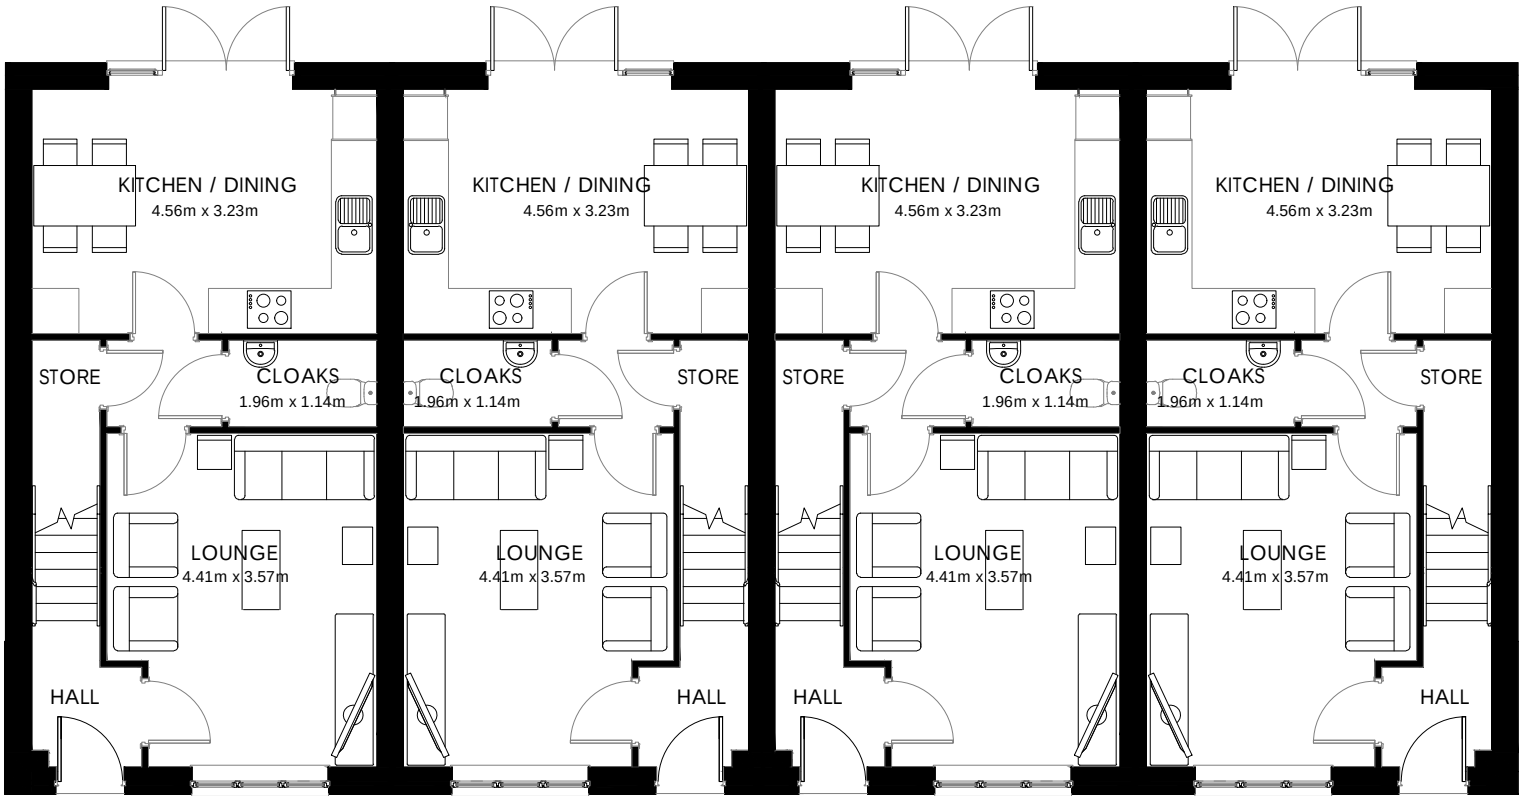

Ground Floor

Scale 1:100 @ A3
0m 1m 2m 3m 4m

Dart
4 block
G Series

Elevation Code: B1
896 sqft 83.20 msq
Date: Nov 2022
(EG_DART_EM.1)
(EG_DART_MM.1)






4 BEDS

DECEMBER 2023

HERITAGE

- REDROW -

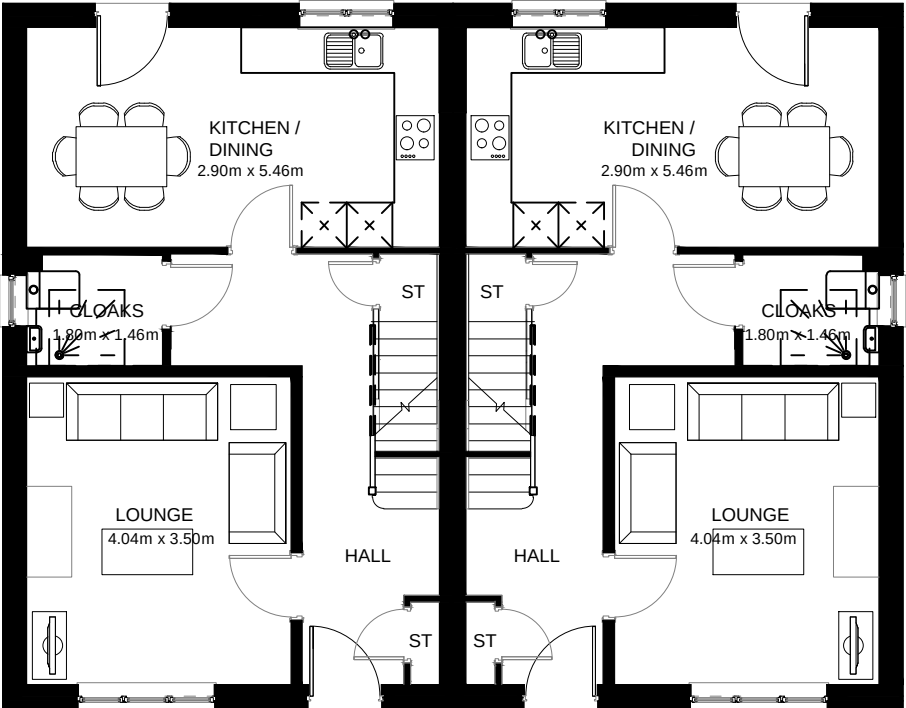


Ground Floor



Front Elevation



Side Elevation

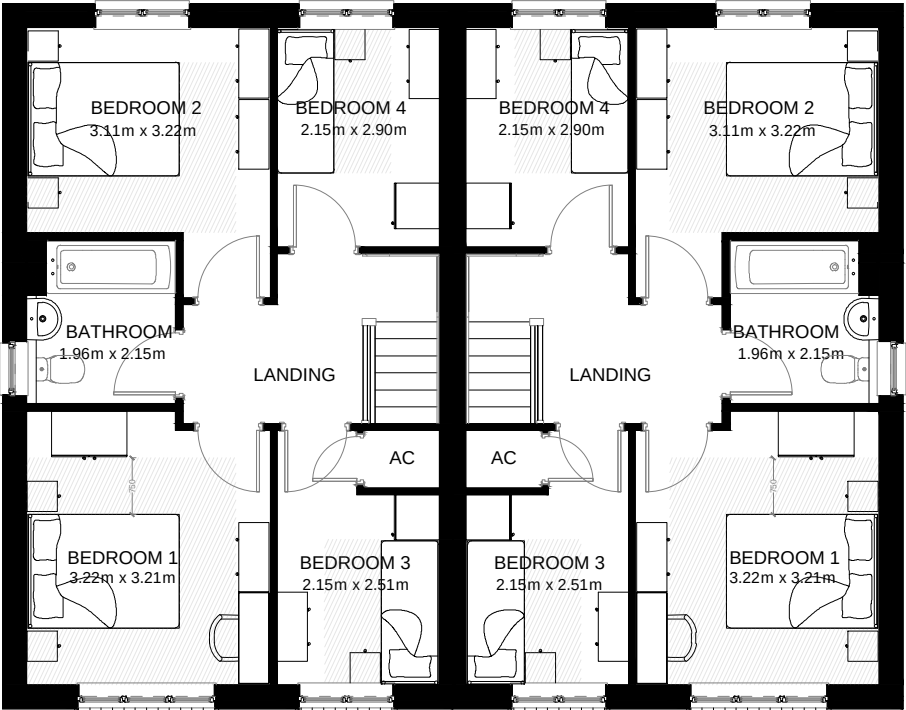

First Floor



Rear Elevation



Side Elevation

Scale 1:100 @ A3
0m 1m 2m 3m 4m

**Tweed
Semi**
G Series
M4(2)
Elevation Code: B1
1024 sqft 95.13 msq
Date: Nov 2023
(EG_TWEE_EM.1)

