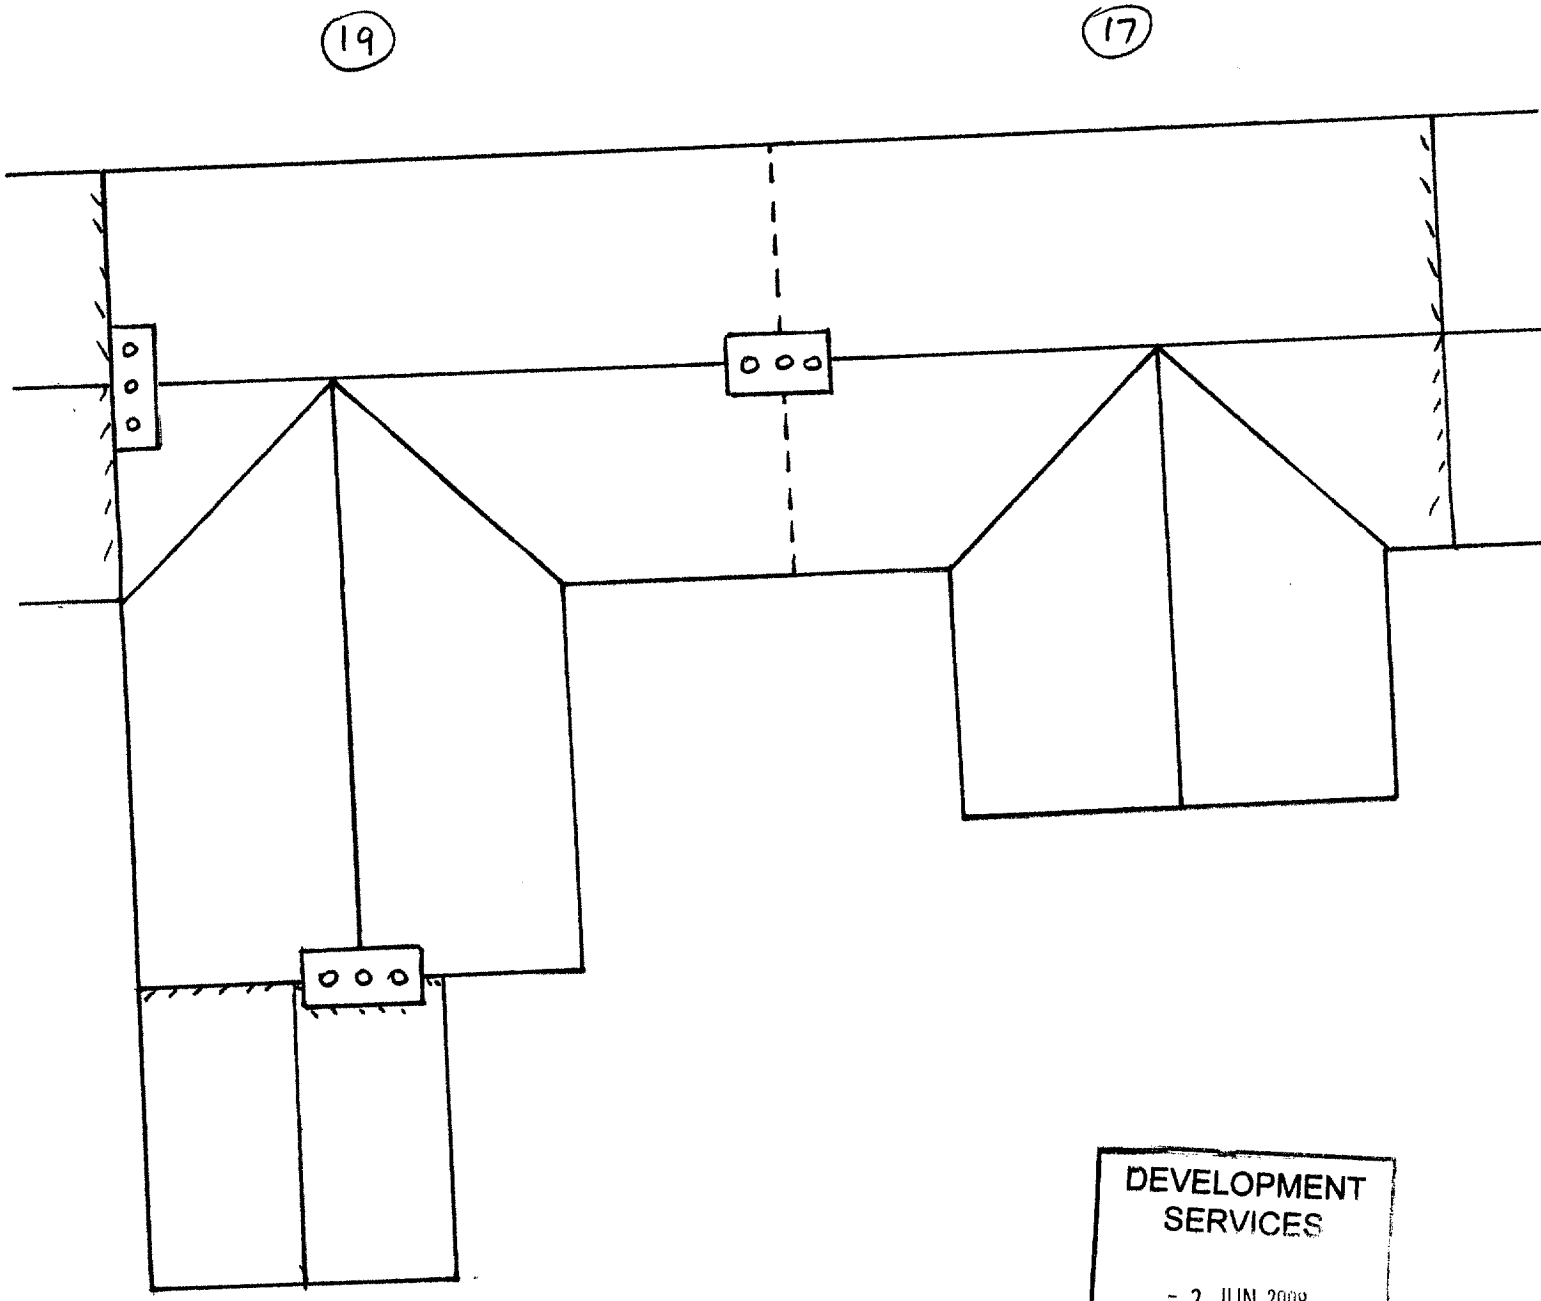

DEVELOPMENT SERVICES
- 2 JUN 2008
RECEIVED

SKETCH PLAN OF ROOFS
19 & 17 STATION ROAD