


© THIS DRAWING AND THE DETAILS DEPICTED ARE THE COPYRIGHT OF BSP CONSULTING AND MAY NOT BE REPRODUCED EXCEPT BY WRITTEN PERMISSION. OS LICENCE NO. 100041272

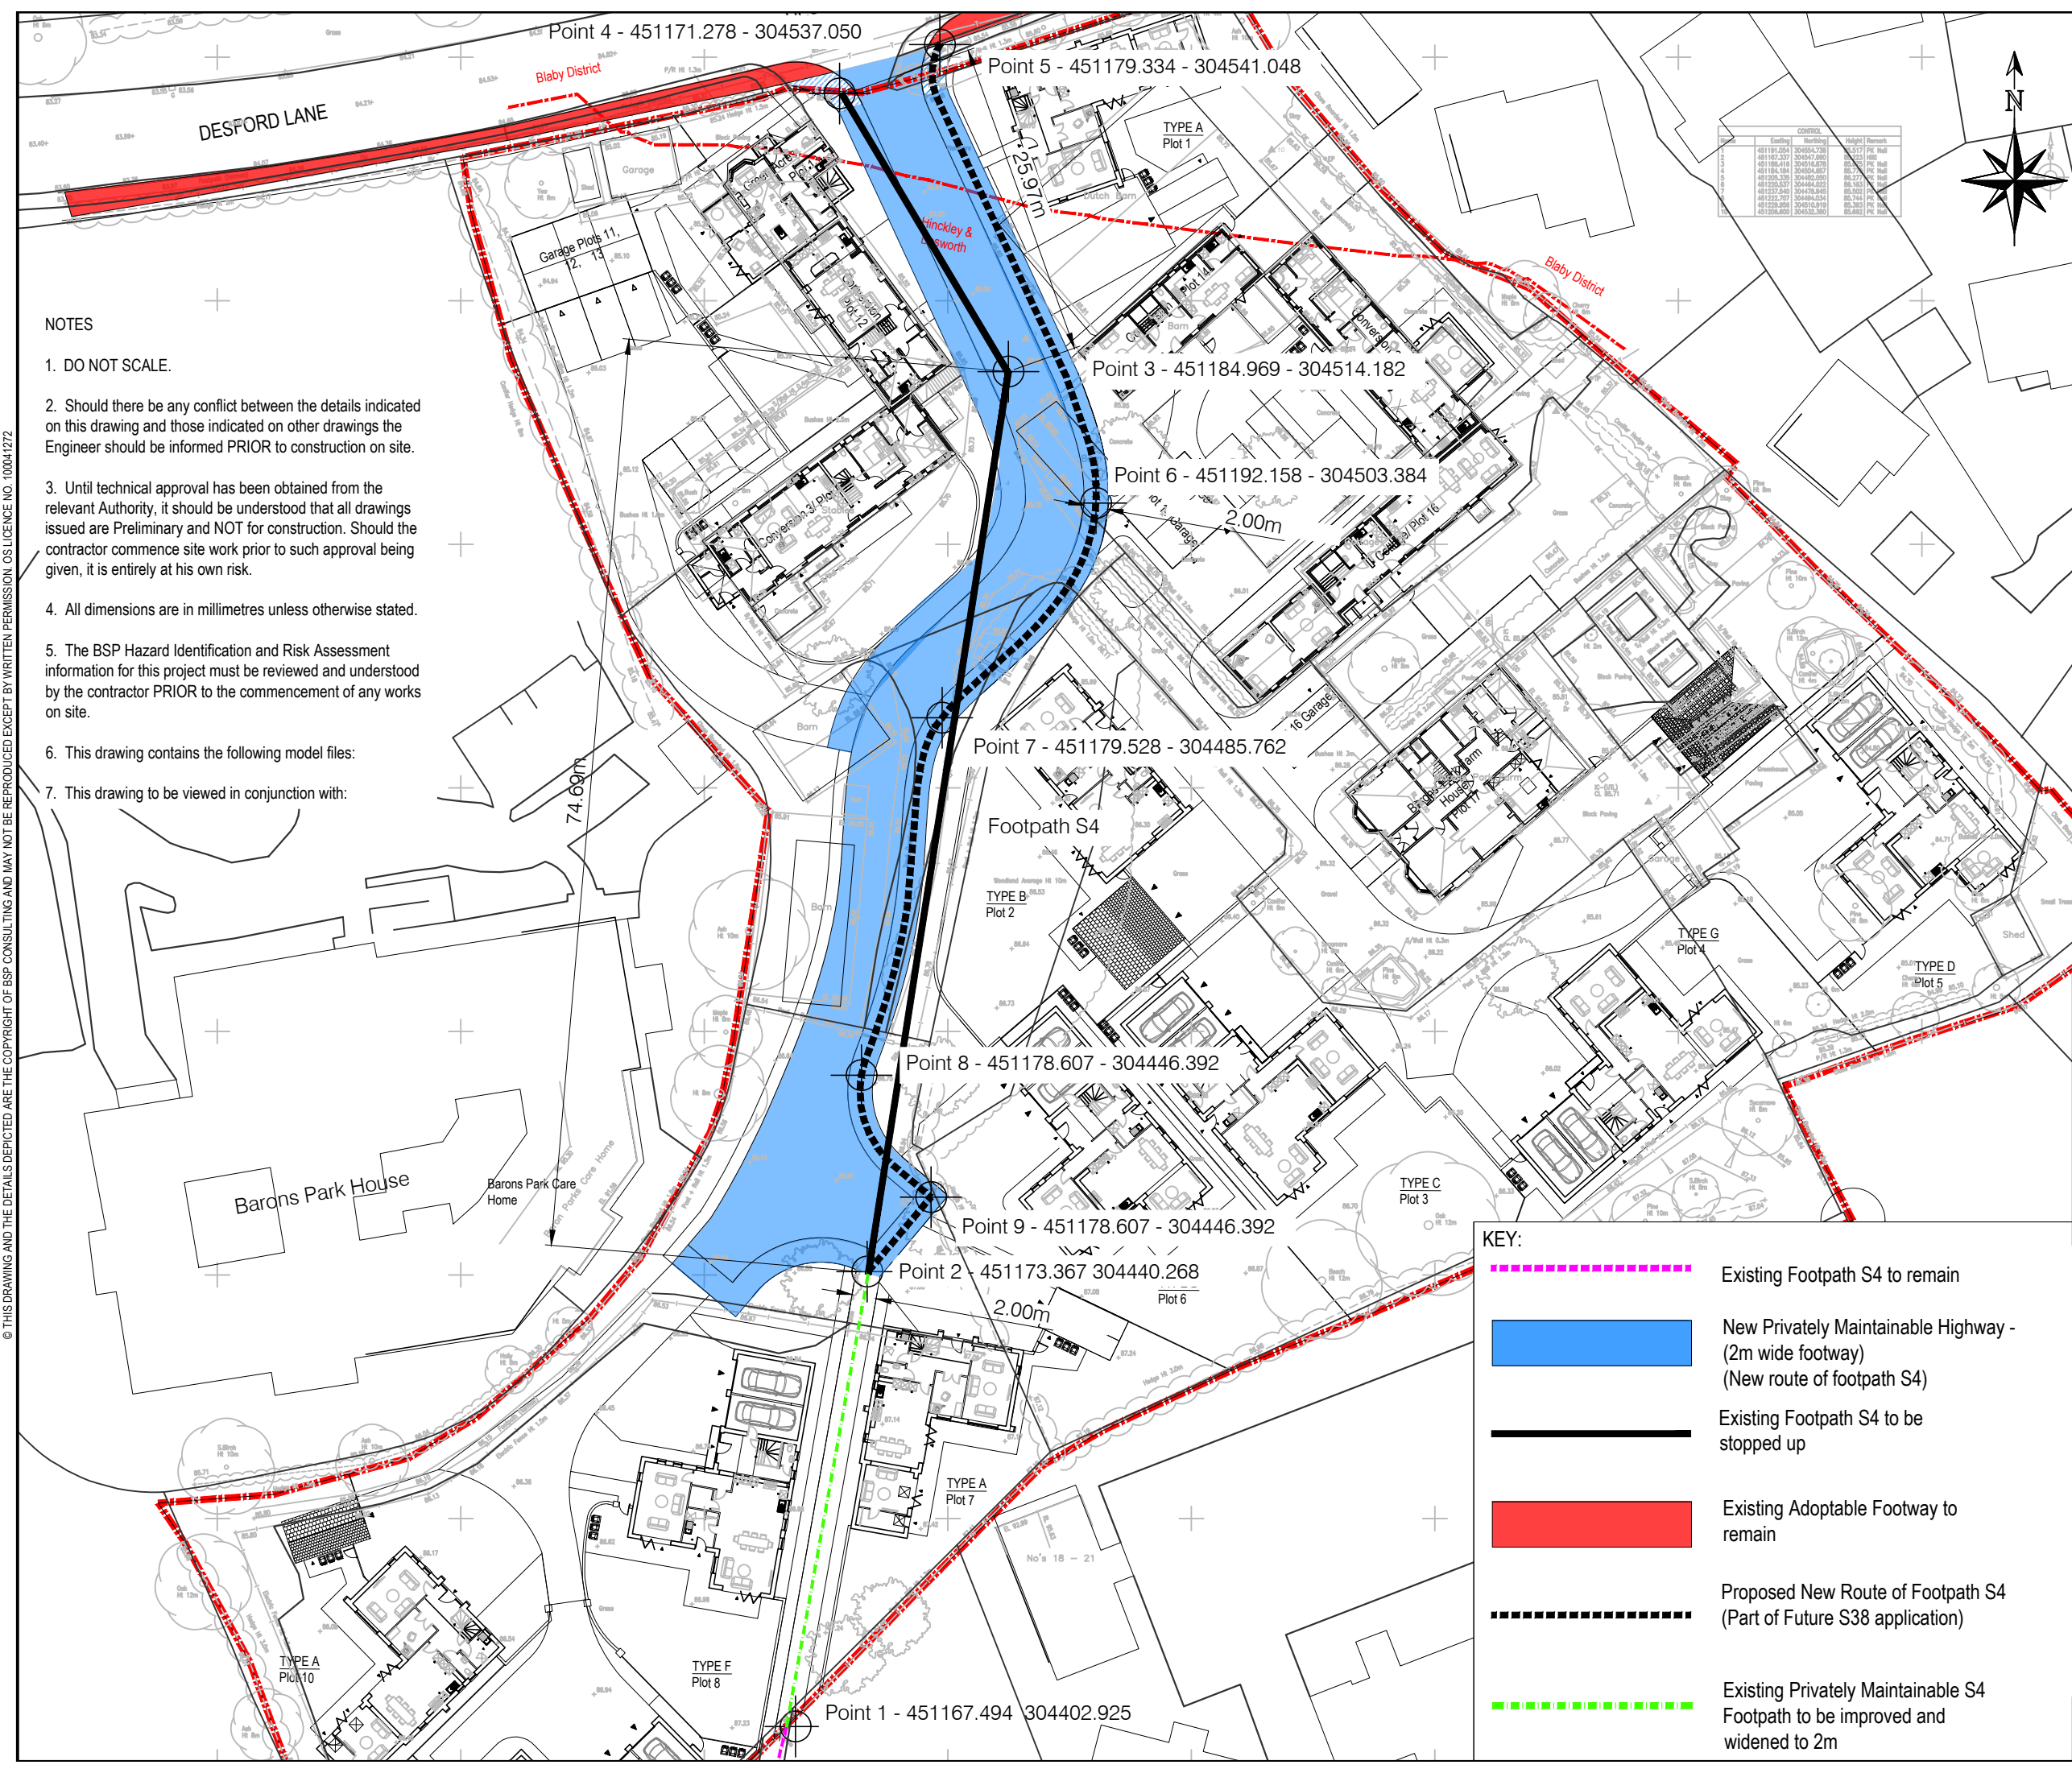

NOTES

1. DO NOT SCALE.
2. Should there be any conflict between the details indicated on this drawing and those indicated on other drawings the Engineer should be informed PRIOR to construction on site.
3. Until technical approval has been obtained from the relevant Authority, it should be understood that all drawings issued are Preliminary and NOT for construction. Should the contractor commence site work prior to such approval being given, it is entirely at his own risk.
4. All dimensions are in millimetres unless otherwise stated.
5. The BSP Hazard Identification and Risk Assessment information for this project must be reviewed and understood by the contractor PRIOR to the commencement of any works on site.
6. This drawing contains the following model files:
7. This drawing to be viewed in conjunction with:

Existing	Northings	Height	Remark
451181.204	304564.730	51.17	PG. Ref
451182.357	304567.800	51.22	PG. Ref
451184.418	304516.870	51.25	PG. Ref
451184.584	304564.827	51.25	PG. Ref
451205.320	304482.000	51.27	PG. Ref
451223.537	304484.022	51.34	PG. Ref
451227.540	304478.040	51.50	PG. Ref
451222.707	304484.034	51.74	PG. Ref
451228.009	304510.919	51.30	PG. Ref
451200.000	304502.000	51.40	PG. Ref

KEY:

- Existing Footpath S4 to remain
- New Privately Maintainable Highway - (2m wide footway) (New route of footpath S4)
- Existing Footpath S4 to be stopped up
- Existing Adoptable Footway to remain
- Proposed New Route of Footpath S4 (Part of Future S38 application)
- Existing Privately Maintainable S4 Footpath to be improved and widened to 2m

KEY PLAN

Construction Risks	Maintenance/cleaning Risks	Demolition/adaptation Risks
--------------------	----------------------------	-----------------------------

In addition to the hazard/risks normally associated with the type of works detailed on this drawing take note of the above.
It is assumed that all works on this drawing will be carried out by a competent contractor working, where appropriate, to an appropriate method statement.

SAFETY HEALTH AND ENVIRONMENTAL INFORMATION BOX

P08	Site Layout updated	JO	03/02/22	KM	03/02/22	SAH	03/02/22
-----	---------------------	----	----------	----	----------	-----	----------

P07	Drawing updated inline with comments from LCC	JO	23/07/21	KM	23/07/21	SAH	23/07/21
-----	---	----	----------	----	----------	-----	----------

P06	Drawing updated inline with comments from Local Council	JO	04/06/21	JO	04/06/21	SAH	04/06/21
-----	---	----	----------	----	----------	-----	----------

REV	COMMENT	DRAWN BY	DATE	CHECKED BY	DATE	APPROVED BY	DATE
-----	---------	----------	------	------------	------	-------------	------

SCALE @ A3	ISSUING OFFICE	PROJECT NUMBER
1:500	NOTTINGHAM	20-0743

CLIENT APPROVAL	
A - APPROVED	
B - APPROVED WITH COMMENTS	
C - DO NOT USE	

STATUS	PURPOSE OF ISSUE
S1	FOR INFORMATION

• CIVIL • STRUCTURAL • TRANSPORTATION • GEOTECHNICAL • ENVIRONMENTAL

12 Oxford Street
Nottingham, NG1 5BG
Tel: (0115) 7043300 - Fax: (0115) 8402228
e-mail: info@bsp-consulting.co.uk
Also offices in Derby, Leicester and Sheffield

PROJECT	Barons Park Farm Desford Lane Kirby Muxloe
---------	--

TITLE	Stopping Up Order Plan
-------	------------------------

CLIENT	Wheatcroft Property Limited (Nottingham)
--------	---

PROJECT ORIGINATOR	ZONE	LEVEL	TYPE	ROLE	NUMBER	REV
RSKM-BSP-ZZ-XX-DR-C-0191						P08