

front elevation south

rear elevation north

side elevation east

side elevation west

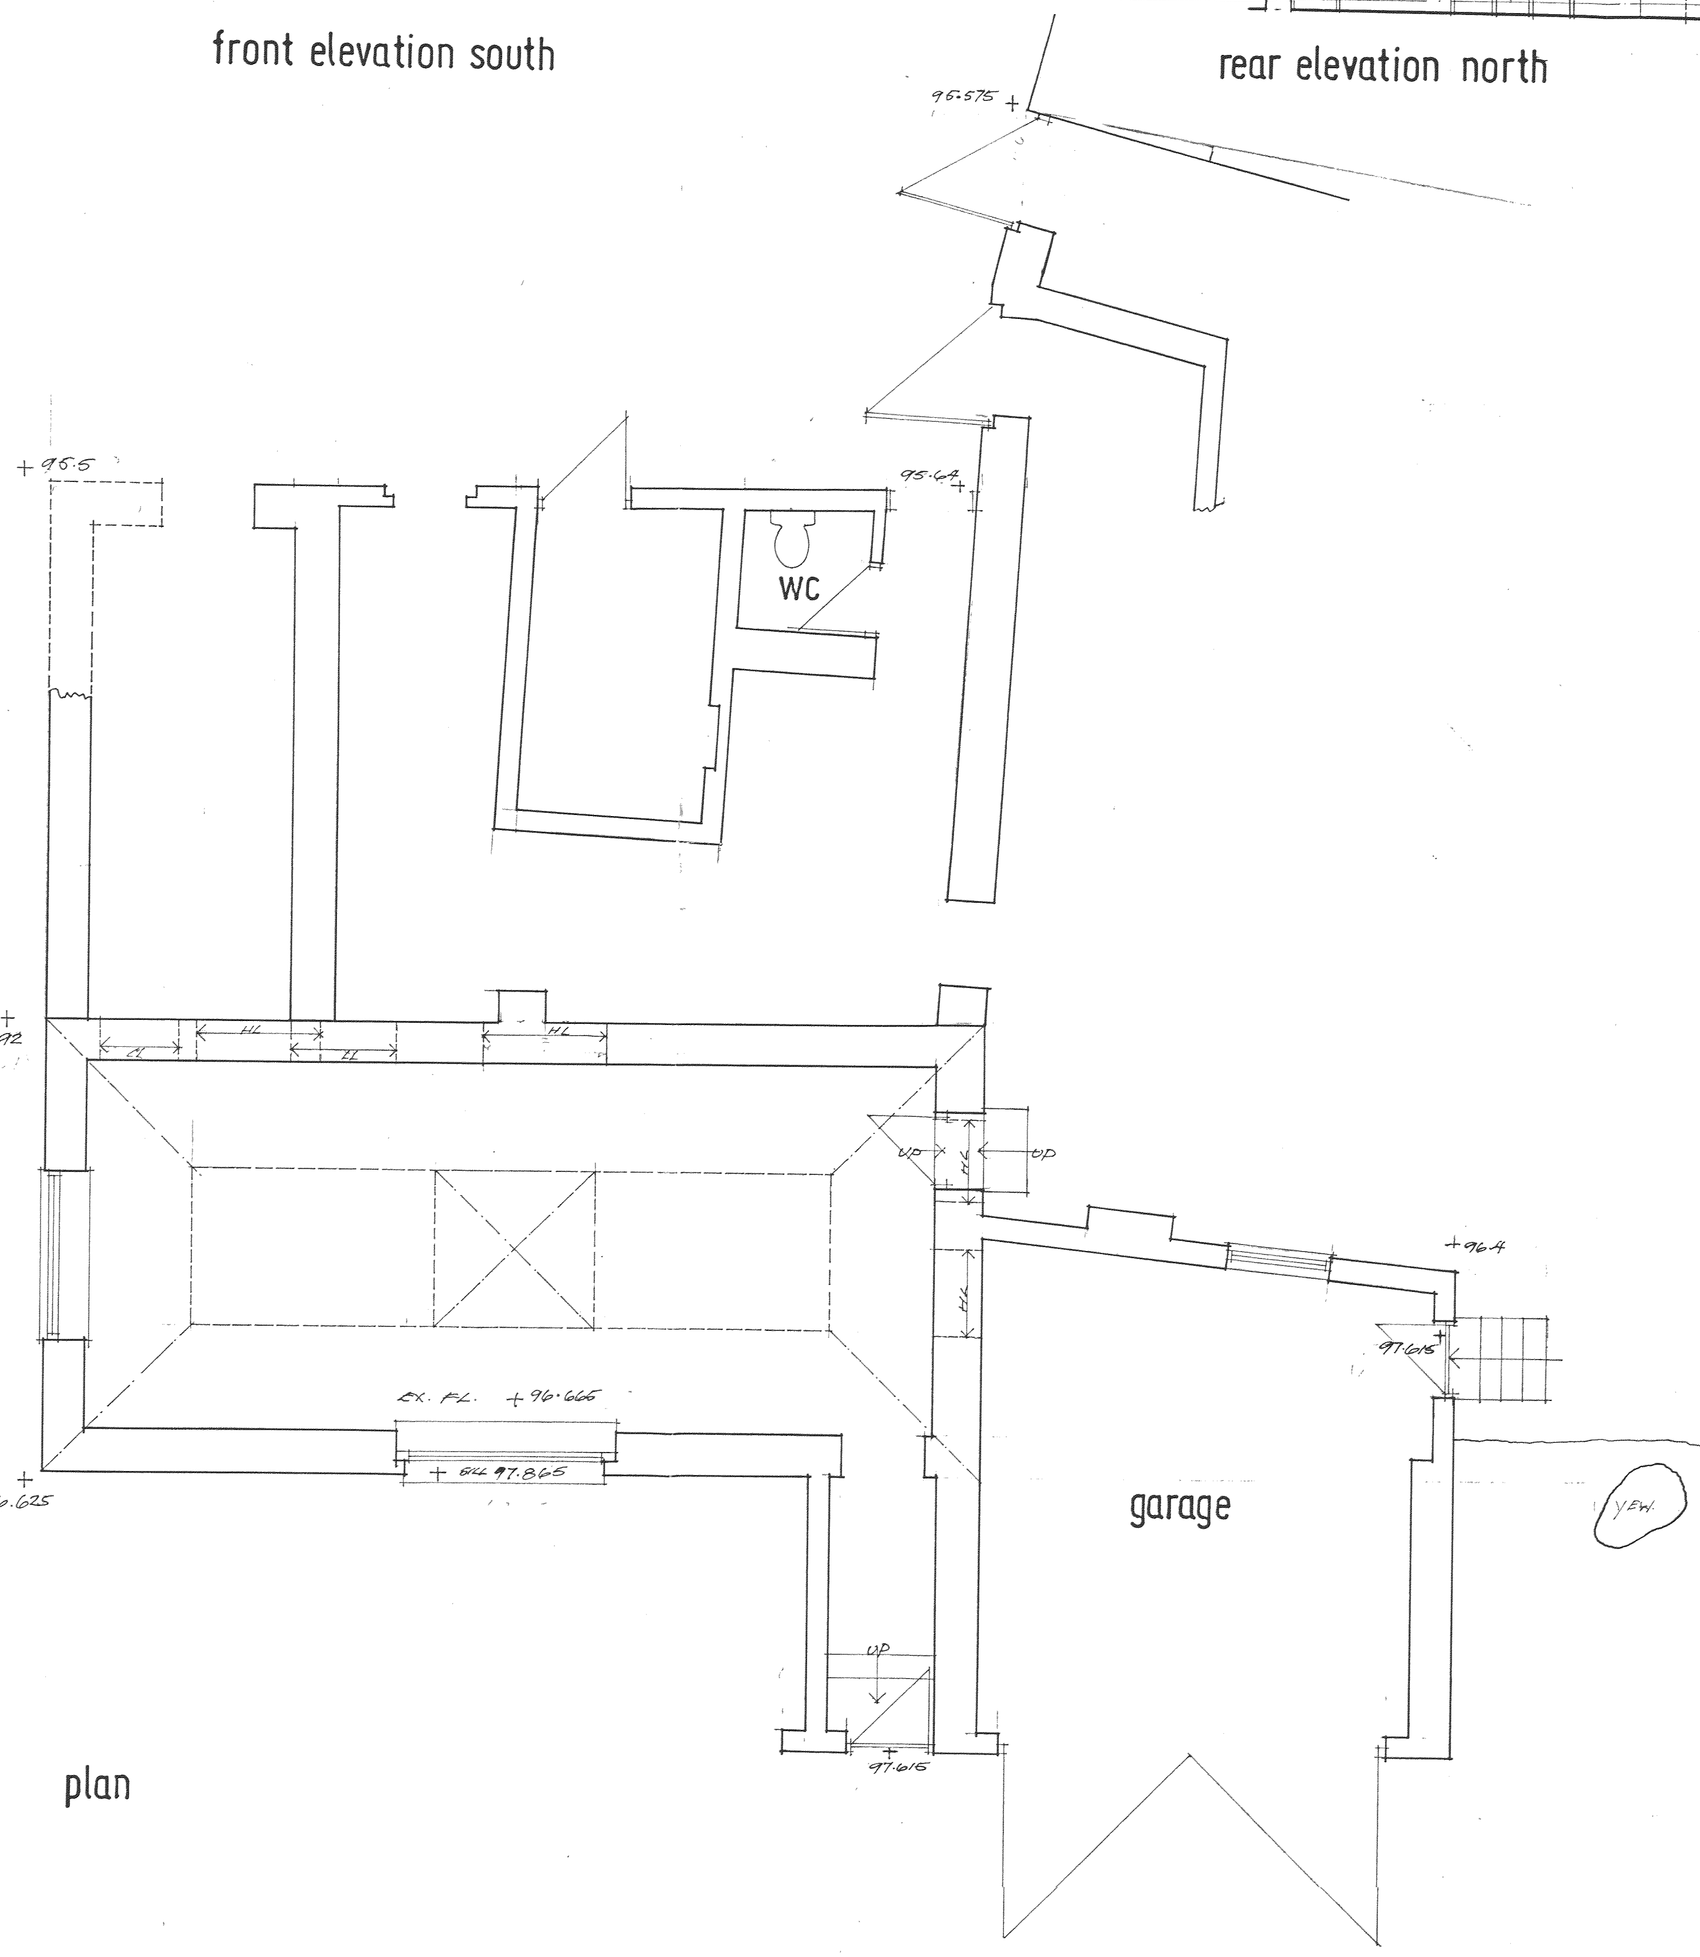

plan

garage

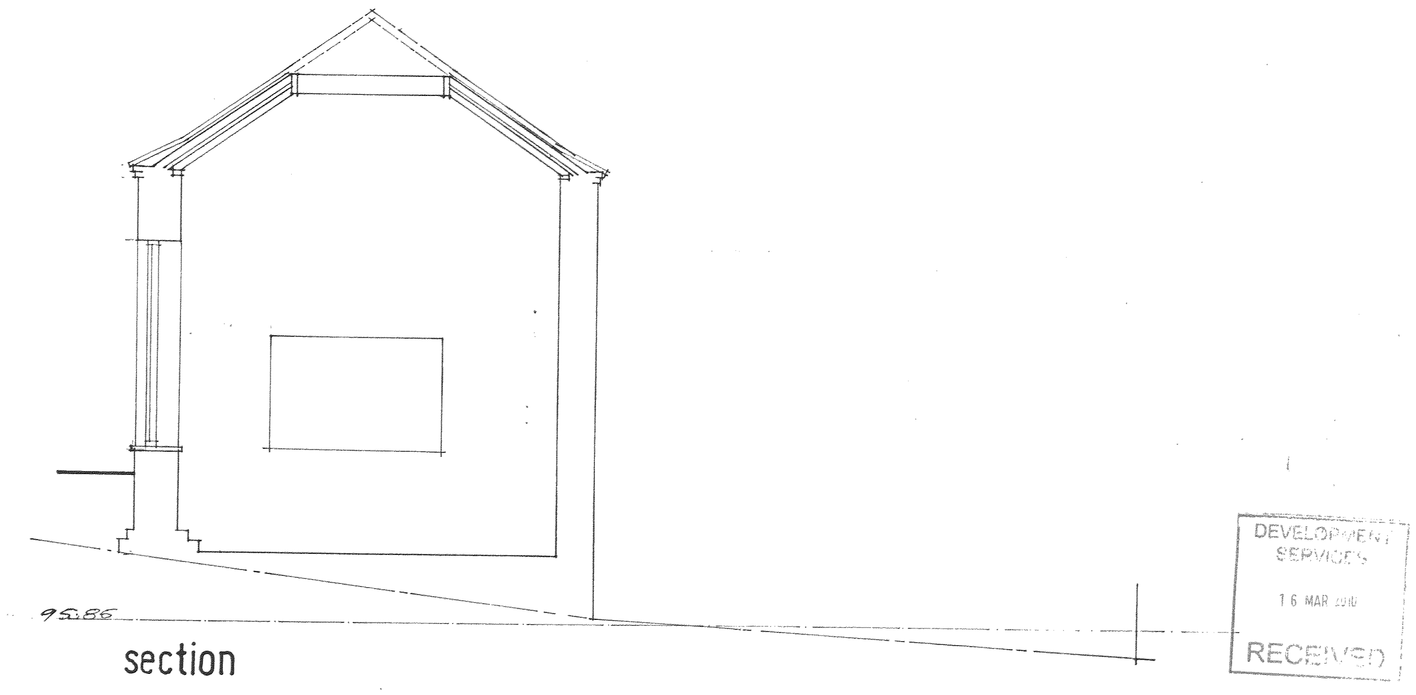

section

DEVELOPMENT SERVICES
16 MAR 2010
RECEIVED

Survey of Pool House Lodge
Pool House
Groby
Leicestershire.

Date :- AUG 2009
Scale :- 1:50 & 1:100
Drw. No. :- EC/PHG/05a. revised levels

PETER GODDARD
Building Design & Technical Service
MAPLE COTTAGE
195 MAIN STREET
THORNTON
LEICESTERSHIRE
LE67 1AH
telephone 01530 230071.