

front elevation west

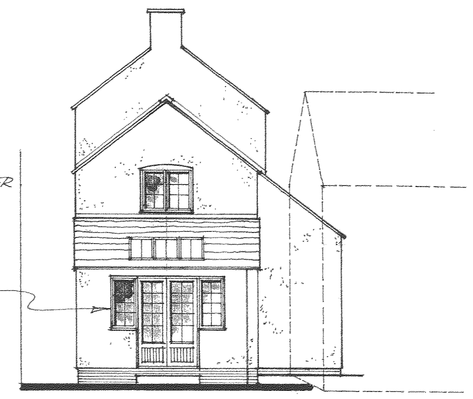

side elevation north

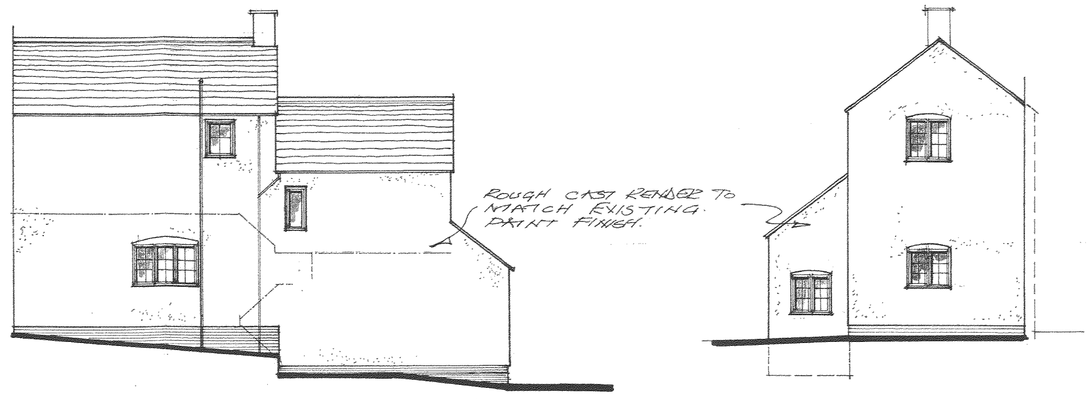

rear elevation east

side elevation south

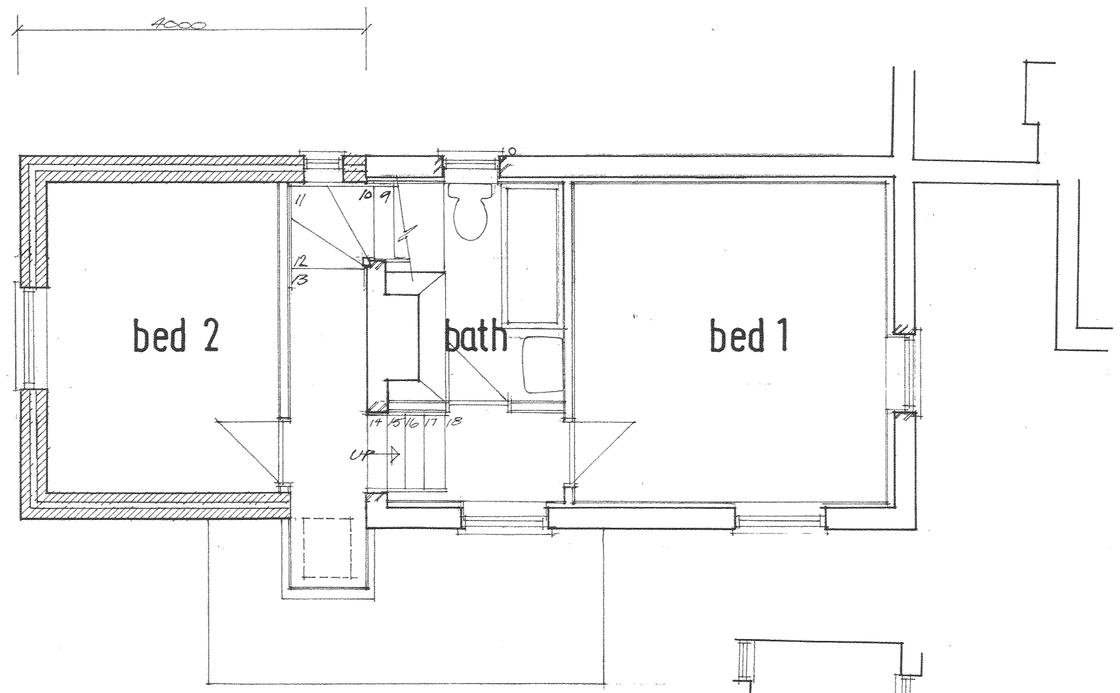

first floor plan

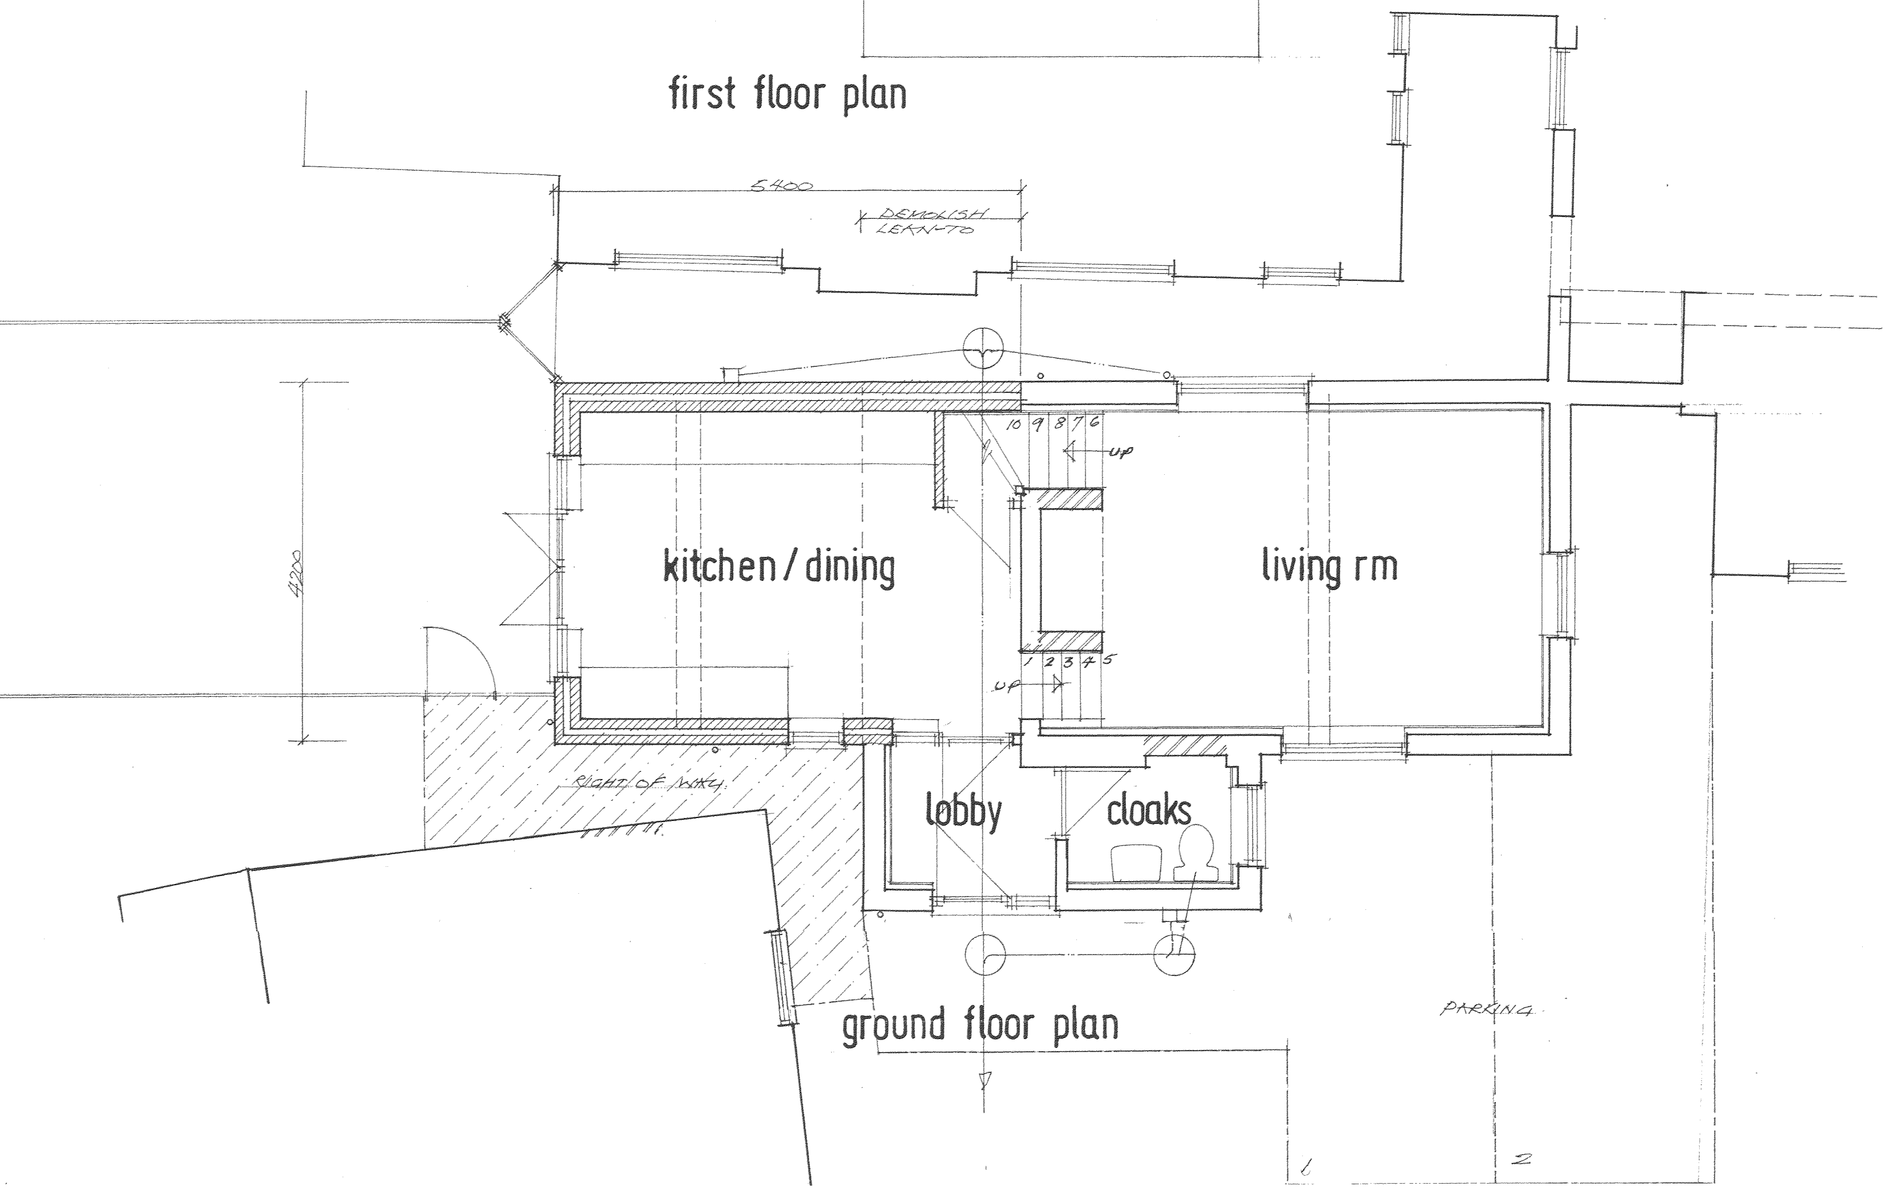

ground floor plan

DEVELOPMENT SERVICES
16 MAR 2010
RECEIVED

Proposed extension & alterations to 'Maids Cottage'
Pool House
Groby
Leicestershire.

Date :- SEPT 2009
Scale :- 1:50 & 1:100
Drw. No. :- EC/PHG/04.

PETER GODDARD
Building Design & Technical Service
Maple Cottage
196 Main Street
Thornton
Leicestershire
LE67 1AH
Telephone 01530 230071.