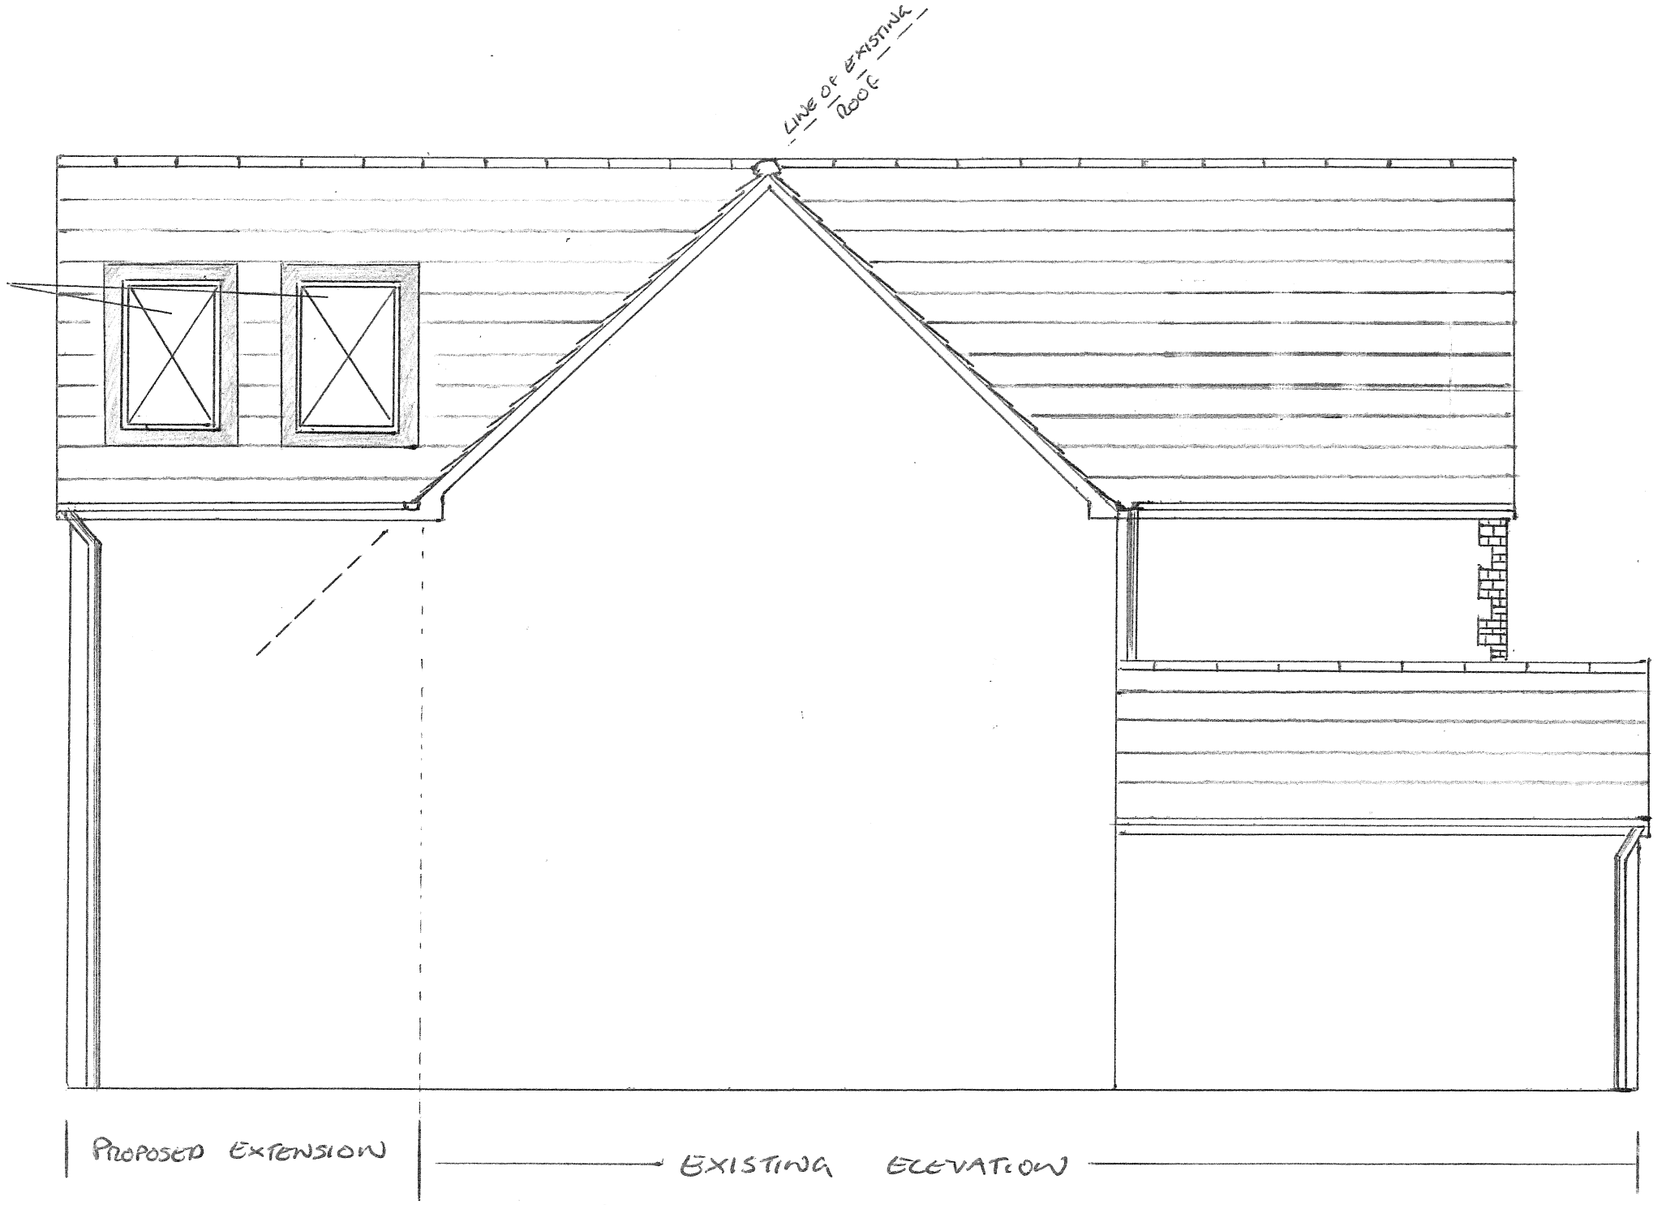


Project:	Rear extension
Address:	54 Cumberland Way Barwell, Hinckley Leicestershire
Title:	NORTH EAST (SIDE) ELEVATION
Date:	JUNE 09
Scale: 1:50	Size: A3
No: 100-03	Rev: B