Proposed bungalow on land adjacent to 77 Main Street, Newbold Verdon, Leicestershire

Mr and Mrs Gist

SCP/MG/101/1

Cliffords Surveyors Ltd
Architectural Design Consultants

7 Beacon Avenue
Quorn
Barrow Upon Soar
Loughborough
Leicestershire LE12 8EW

01509 414421

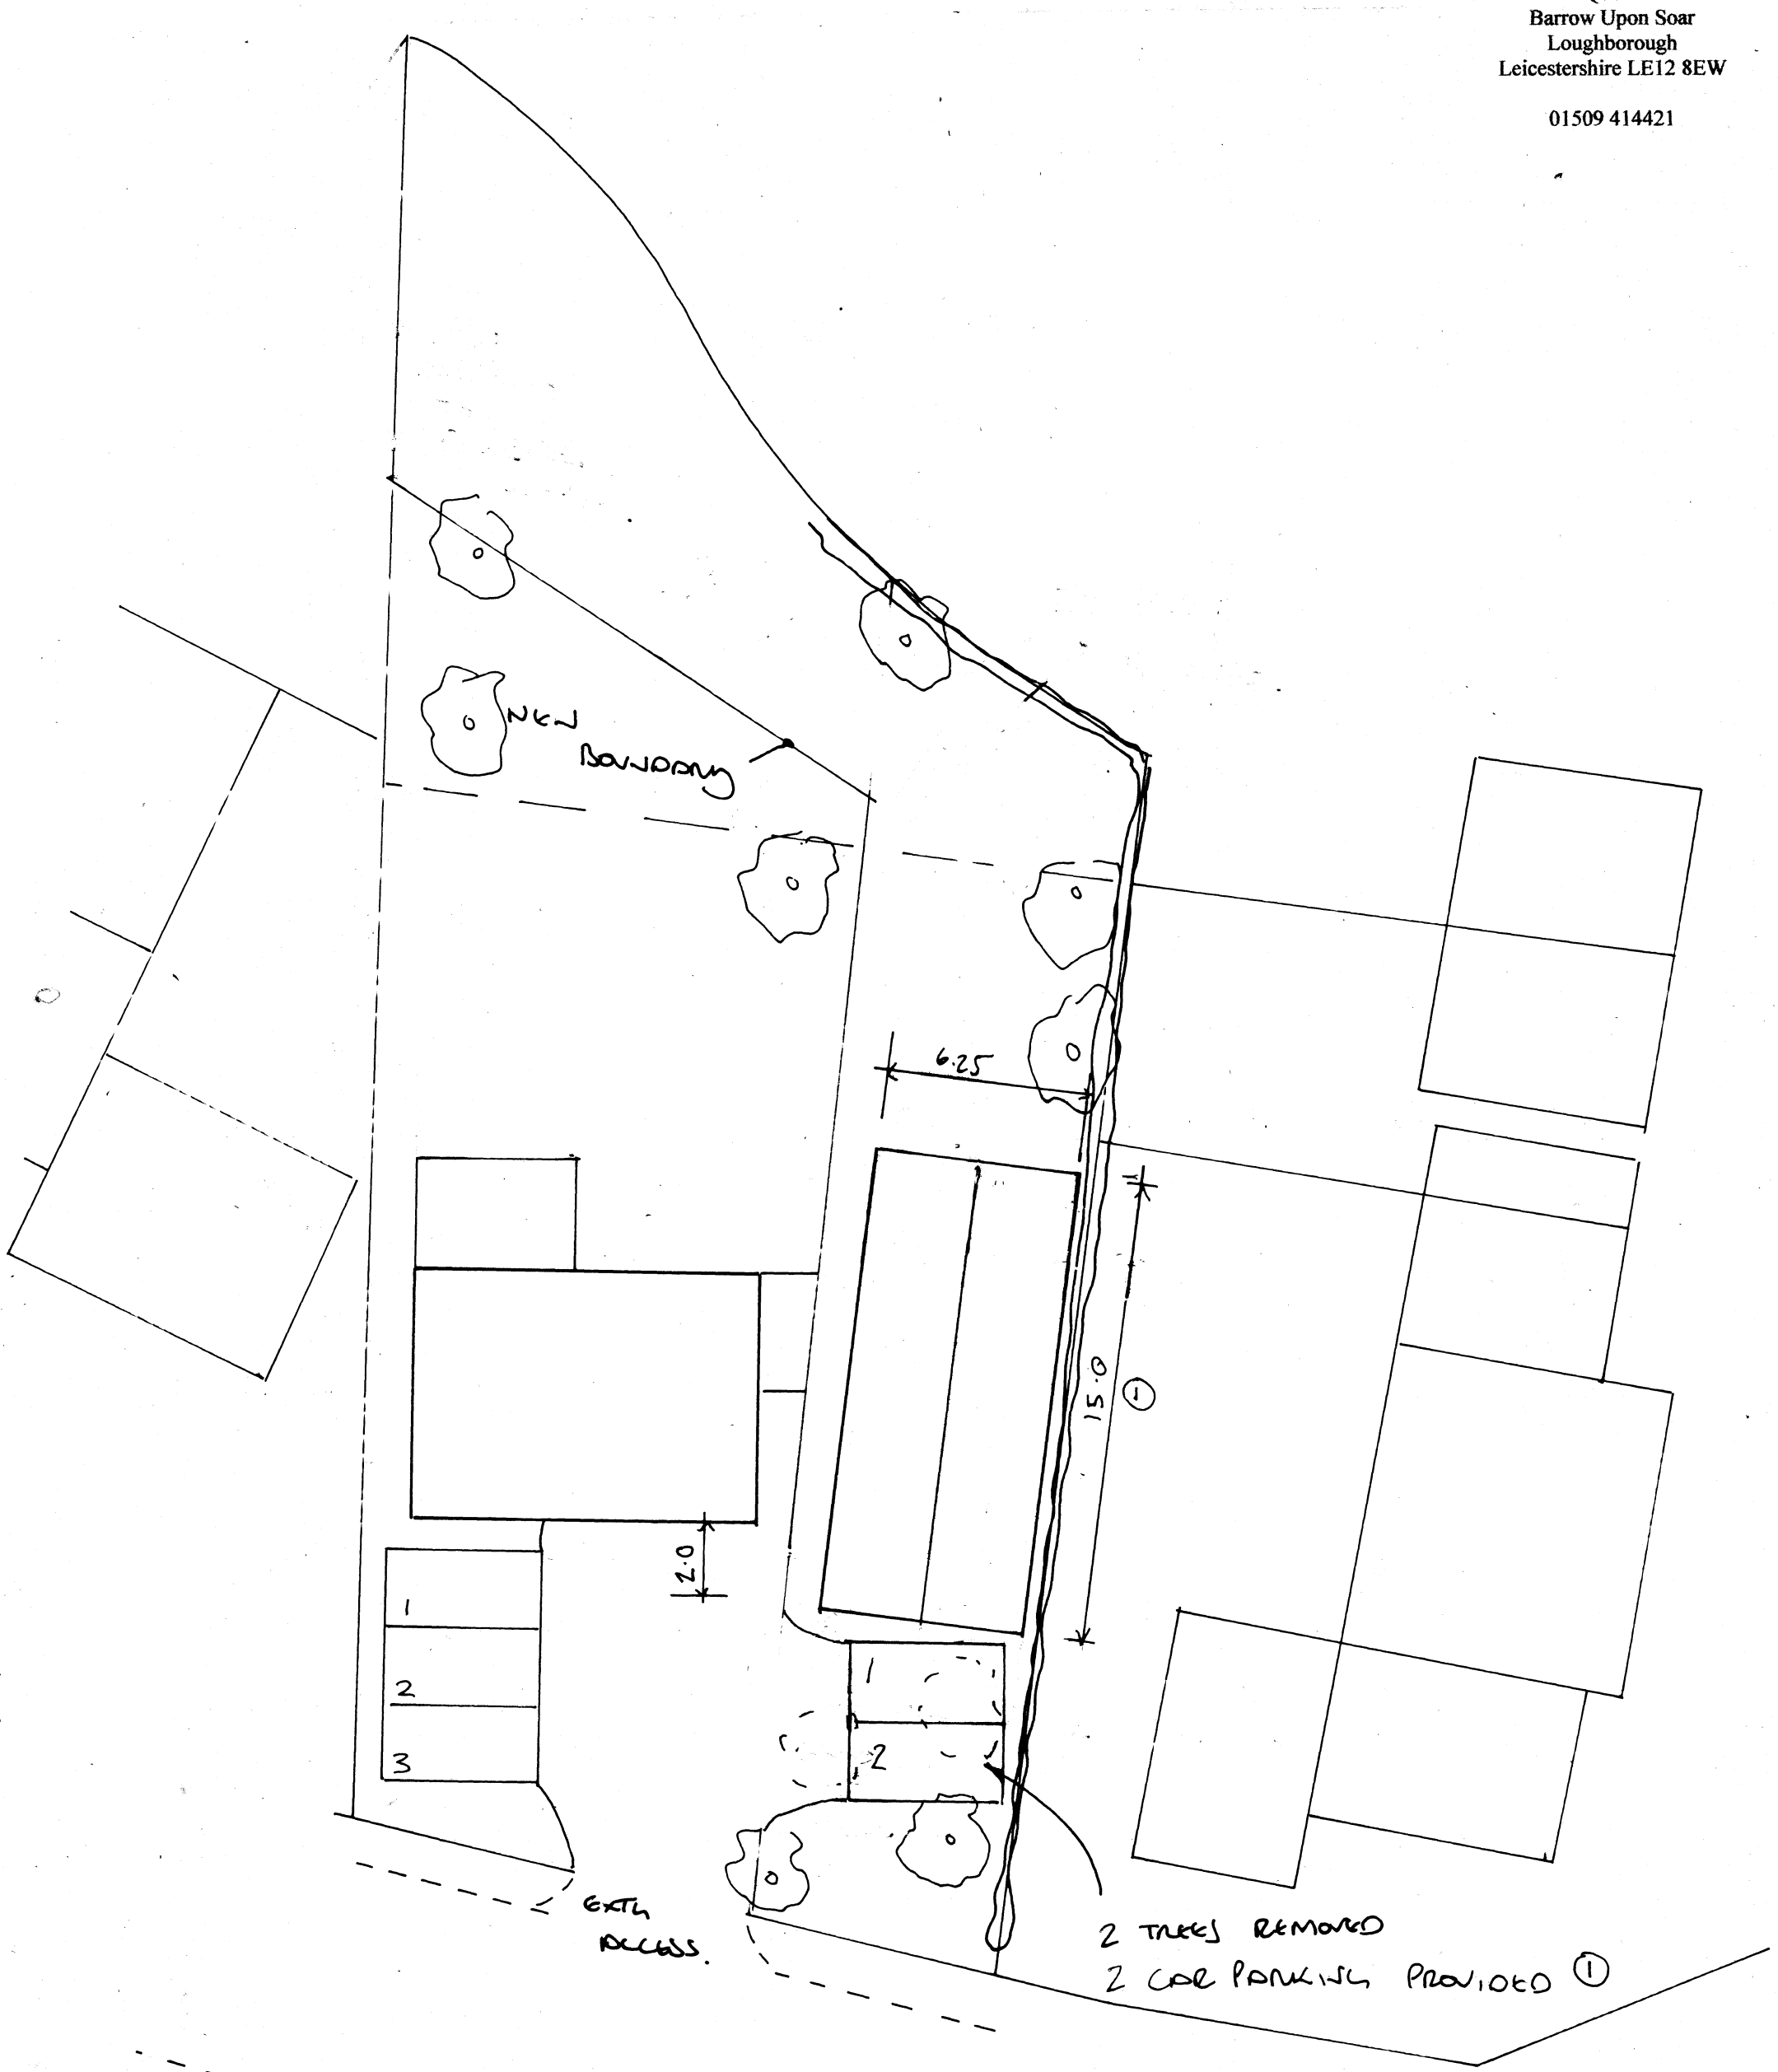

Site Layout

1:200@A3

1 BUNGALOW REPOSITIONED
PARKING PROVISION ALTERED
MAY 2011