


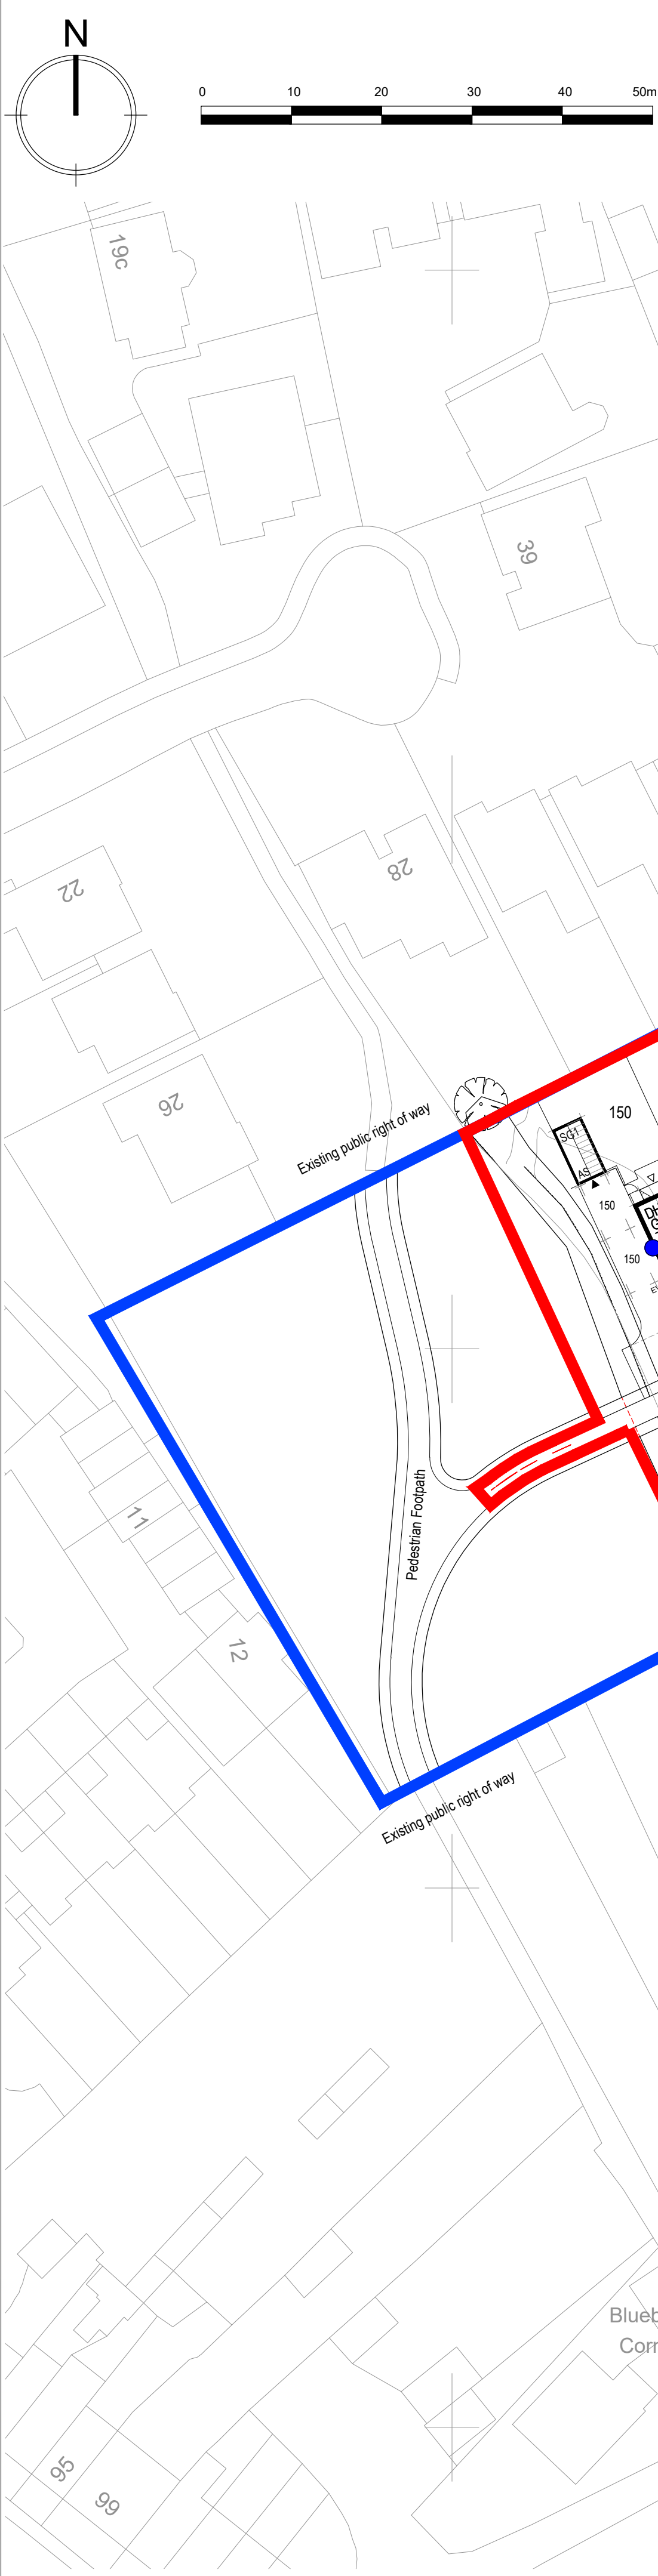

House Type Schedule:		
House type	No. of Bedrooms	No.
PRIVATE:		
2 Bedroom DH260BE-5	2 Bedroom Semi Detached	4
3 Bedroom DH301GE-5	3 Bedroom Semi Detached	2
DH360BRE-5	3 Bedroom Semi Detached	2
DH313B-5	3 Bedroom Detached	1
DH318B-5	3 Bedroom Detached	3
4 Bedroom DH409GH-5	4 Bedroom Detached	2
DH425GG-5	4 Bedroom Detached	2
DH430B-5	4 Bedroom Detached	1
5 Bedroom DH501G-5	5 Bedroom Detached	1
Sub Total:		18
AFFORDABLE:		
AH16GE-5	1 Bedroom Semi Detached	2
AH21GE-5	2 Bedroom Semi Detached	2
AH31GE-5	3 Bedroom Semi Detached	1
Sub Total:		5
Total:		23

LEGEND -

- : Proposed Trees
- : Existing Trees/Hedgerow to be Removed
- : RPA
- : Screen Wall (SW) - 1.8m High.
- : Screen Fence (SF) - 1.8m High Close Boarded.
- : Indicates standard GRP chimney (Same brick as the house)
- : Indicates Standard Chimney Removed
- : Indicates Traditional Chimney (Same brick as the house)
- : Brick Pier (BP)
- : BCP - Bin Collection Points.
- : 2m Vis Splays
- : Key Buildings
- : EV Charger
- : Mains Lit Bollard
- : Solar Bollard
- : Proposed Site Boundary
- : Easement
- : Existing hedge extents to be removed

P08	House Type Substitutions Plots 143 - 146 revised from DH360BE-5 to DH360BRE-5	19.11.2025
	Private bin storage areas amended for plot 140.	
P07	House Type Substitutions Plots 141 - 144 revised from DH200VE-5 to DH200BE-5 Plots 143 - 146 revised from DH360VE-5 to DH360BE-5	04.08.2025
P06	BCP shown for plots 150 & 151.	13.01.2025
P05	Plot numbers corrected.	08.01.2025
P04	Plot numbers renumbered.	19.11.2024
P03	Shared amenity space created for plots 4 & 5 and parking arrangements amended accordingly. Garage type for plot 19 amended to an LG1-4.	24.09.2024
P02	Revised in line with planners comments.	06.08.2024
P01	Submitted for planning.	04.03.2024
Rev	Description	Date

DAVIDSONS

Wilson House, Leicester Road, Ibstock,
Leicestershire, LE167 6HP
T: 01530 261 444 F: 01530 267 101
www.davidsonsgroup.co.uk
E: info@davidsonsgroup.co.uk

Development:
**Land East Of Lutterworth Road
Burbage Phase 2**

Drawing Ref:
Planning Layout

Drawing Status:	Planning	Drawn: HK	Checked: MS
Date: Feb 2024	Scale: 1:500	Signed Off: PW	Rev: P08

Job Ref:
BURB_101