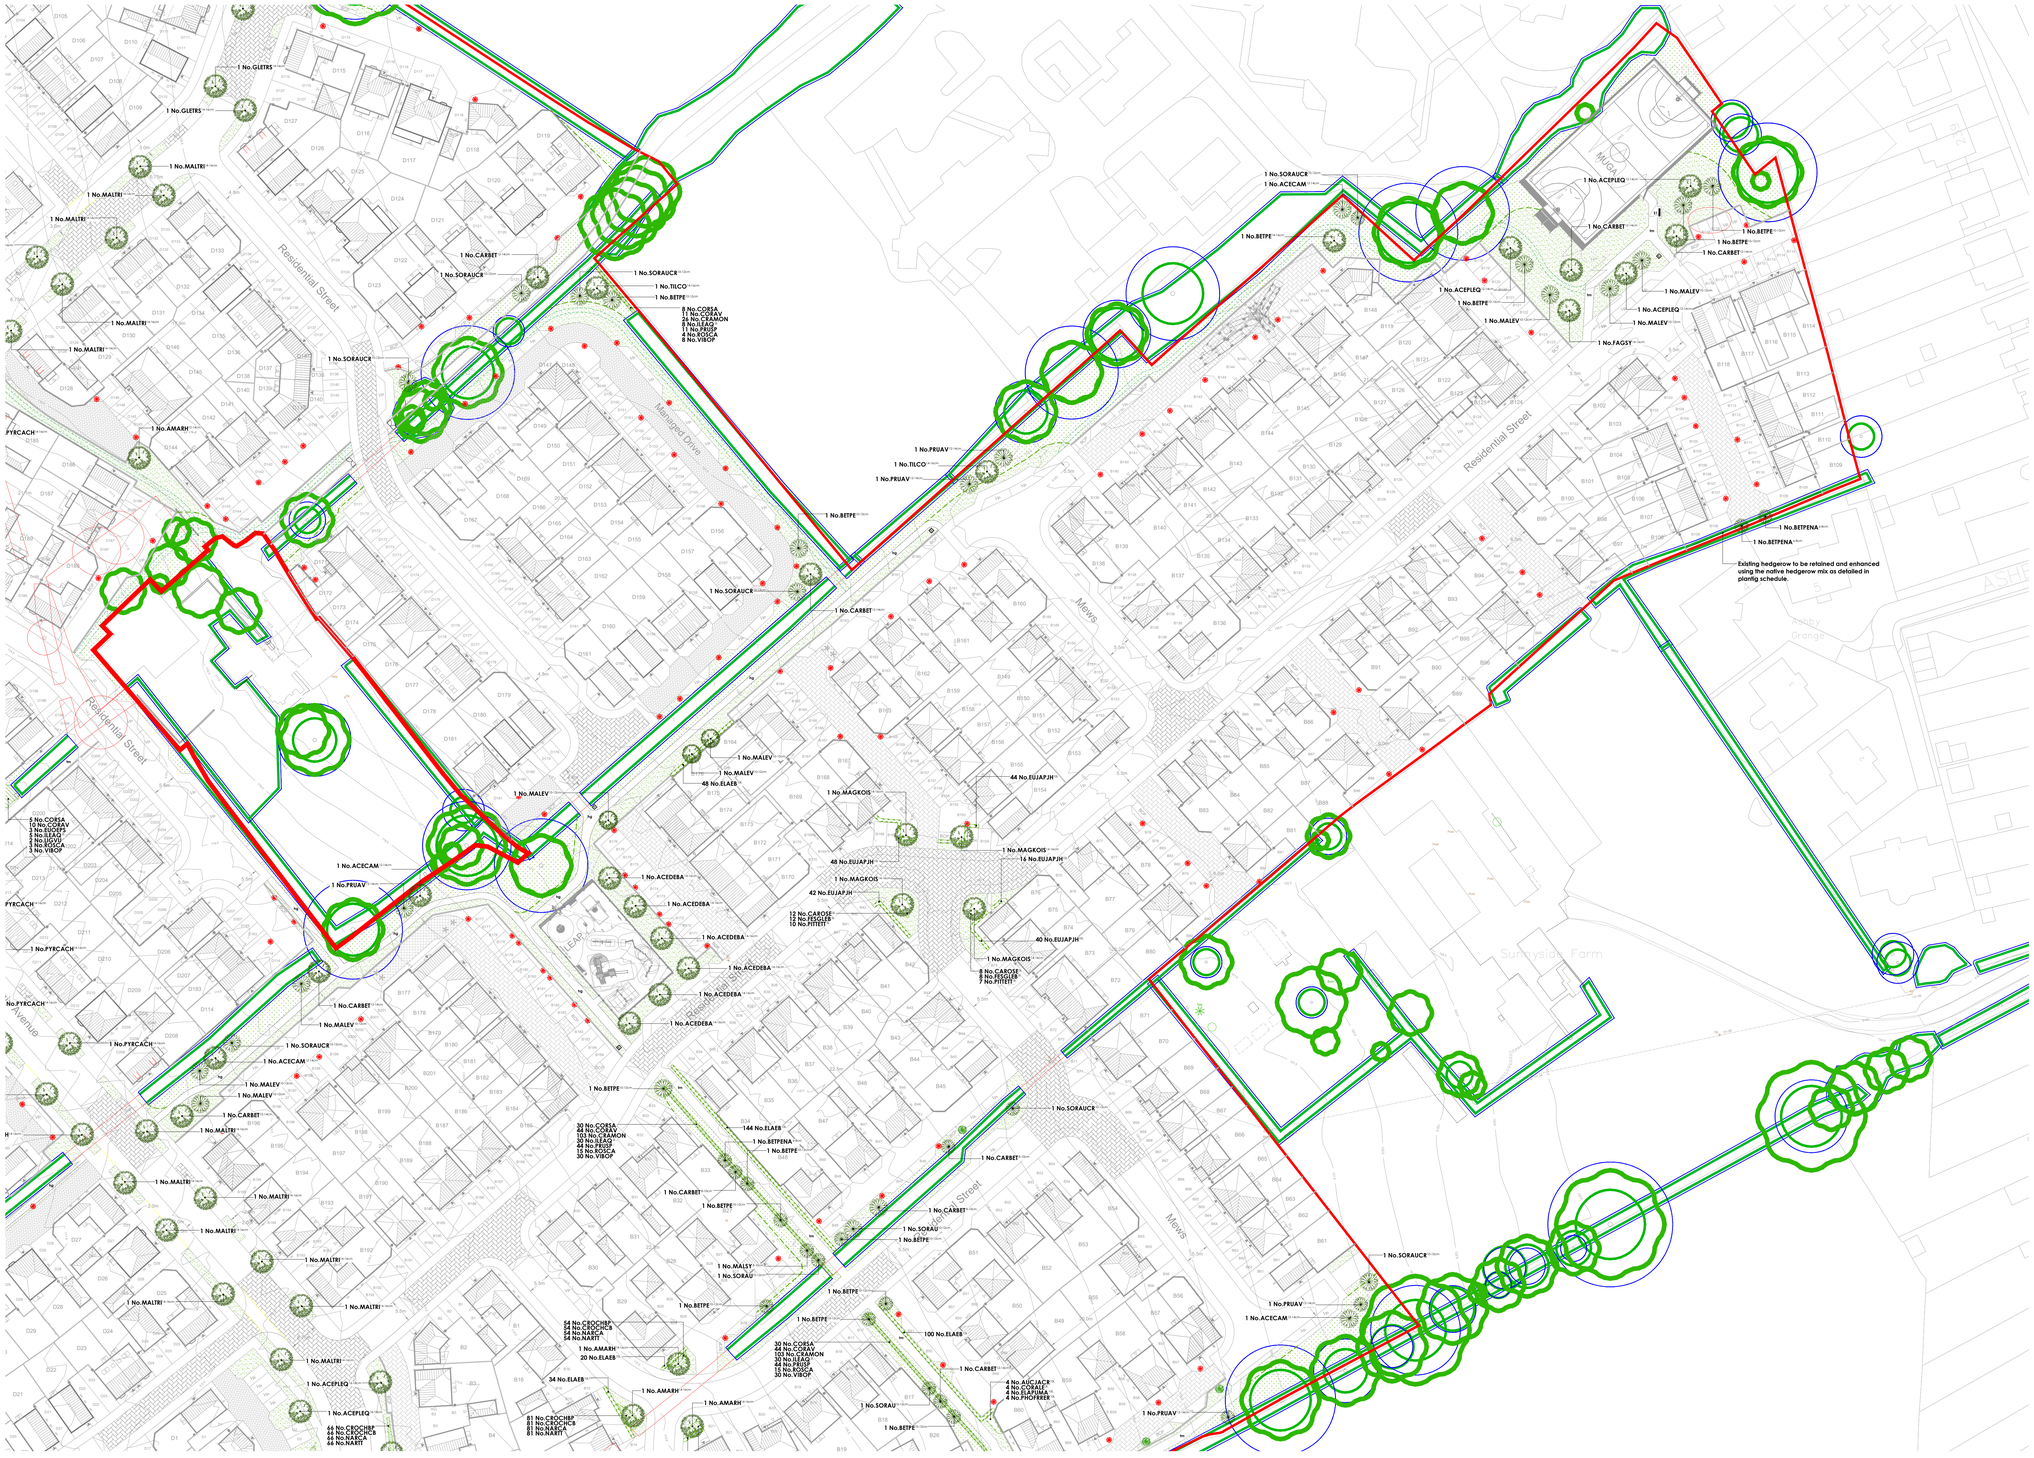

Plant Schedule

Trees - Public Open Space

Abbr	Species	Supply	Size	Girth	Number
BETPENA	Betula pendula	LStd: BR	250-300cm	6-8cm	3
APPBLOR	Apple 'Blenheim Orange'	Std: Rootstock M25	200-300cm	8-10cm	7
APPBRBE	Apple 'Bramley's Seedling'	Std: Rootstock M25	200-300cm	8-10cm	3
APPEGR	Apple 'Egremont Russet'	Std: Rootstock M25	200-300cm	8-10cm	3
CARBET	Carpinus betulus	Std: BR	250-300cm	8-10cm	3
MALSY	Malus sylvestris	Std: BR	250-300cm	8-10cm	3
PEACOM	Pear 'Comice'	Std: Rootstock Quince A	200-300cm	8-10cm	7
PLUVI	Plum 'Victoria'	Std: Rootstock St Julien A	200-300cm	8-10cm	7
BETPE	Betula pendula	SStd: BR	300-350cm	10-12cm	28
MALEV	Malus 'Evereste'	SStd: BR	300-350cm	10-12cm	12
QUERO	Quercus robur	SStd: BR	300-350cm	10-12cm	6
SORAU	Sorbus aucuparia	SStd: BR	300-350cm	10-12cm	6
SORAUCR	Sorbus aucuparia 'Cardinal Royal'	SStd: BR	300-350cm	10-12cm	13
ACECAM	Acer campestre	HStd: RB	350-425cm	12-14cm	15
ACEPLEQ	Acer platanoides 'Emerald Queen'	HStd: RB	350-425cm	12-14cm	3
AMARH	Amelanchier arborea 'Robin Hill'	HStd: RB	350-425cm	12-14cm	1
CARBET	Carpinus betulus	HStd: RB	350-425cm	12-14cm	13
FAGSY	Fagus sylvatica	HStd: RB	350-425cm	12-14cm	3
PRUAV	Prunus avium	HStd: RB	350-425cm	12-14cm	11
TILCO	Tilia cordata	HStd: RB	350-425cm	12-14cm	3
ACEDEBA	Acer platanoides 'Deborah'	EHStd: RB	425-600cm	14-16cm	6
ACEPLEQ	Acer platanoides 'Emerald Queen'	EHStd: RB	425-600cm	14-16cm	2
AMARH	Amelanchier arborea 'Robin Hill'	EHStd: RB	425-600cm	14-16cm	3
BETPE	Betula pendula	EHStd: RB	425-600cm	14-16cm	1
CARBETFR	Carpinus betulus 'Frans Fontaine'	EHStd: RB	425-600cm	14-16cm	11
FAGSY	Fagus sylvatica	EHStd: RB	425-600cm	14-16cm	1
GLETRS	Gleditsia triacanthos 'Skyline'	EHStd: RB	425-600cm	14-16cm	8
MAGKOIS	Magnolia kobus 'Isis'	EHStd: RB	425-600cm	14-16cm	4
MALTRI	Malus trilobata	EHStd: RB	425-600cm	14-16cm	15
PYRCACH	Pyrus calleryana 'Chanticleer'	EHStd: RB	425-600cm	14-16cm	16
TILCO	Tilia cordata	EHStd: RB	425-600cm	14-16cm	2
ACEPLEQ	Acer platanoides 'Emerald Queen'	EHStd: RB	450-625cm	16-18cm	14
					Total :233

Single-Species Hedgerows

Abbr	Species	Pot Size	Height	Habit	Density	Length	Number
EUJAPJH	Euonymus japonicus 'Jean Hugues'	10L	30-40cm	Bushy	0.3Ctr	56.47m	190
ELAEB	Elaeagnus x ebbingei	10L	80-100cm	Bushy	0.4Ctr	198.96m	500
						Total :255.43m	Total :690

Ornamental Shrubs

Abbr	Species	Pot Size	Height	Habit	Density	Area	Number
CORALE	Cornus alba 'Elegantissima'	3L	60-80cm	Branched	0.8Ctr	4.51m²	8
CAROSE	Carex oshimensis 'Evergold'	5L	20-30cm	Full Pot	0.6Ctr	6.76m²	20
FESGLEB	Festuca glauca 'Elijah Blue'	5L		Full Pot	0.6Ctr	6.76m²	20
PITTETT	Pittosporum tenuifolium 'Tom Thumb'	5L	30-40cm	Bushy	0.6Ctr	5.8m²	17
AUCJAC8	Aucuba japonica 'Crotonifolia'	10L	60-80cm	Bushy	0.8Ctr	4.51m²	8
ELAPUMA	Elaeagnus pungens 'Maculata'	10L	80-100cm	Bushy	0.8Ctr	4.51m²	8
PHOFRRER	Photinia x fraseri 'Red Robin'	10L	80-100cm	Bushy	0.8Ctr	4.51m²	8
						Total :37.36m²	Total :89

Native Hedgerow - Species-Rich (Transplants)

Abbr	Species	Supply	Height	Density	Mix %	Length	Number
CORSA	Cornus sanguinea	T 1+1: 3 Breaks	60-80cm	0.4Ctr Double Staggered at 0.4m offset	10%	18.92m	98
CORAV	Corylus avellana	T 1+1: 3 Breaks	60-80cm	0.4Ctr Double Staggered at 0.4m offset	15%	28.39m	144
CRAMON	Crataegus monogyna	T 1+1: 3 Breaks	60-80cm	0.4Ctr Double Staggered at 0.4m offset	35%	66.22m	335
ILEAQ	Ilex aquifolium	2L: 3 Breaks	40-60cm	0.4Ctr Double Staggered at 0.4m offset	10%	18.92m	98
PRUSP	Prunus spinosa	T 1+1: 3 Breaks	60-80cm	0.4Ctr Double Staggered at 0.4m offset	15%	28.39m	144
ROSCA	Rosa canina	T 1+1: 3 Breaks	60-80cm	0.4Ctr Double Staggered at 0.4m offset	5%	9.46m	50
VIBOP	Viburnum opulus	T 1+1: 3 Breaks	60-80cm	0.4Ctr Double Staggered at 0.4m offset	10%	18.92m	98
						Total :189.22m	Total :967

Native Scrub - Species-Rich

Abbr	Species	Supply	Height	Mix %	Density	Area	Number
CORSA	Cornus sanguinea	1+1: 3 Brks BR	60-80cm	15%	1/m²	48.06m²	72
CORAV	Corylus avellana	1+1: 3 Brks BR	60-80cm	35%	1/m²	158.82m²	161
EUOEPS	Euonymus europaeus	1+1: 3 Brks BR	60-80cm	10%	1/m²	45.38m²	48
ILEAQ	Ilex aquifolium	2L: 3 Brks	40-60cm	15%	1/m²	68.06m²	72
LIGVU	Ligustrum vulgare	1+1: 3 Brks BR	60-80cm	5%	1/m²	22.69m²	26
ROSCA	Rosa canina	1+1: 3 Brks BR	60-80cm	10%	1/m²	45.38m²	48
VIBOP	Viburnum opulus	1+1: 3 Brks BR	60-80cm	10%	1/m²	45.38m²	48
						Total :453.77m²	Total :475

Marginal / Aquatics

Abbr	Species	Supply	Density	Mix %	Area	Number
CARAC	Carex acuta	Plug 100cc	10/m²	12%	6.62m²	68
ELPAL	Eleocharis palustris	Plug 100cc	10/m²	12%	6.62m²	68
GLYMAX	Glyceria maxima	Plug 100cc	10/m²	12%	6.62m²	68
IRIPS	Iris pseudacorus	Plug 100cc	10/m²	16%	8.82m²	90
JUNEF	Juncus effusus	Plug 100cc	10/m²	12%	6.62m²	68
JUNIN	Juncus inflexus	Plug 100cc	10/m²	12%	6.62m²	68
SAGSA	Sagittaria sagittifolia	Plug 100cc	10/m²	12%	6.62m²	68
SCILA	Scirpus lacustris	Plug 100cc	10/m²	12%	6.62m²	68
					Total :55.16m²	Total :566

Bulbs

Abbr	Species	Supply	Density	Number
CROCHBP	Crocus chrysanthus 'Blue Pearl'	Bulb	25/m²	691
CROCHCB	Crocus chrysanthus 'Cream Beauty'	Bulb	25/m²	691
NARCA	Narcissus 'Canaliculatus'	Bulb	25/m²	691
NARTT	Narcissus 'Tete a Tete'	Bulb	25/m²	691
				Total :2764

Turf & Seeding

Turf
Turf to gardens to be laid as Rolawn 'Medallion', or similar approved.

Amenity Grass
A22 low maintenance seed mixture, as supplied by Germinal (www.germinalamenity.com) or similar approved.

Meadow Grassland
EM1, seed mixture for meadows, as supplied by Emorsgate Seeds (www.wildseed.co.uk) or similar approved.

Wet Meadow Grassland
EM8, seed mixture for wetlands, as supplied by Emorsgate Seeds (www.wildseed.co.uk) or similar approved.

Street Furniture

Seat (S1)
Steel And timber bench with armrest to match play manufacturers details.

Bench (S2)
Estate Rustic 3 Slat Seat (Ref: BK17 4022), as supplied by Broxap (www.broxap.com), or similar approved.

Litter Bin
To match play manufacturers details. Bins outside of play space to be labeled as accepting both refuse and dog waste.

Surface Treatments

Tarmac (tm)
2m wide tarmac path with standard pcc edge.

Hoggin Footpath (hg)
1.5m & 2m wide, self binding gravel path with standard timber edge.

Informal Mown Footpath
Mown footpath through POS areas.

Gravel
20-40mm loose gravel laid over a standard weedproof membrane.

Key

Application site boundary.

Existing vegetation & associated RPA to be retained.

Existing vegetation to be removed.

Drawing to be read in conjunction with GL2575 SP 01 Landscape Specification.

Location Plan

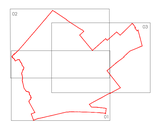

Rev	Date	Notes	Int.

Project
Hinckley North
Phase 2

Drawing title
Infrastructure Landscape Proposals

(Sheet 3 of 3)

Status
PLANNING

Client
BDW Homes North Mids

Scale	Drawn By	Checked By
1:500 @ A0	HJ	AL

Date	Reference
17/10/2025	**GL2575 LP 03**

golby+luck
landscape architects

Landscape Institute Registered Practice

Scale Bar
0m 10m 20m 30m 40m 50m

tel: 01530 265688 | email: info@golbyandluck.co.uk | web: www.golbyandluck.co.uk

This drawing has been produced by GOLBY AND LUCK LTD © all rights reserved. Ordnance Survey Licence No. AC0000815156 registered with PlanningOffice: 207 Leicester Road, Ibstock, Leicestershire, LE67 6NP