


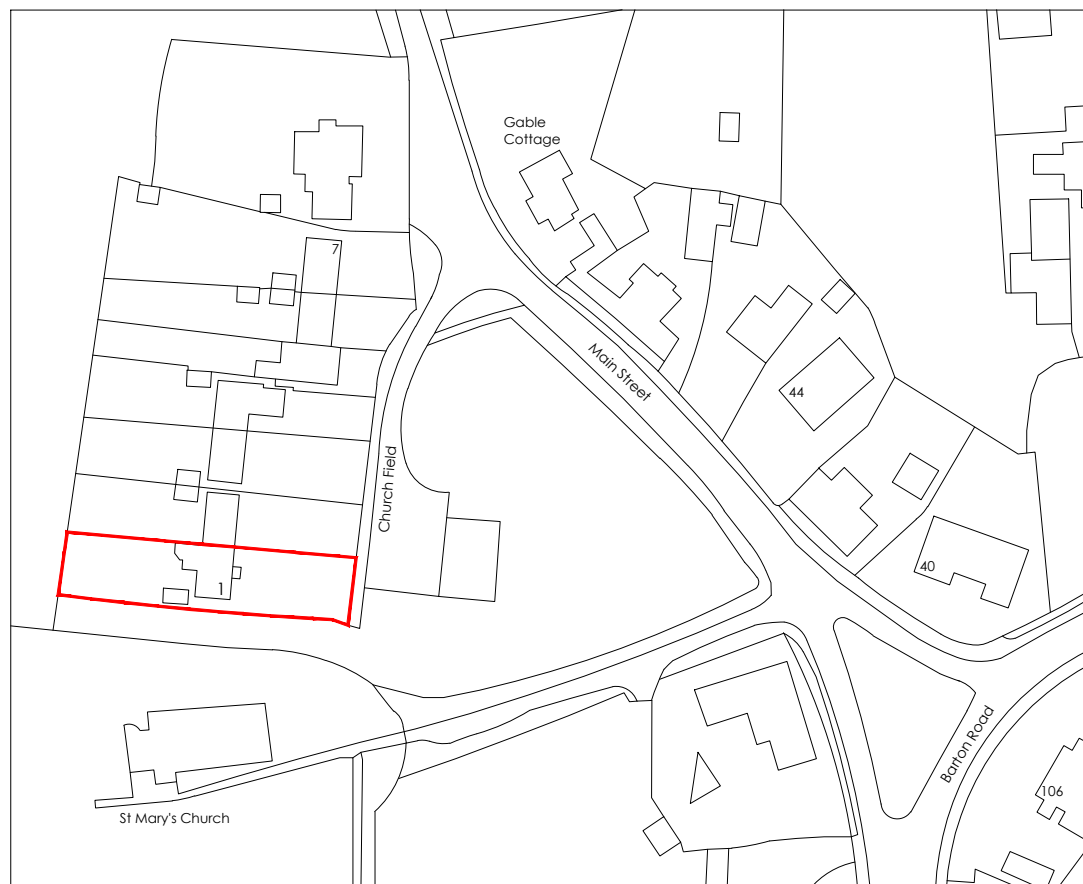

Site Location Plan

scale 1:1250@A4

OS Tile: SK365054

0m 20 40 60 80 100
1:1250 Scale Bar

Rev	Date	Note
-----	------	------

Revisions		
Client: McManus - Thomson		

Project: 1 Church Field, Congerstone, Nuneaton, Warks, CV13 6NA		
---	--	--

Drawing title: Site Location Plan		
---	--	--

Drawing number:	Revision:
PL231-99	

Date:	Scale:
Sept 2023	1:1250@A4



Justin M Jones RIBA
Chartered Architect
116 Gillway Lane
Tamworth
Staffordshire
B79 8PW
T: 07872 688728
Justin@jmaarchitecture.com
www.JMJAarchitecture.com

This drawing and the building works depicted are the copyright of JMJ Architecture and may not be reproduced except by written permission. The drawing must be read and checked against any specialist drawings and specifications prior to construction. It is not to be used for any other purpose without the written consent of JMJ Architecture. The figures dimensions only. © JMJ Architecture 2019

A4