


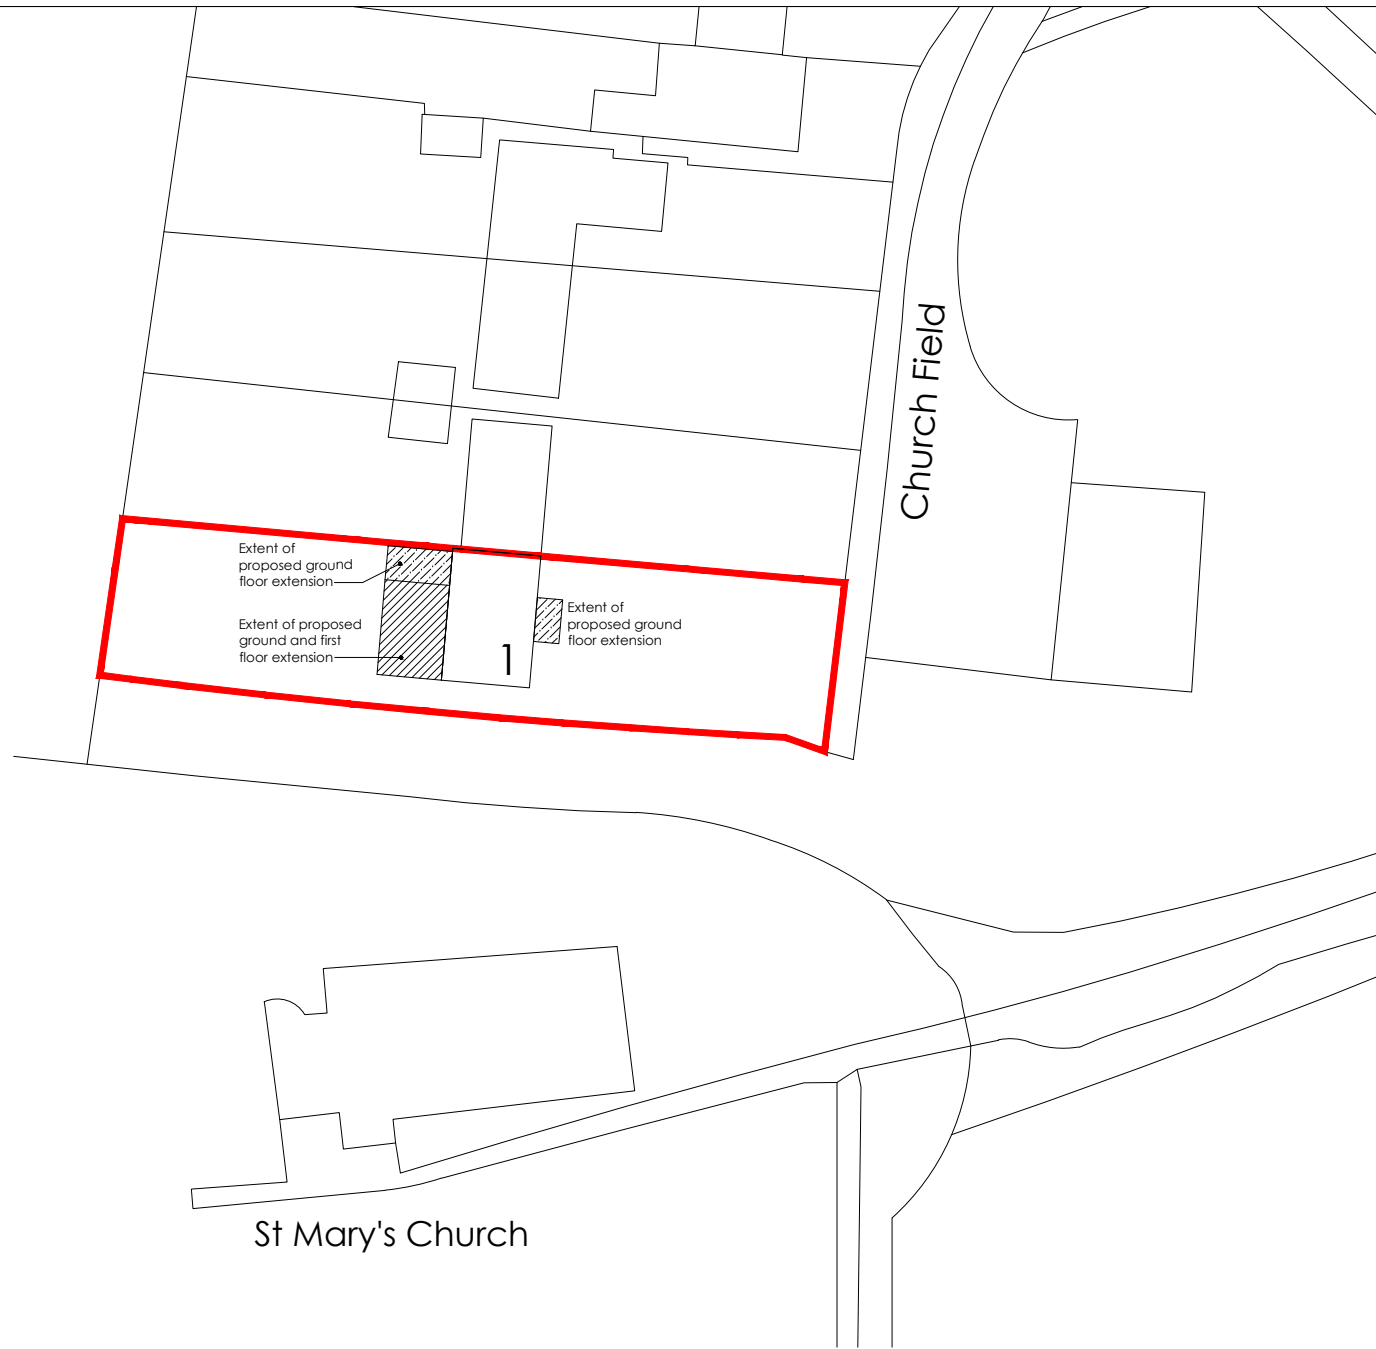

Block Plan
scale 1:500@A4
OS Tile: SK365054

0m 10 20 30 40 50
1:500 Scale Bar

Rev Date Note
Revisions

Client:
McManus - Thomson

Project:
1 Church Field, Congerstone,
Nuneaton, Warks, CV13 6NA

Drawing title:
Block Plan

Drawing number:
PL231-100

Revision:
B

Date:
Sept 2023

Scale:
1:500@A4



Justin M Jones RIBA
Chartered Architect
116 Gillway Lane
Tarnworth
Staffordshire
B79 8PW
T: 07872 688728
Justin@jmaarchitecture.com
www.JMJAarchitecture.com

This drawing and the building works depicted are the copyright of JMJ Architecture and may not be reproduced except by written permission. The drawing must be read and checked against any specialist drawings and specifications before construction. It is not to be used for any other purpose without the written consent of JMJ Architecture. The figures dimensions only. © JMJ Architecture 2018

A4