


**DO NOT SCALE** This drawing is the copyright protected intellectual property of Diamond Wood & Shaw Limited and is not to be used or reproduced in any way without our written permission.

|    |   |
|----|---|
| 1. | THIS DRAWING IS TO BE READ IN CONJUNCTION WITH ALL OTHER DWS DRAWINGS, CALCULATIONS, REPORTS AND SPECIFICATIONS (WHERE APPLICABLE) AND, ALL OTHER RELEVANT ENGINEERS, ARCHITECTS & SPECIALIST DESIGN DETAILS. |
|----|---|

2. STANDARD NOTES & DETAILS:  
Refer to drawing number 0-170 onwards for  
standard notes - CIVIL  
  
Refer to drawing number 0-180 onwards for  
standard details - CIVIL

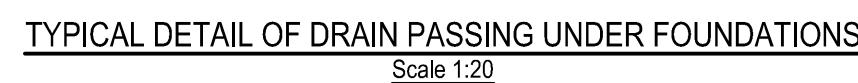

TYPICAL DETAIL OF DRAIN PASSING THROUGH FOUNDATIONS  
Scale 1:20




**NOTE**  
Concrete protection only required if cover over pipe is less than 900mm under car park areas, 600mm under gardens and non-trafficked areas or 1200mm under carriageways

BUILDING WITHIN 3m OF DRAIN  
Scale 1:20



All dimensions are minimum sizes

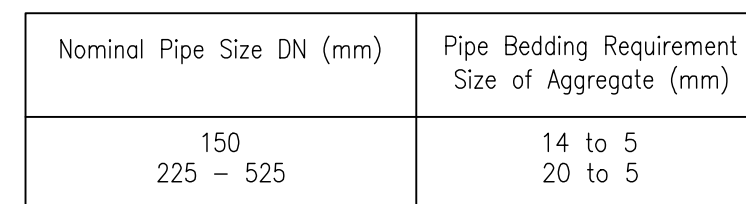

CLASS S BEDDING  
Scale 1:20


DRAINAGE DETAILS - SHEET 1  
Scale 1:20

|       |  |
|-------|--|
| Issue |  |
|-------|--|

Issue

PRELIMINARY

---

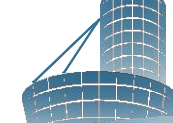 **DWS**  
Consulting Engineers

**Diamond Wood & Shaw Limited**  
The Old School • Blaby Road • Sinderby • Leicester • LE19 4AR  
Tel 0116 284 8989 • Email: [mail@dwsdtd.co.uk](mailto:mail@dwsdtd.co.uk)

Project Title  
SAPCOTE ROAD, BURBAGE

|                                             |                      |                  |
|---------------------------------------------|----------------------|------------------|
| Drawn<br>LM                                 | Engineer<br>LM       | Checked<br>BP    |
| Scale at<br>1:20 @ A1                       |                      | Date<br>JAN 2024 |
| Drawing Title<br>DRAINAGE DETAILS - SHEET 1 |                      |                  |
| Project No.<br>23-20589                     | Drawing No.<br>O-180 | Revision<br>P1   |
| BIM Code                                    |                      |                  |