




ROAD 1 – LONGSECTION
SCALE: H 1:500,V 1:100. DATUM: 110.000

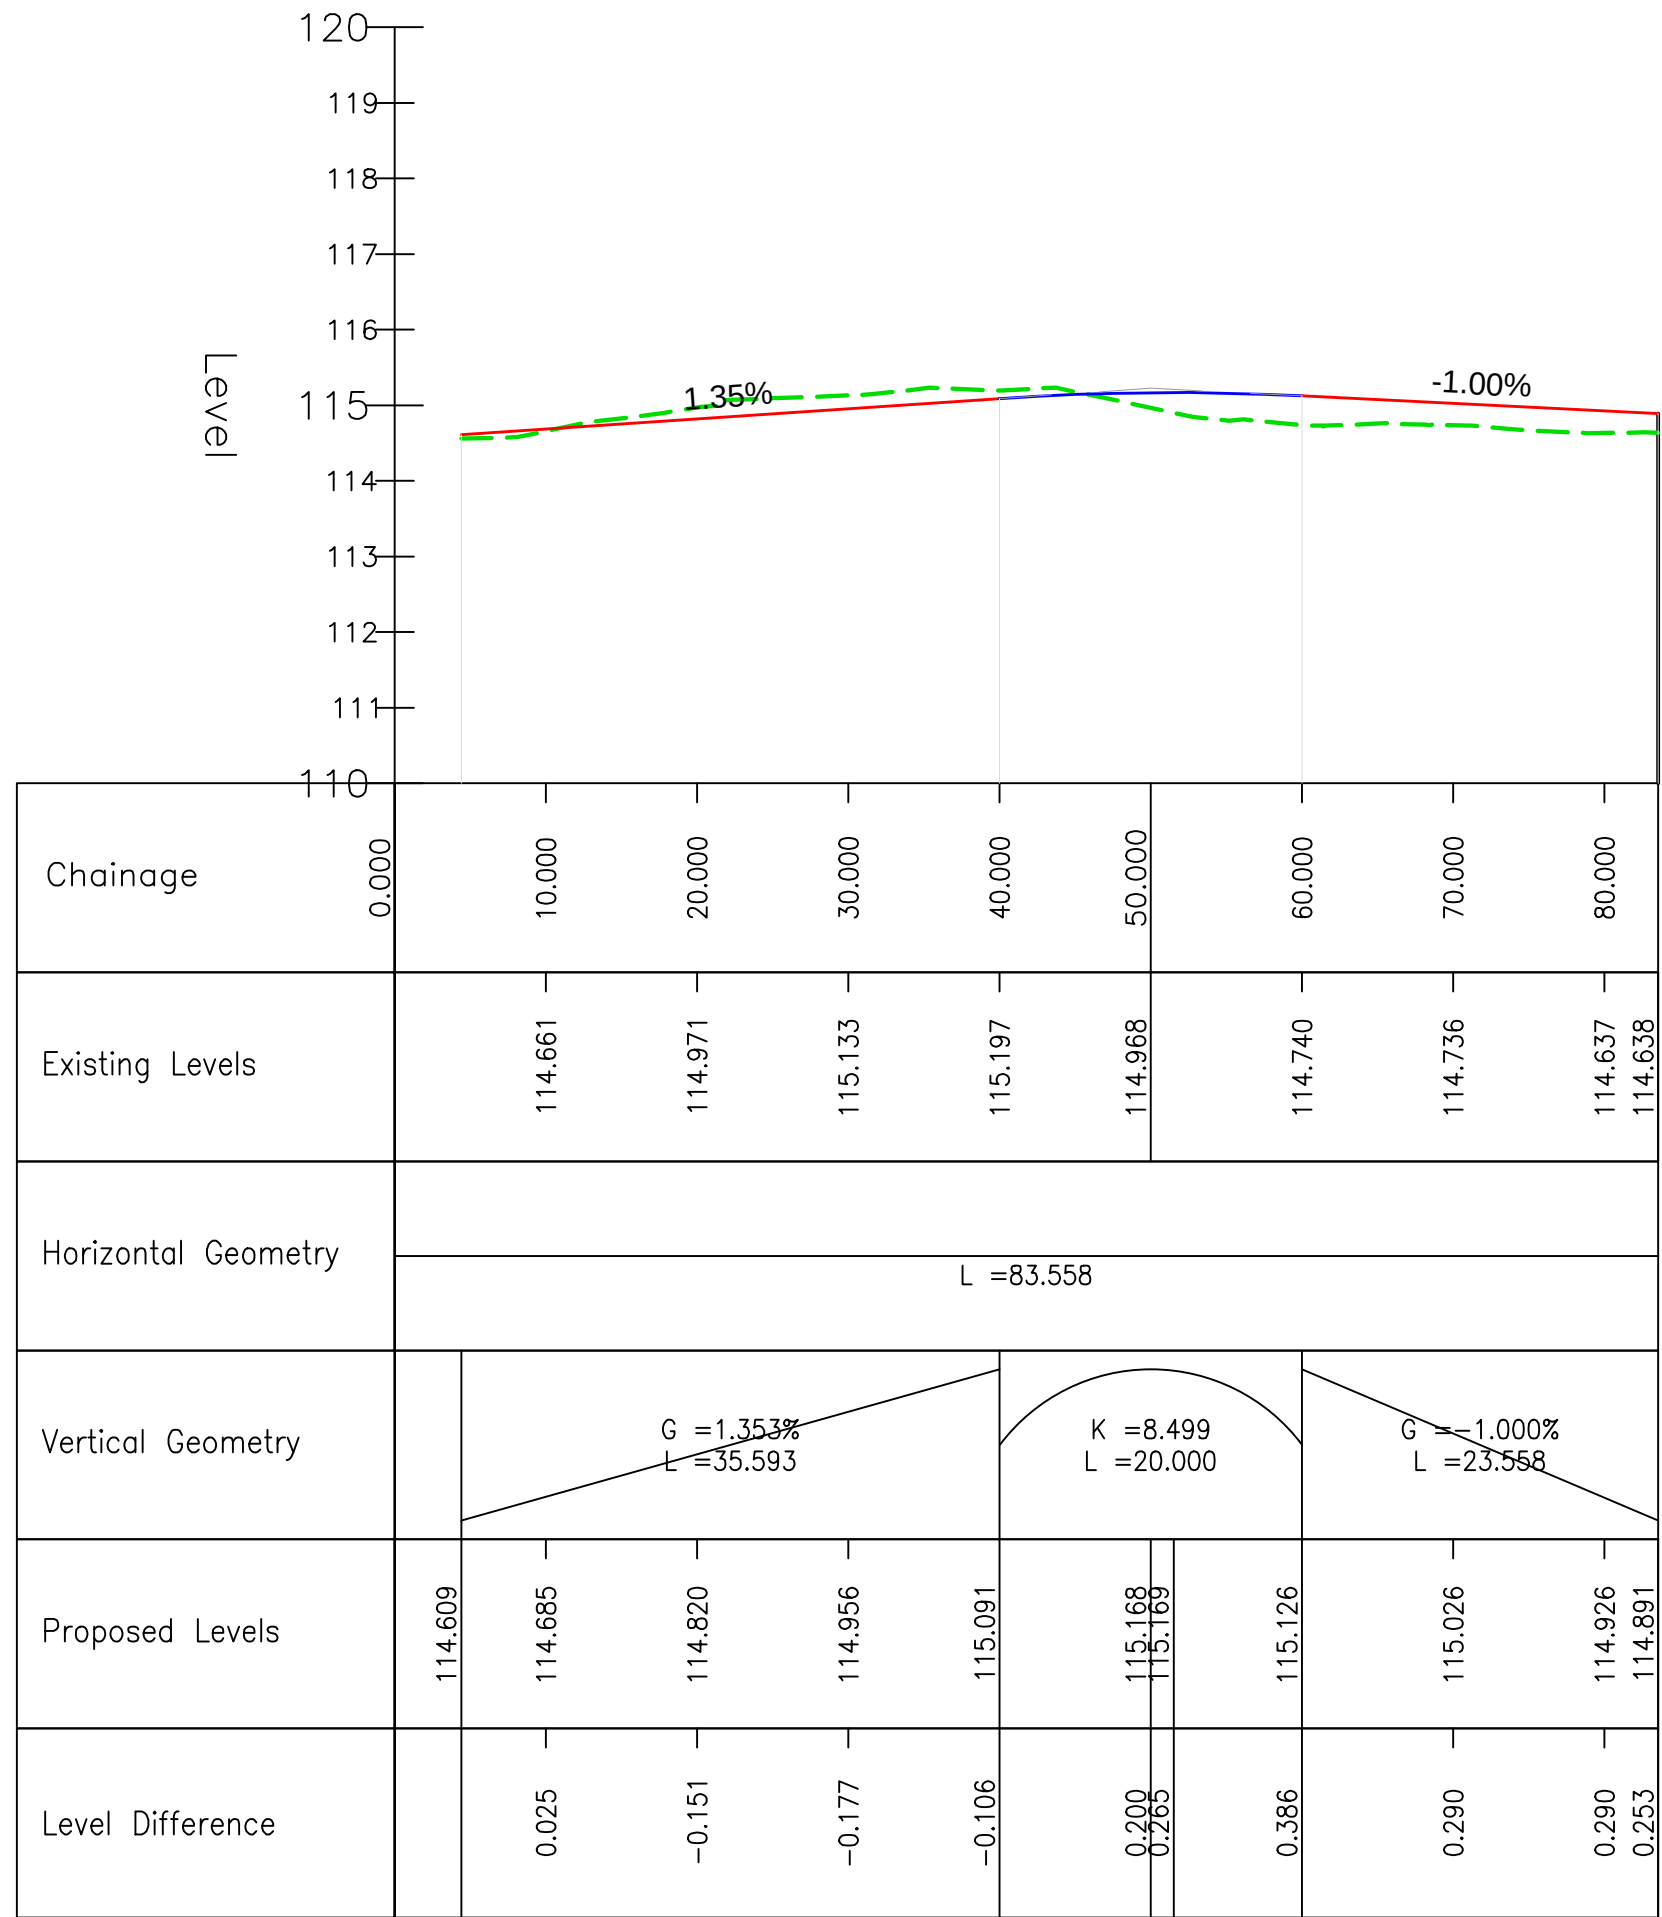


ROAD 2 – LONGSECTION
SCALE: H 1:500,V 1:100. DATUM: 110.000

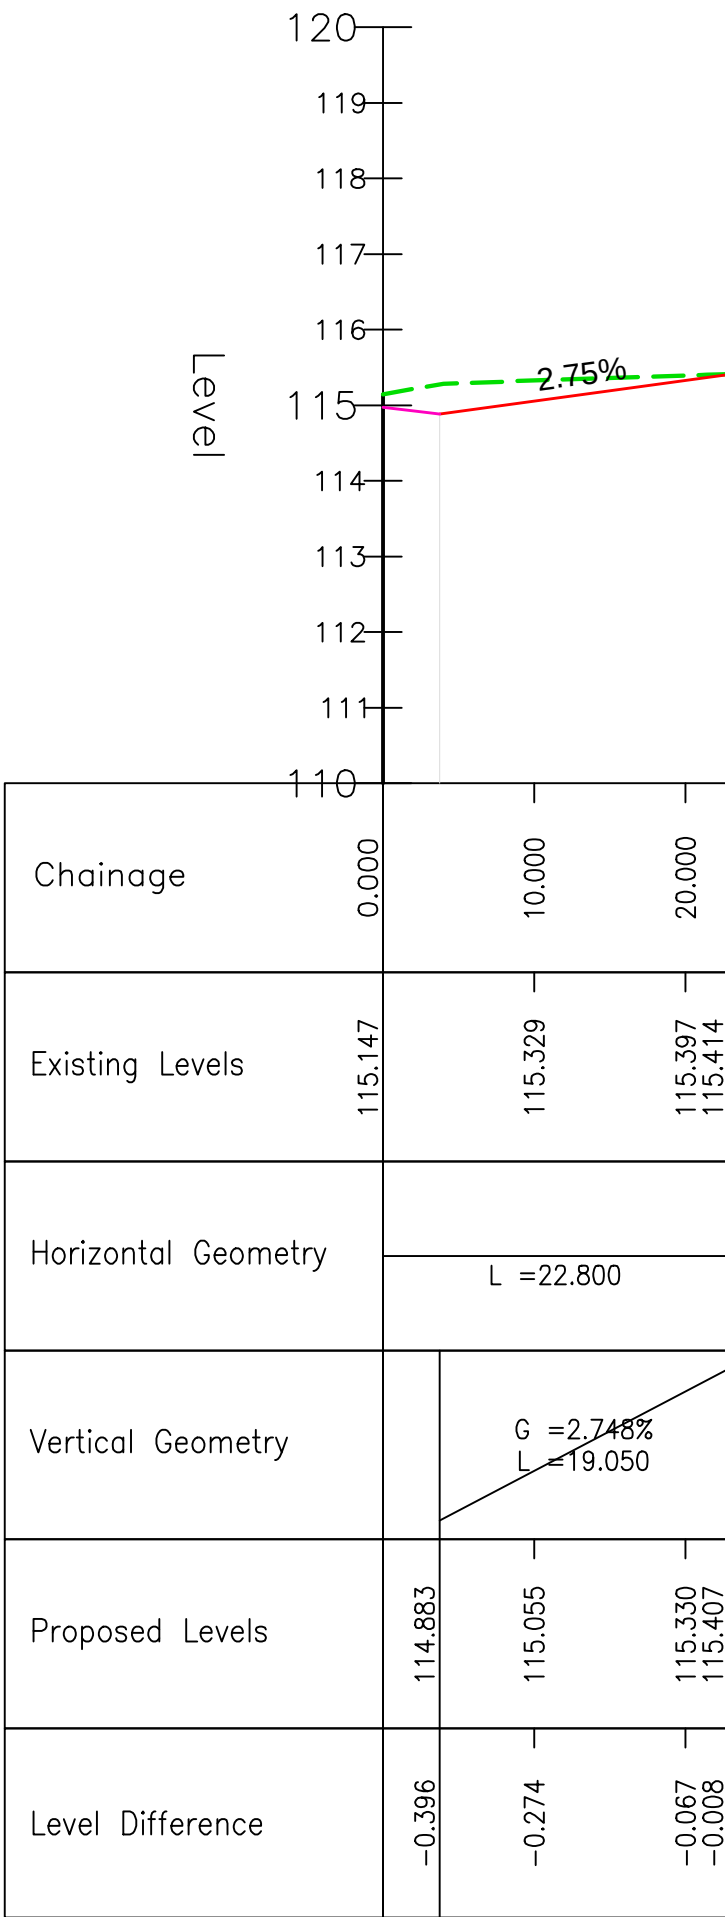

ROAD 3 – LONGSECTION
SCALE: H 1:500,V 1:100. DATUM: 110.000

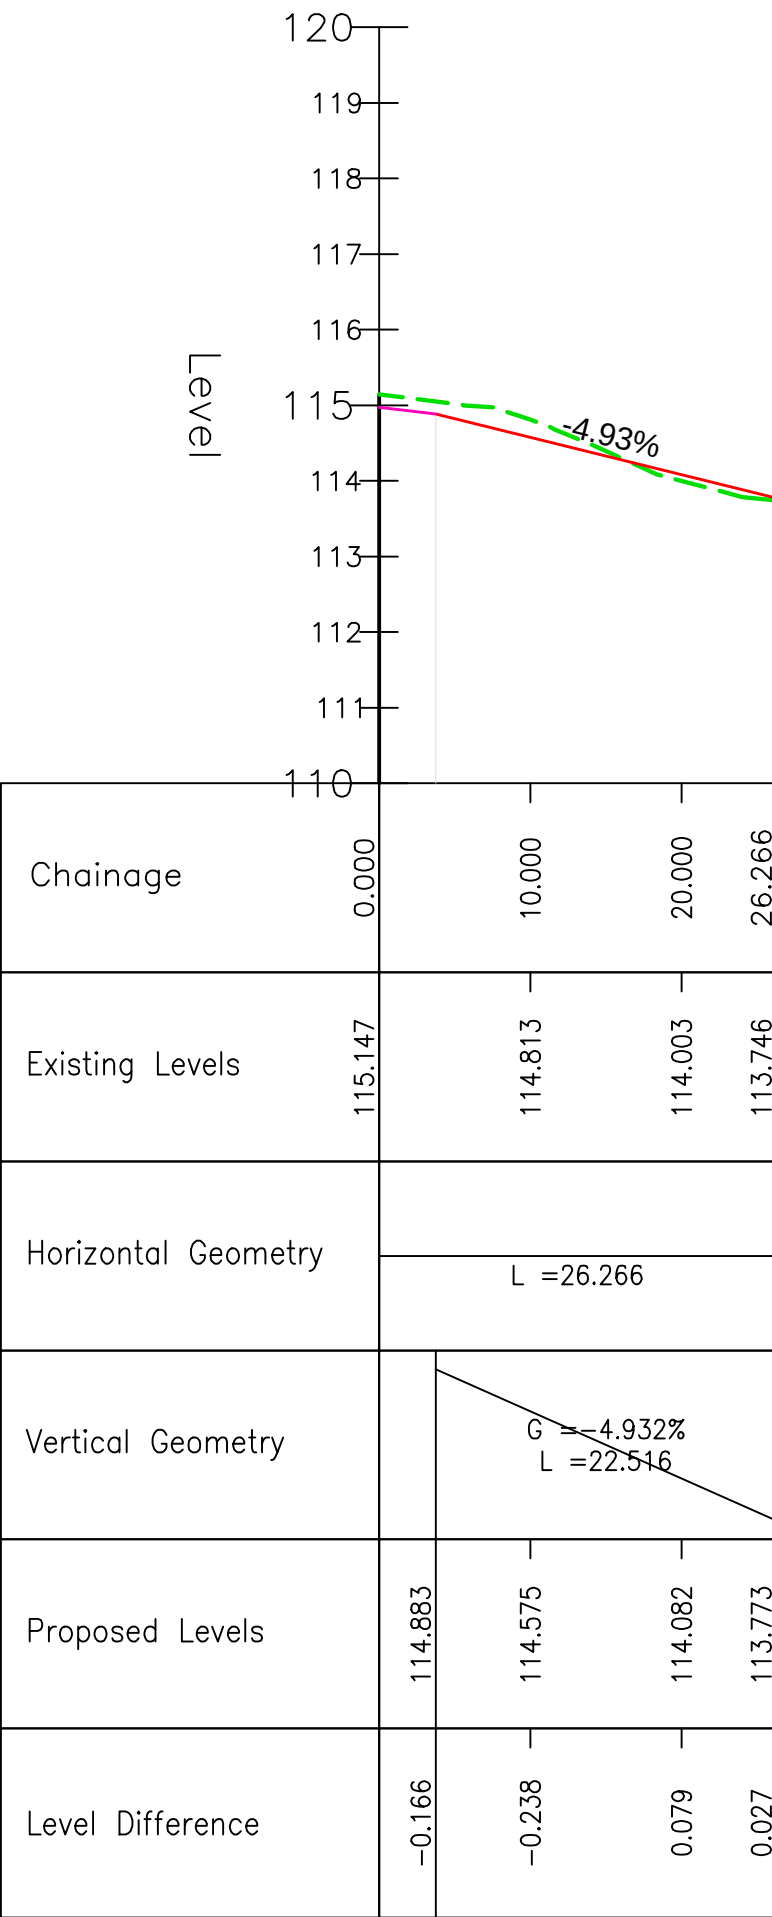

ROAD 4 – LONGSECTION
SCALE: H 1:500,V 1:100. DATUM: 110.000

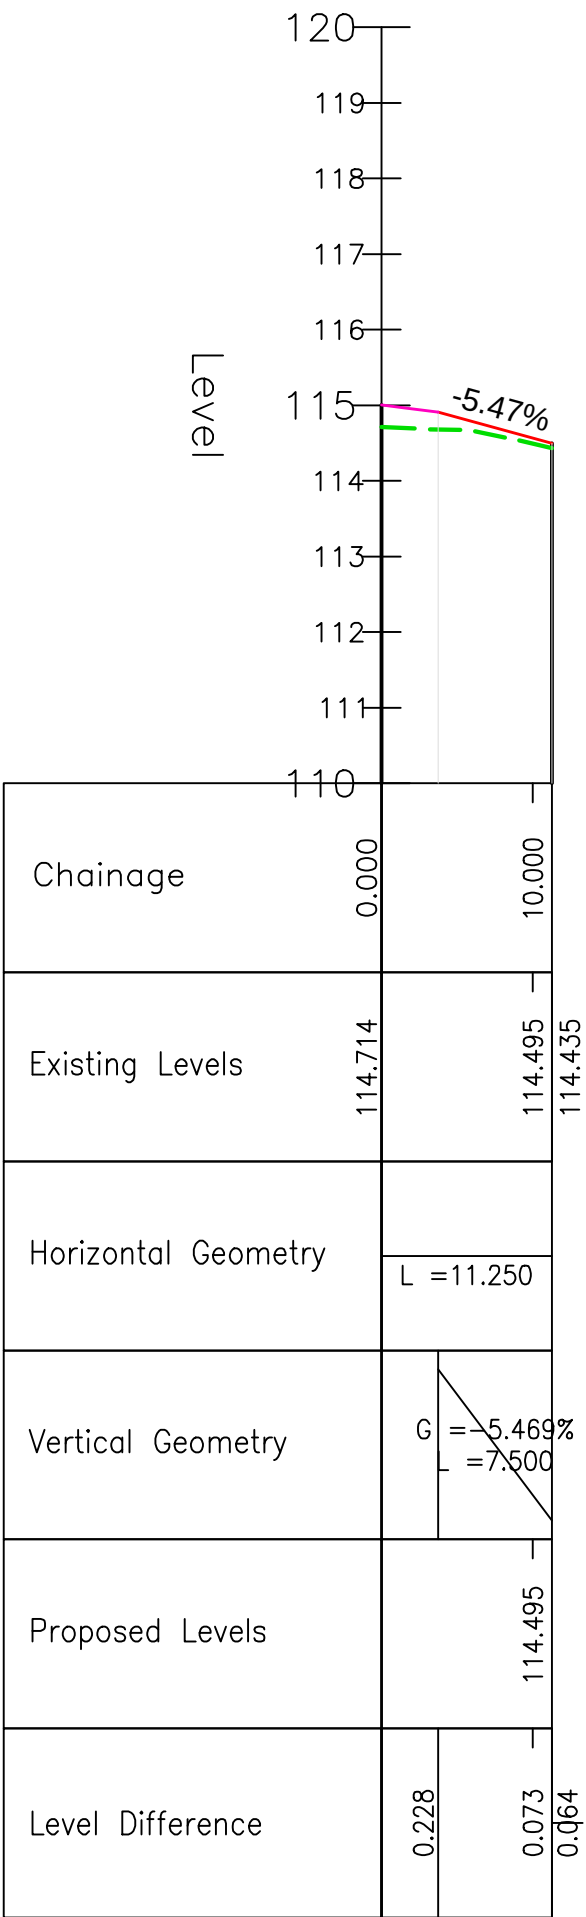

DO NOT SCALE

This drawing is the copyright protected intellectual property of Diamond Wood & Shaw Limited and is not to be used or reproduced in any way without our written permission.

NOTES

1. THIS DRAWING IS TO BE READ IN CONJUNCTION WITH ALL OTHER DWS DRAWINGS, CALCULATIONS, REPORTS AND SPECIFICATIONS (WHERE APPLICABLE) AND, ALL OTHER RELEVANT ENGINEERS, ARCHITECTS & SPECIALIST DESIGN DETAILS.

2. STANDARD NOTES & DETAILS:
Refer to drawing number 0-170 onwards for standard notes – CIVIL

Refer to drawing number 0-180 onwards for standard details – CIVIL

SCALE BAR TEST

30m @ 1:500

All dimensions to be verified by accurate site measurement prior to commencing work or ordering materials.

SCALE BAR TEST

6m @ 1:100

All dimensions to be verified by accurate site measurement prior to commencing work or ordering materials.

P1	First issue	18.01.24	LM
Ref	Revision	Date	By

NOT FOR CONSTRUCTION

PRELIMINARY

Diamond Wood & Shaw Limited

The Old School • Babay Road • Enderby • Leicester • LE19 4AR
Tel: 0115 284 8888 • Email: mail@dws.co.uk

Project Title

SAPCOTE ROAD, BURBAGE

Drawn

LM

Engineer

LM

Checked

BP

Scale at

H1:500, V1:100 @ A1

Date

JAN 2024

Drawing Title

LONGITUDINAL SECTIONS

Project No.

23-20589

Drawing No.

0-600

Revision

P1

BIM Code