
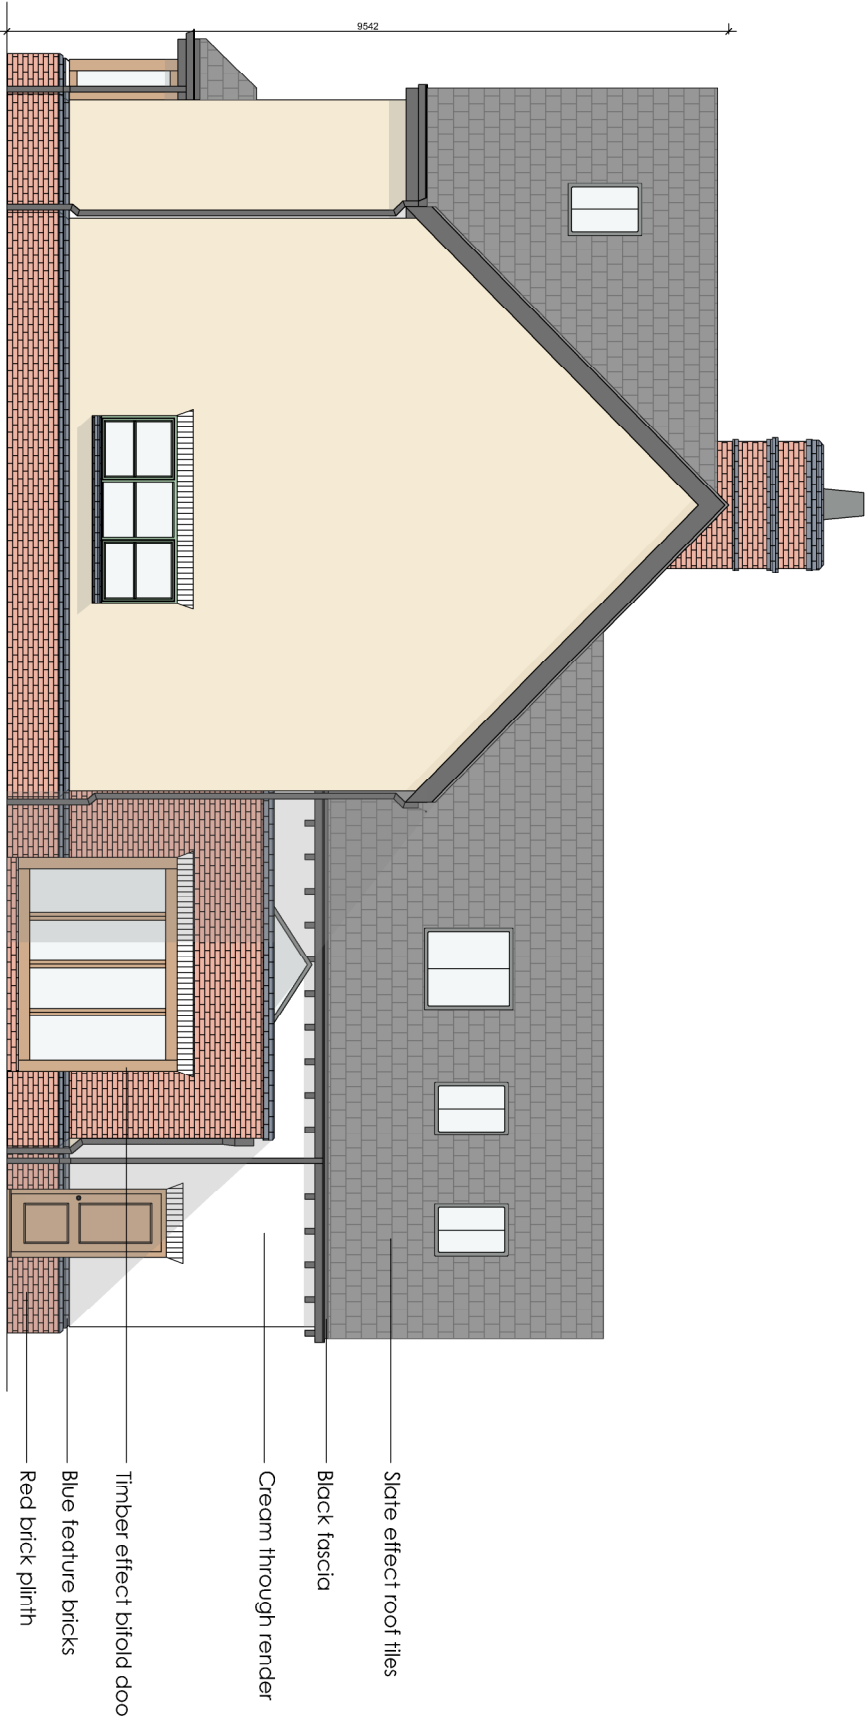
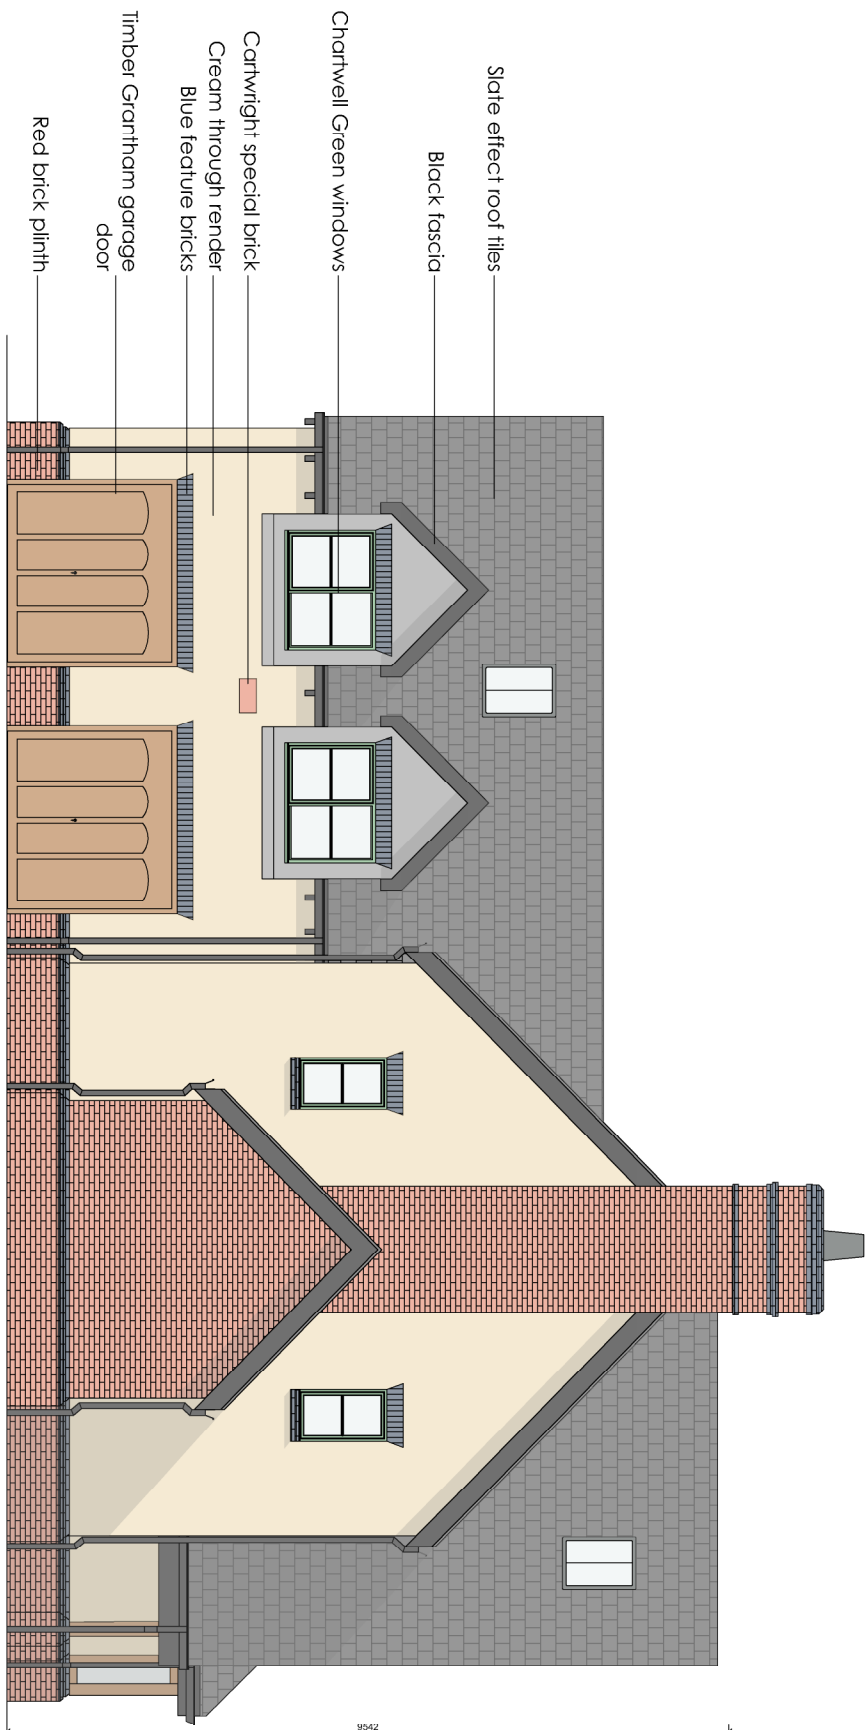
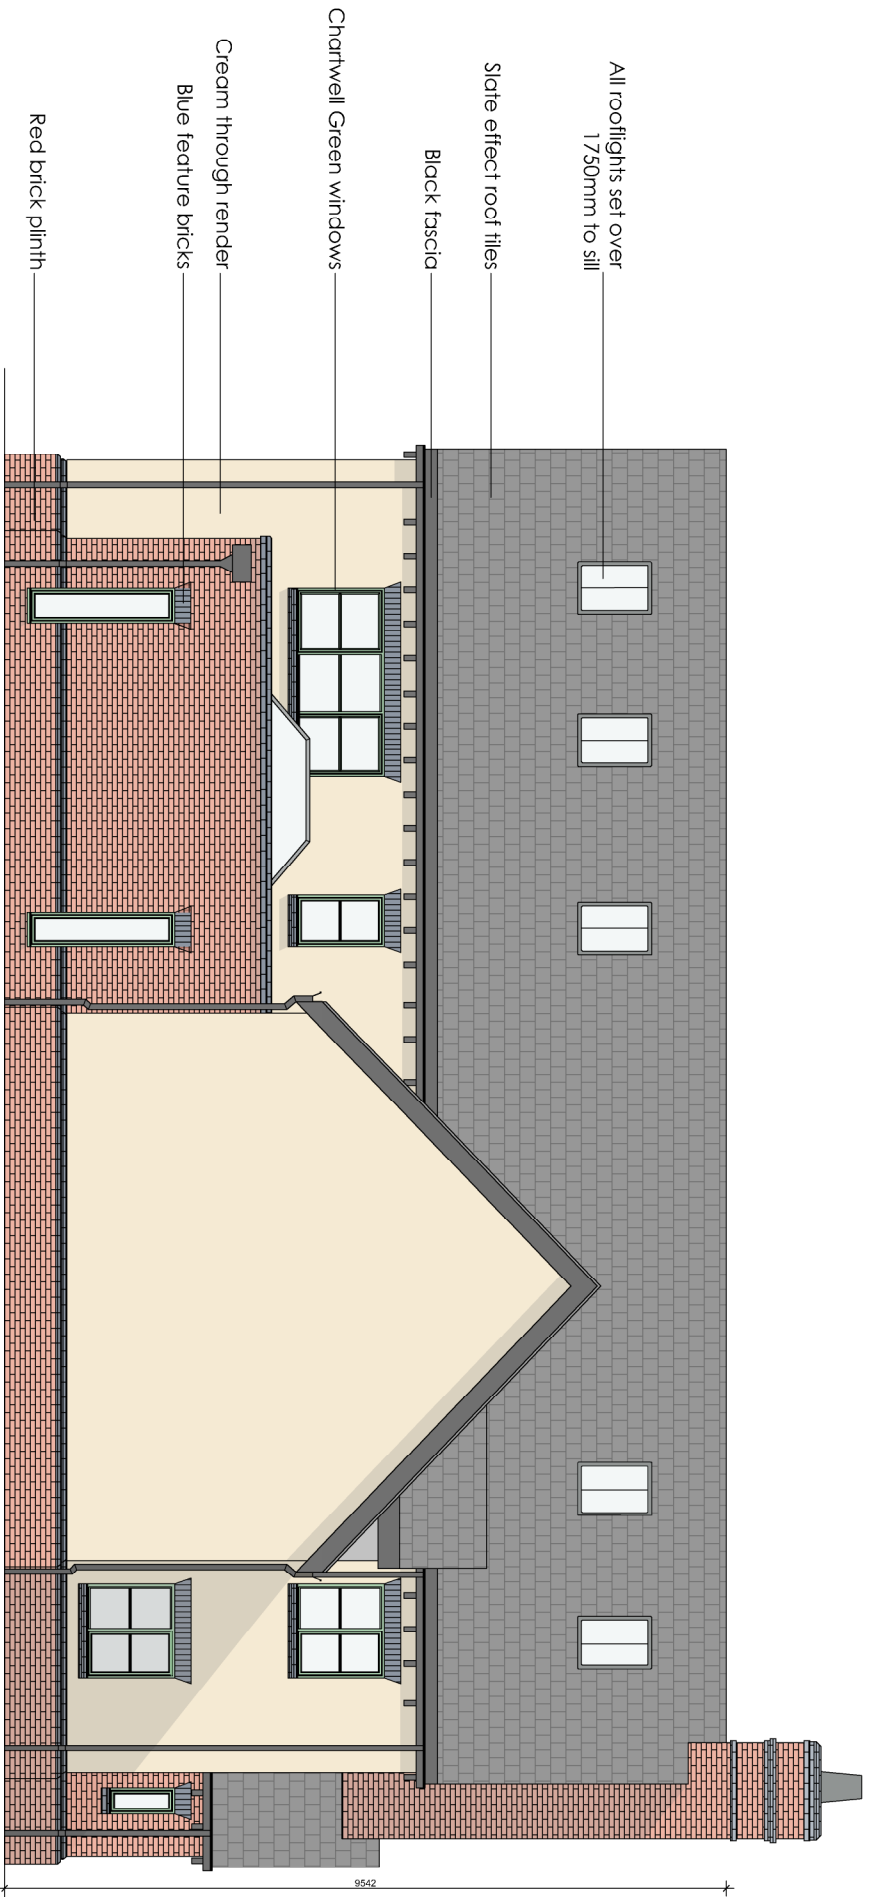
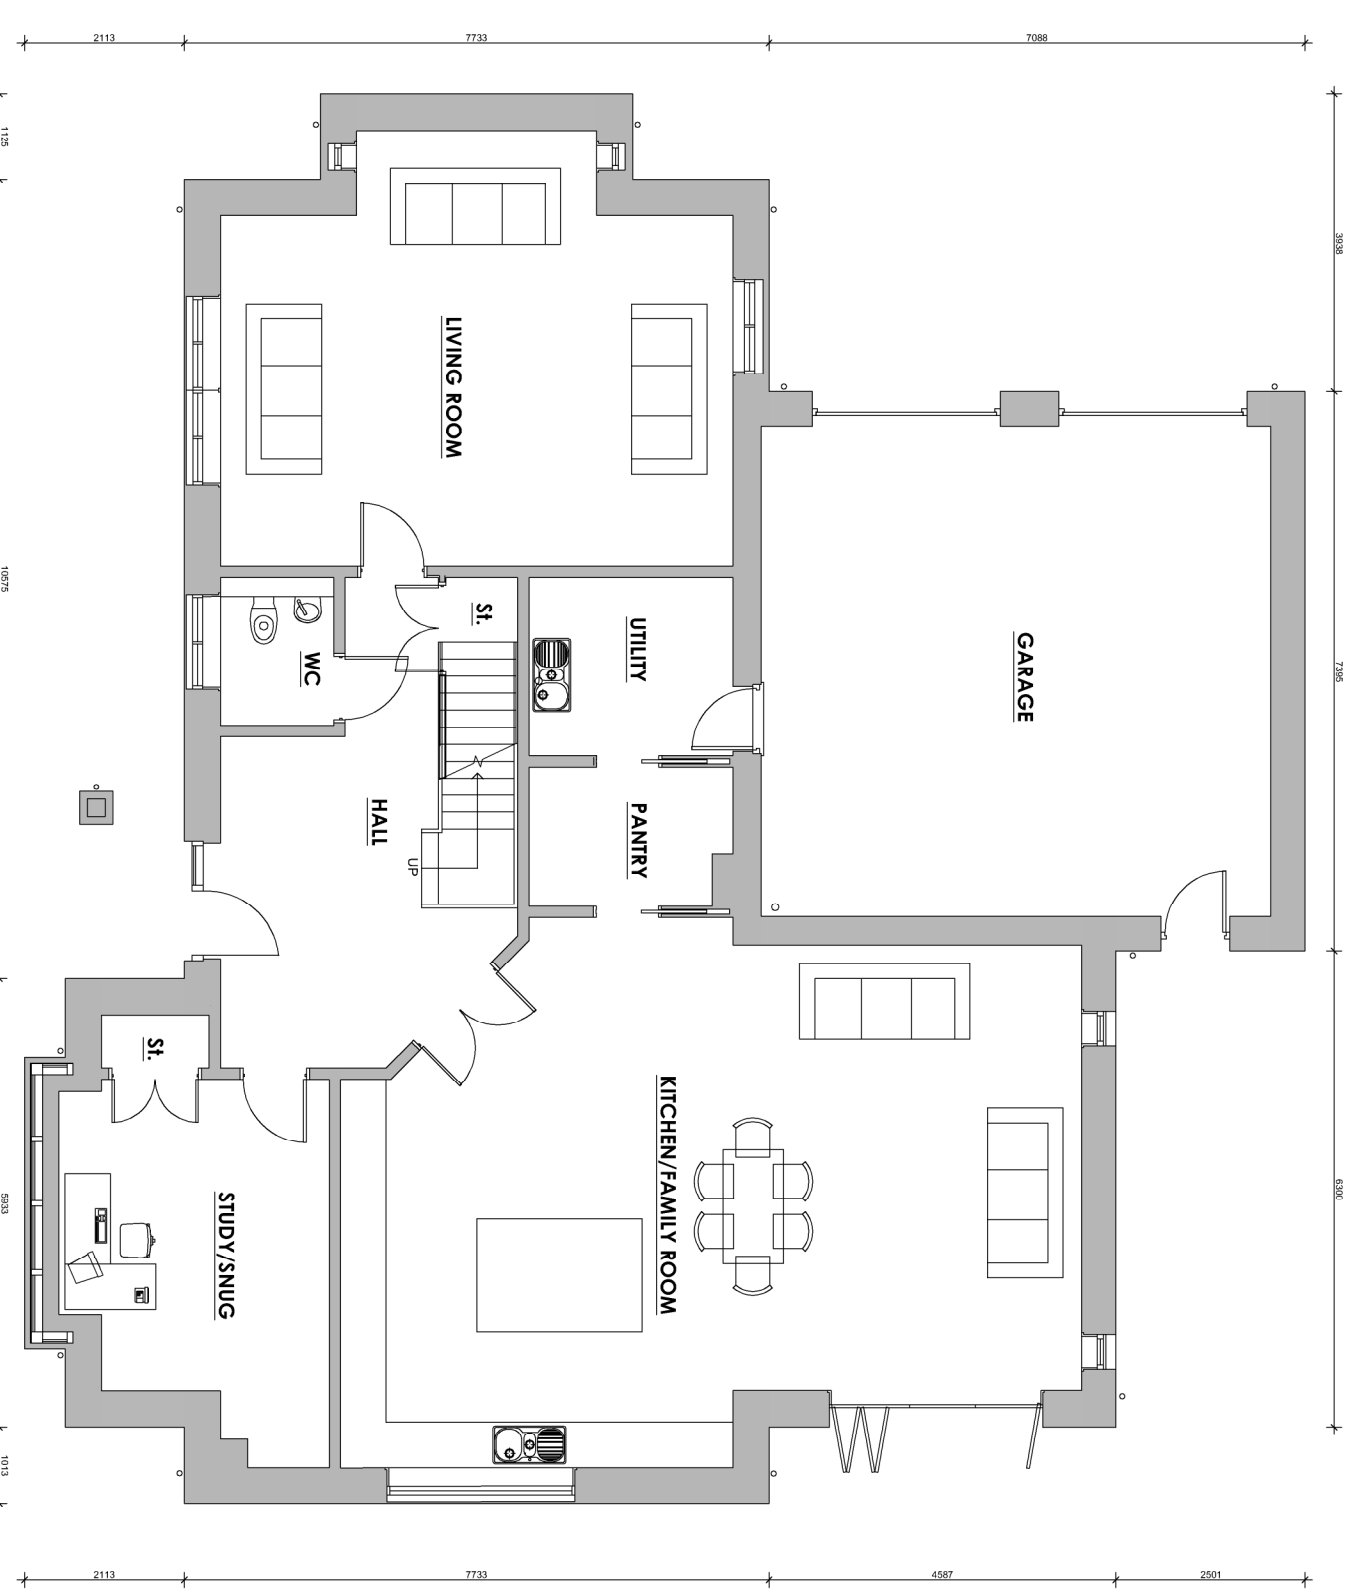
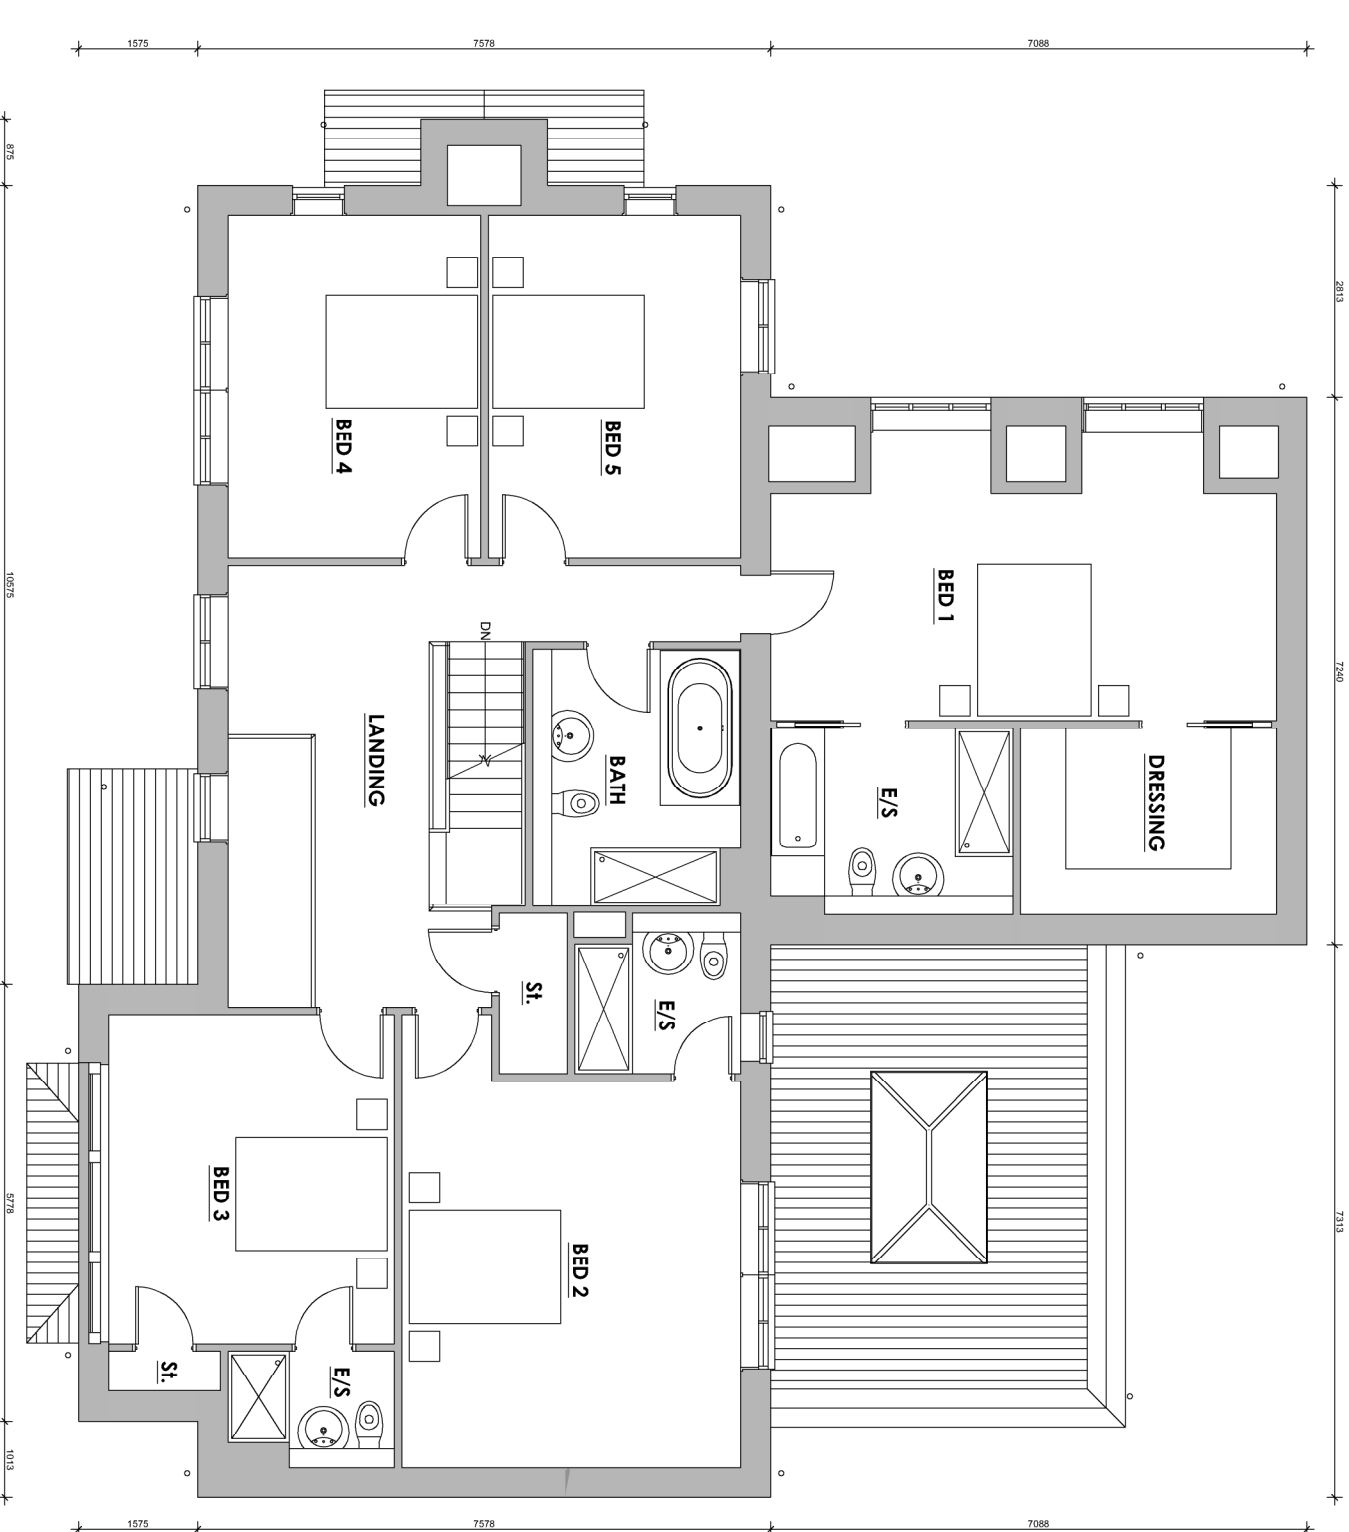


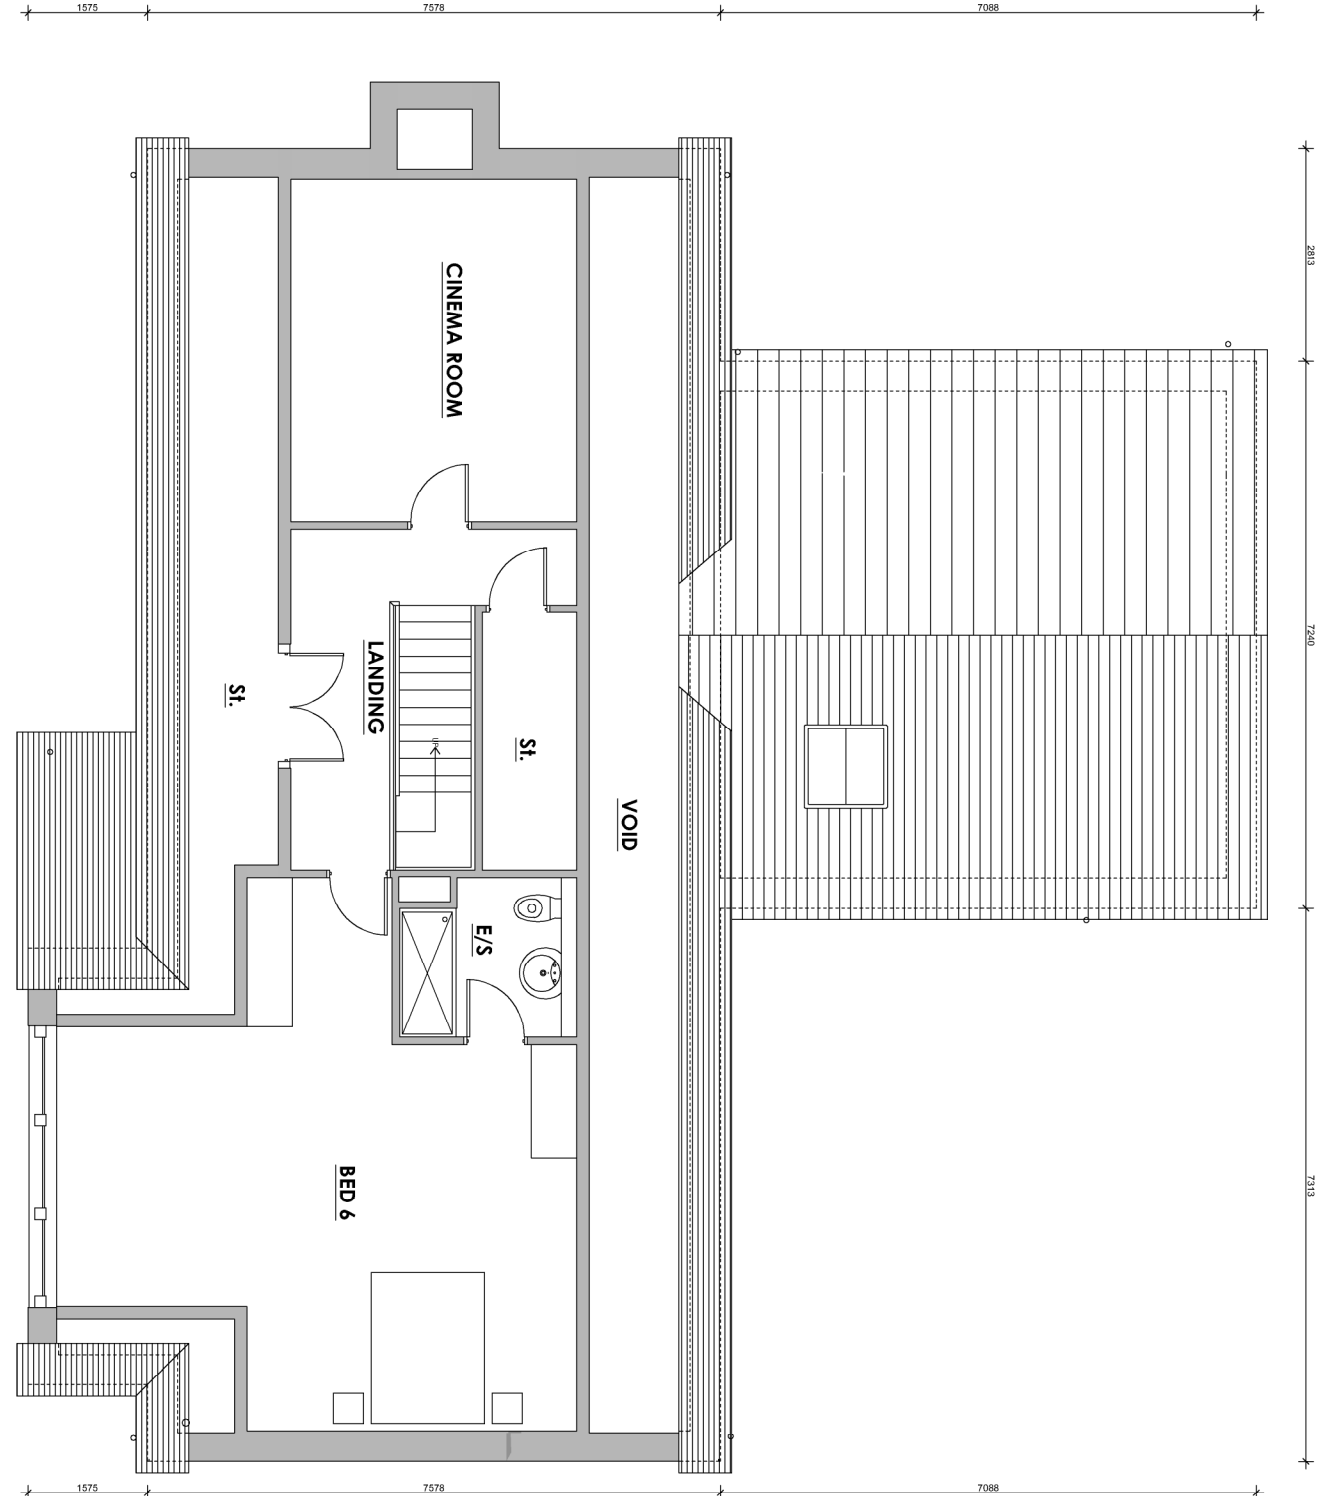

Plot 1

hayward
ARCHITECTS LTD

Client	Cartwright Homes			Drawn No.	61a
Project Title	Proposed development Main Street Norton Juxta			Drawn No.	61a
Drawing Title	Plot 1			Drawn No.	61a
Scale	1/100	Date	Sep 23	Drawn No.	61a
Author	CB	Drawn No.	21/132	Drawn No.	61a
REVISIONS			Planning		