



SURFACE

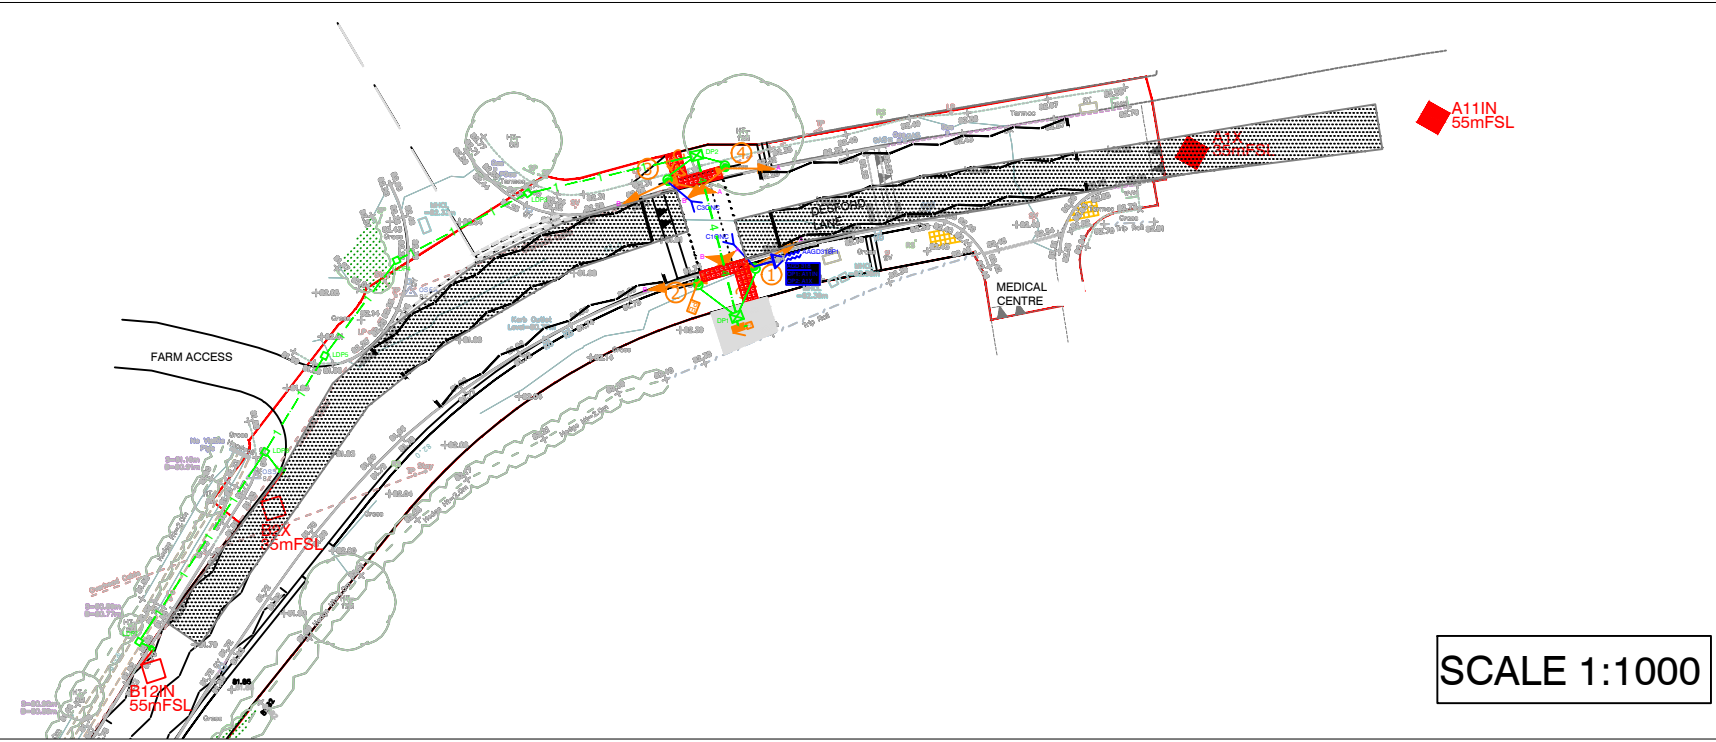

SCALE 1:1000

LINING

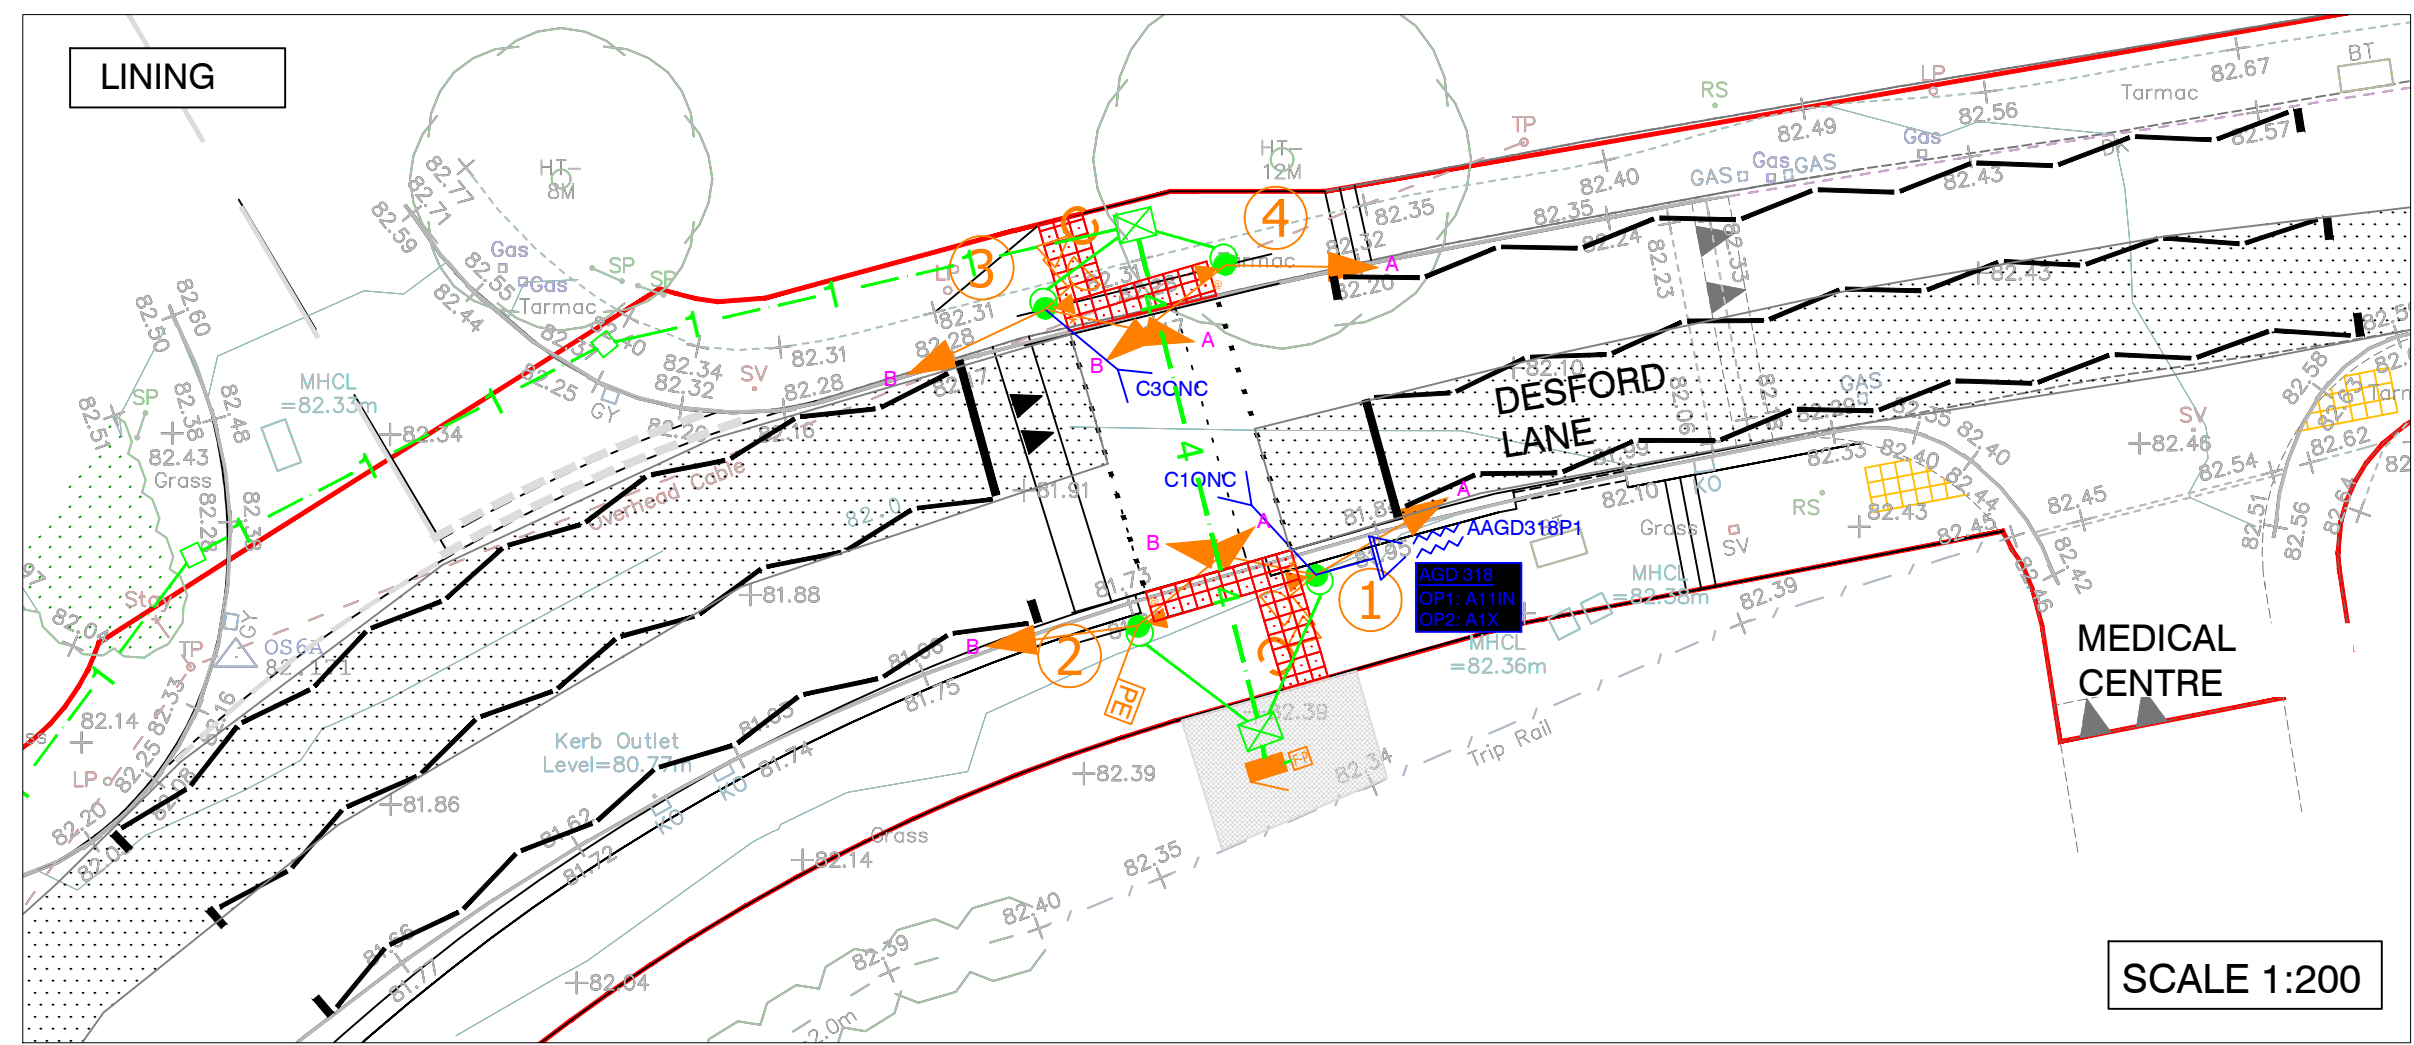

SCALE 1:200

MOVA LOOP / AGD DETECTION SCHEDULE

DET ID	DISTANCE FROM S.L.
A11IN	55m
A1X	35m
B13IN	55m
B3X	35m

NOTE:
• distances to MOVA loops / MOVA zones are measured from stopline to centre of loop
• All dimensions are approximate only

CABLE LF1	C	1 pair	LDP7	LOOP B12IN
CABLE LF2	C	1 pair	LDP6	LOOP B2X

SIGNING & LINING LEGEND.

---	WARNING LINES TO DIAGRAM 1004
---	WARNING LINES TO DIAGRAM 1005
---	200mm WIDE STOP LINE TO DIAGRAM 1001
---	PEDESTRIAN CROSSING STAINLESS STEEL NON-REFLECTIVE STUDS TO DIAGRAM 1055.1
---	100mm WIDE ZIG AND ZAG LINES TO DIAGRAM 1001.3
---	ROAD SURFACE OF MINIMUM 68 PSV ON EACH APPROACH (50m)

Rev	Description	Drawn	Chkd	Auth	Date

Project
DES福德 LN, RATBY
GR: 451010 , 305712

Project No.
TP2560083

Drawing Title
LINING, LOOP AND DUCTING DETAIL

Status Code	Drawing Suitability	Revision
S0	WORK IN PROGRESS	P01.01
Scale (@A3)	Drawn RDG	Date 07-25
AS SHOWN	Chkd	Date
	Auth	Date

Project Originator Volume Location Type Role Number
TP2560083/TS02



www.viaem.co.uk Tel 0115 804 2100
Bilthorpe Depot, Bilthorpe Business Park,
Bilthorpe, Nottinghamshire, NG22 8ST

© Via East Midlands Limited, Registered in England no.09903246