
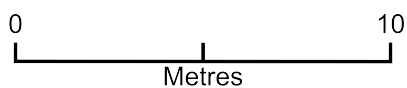


the granary

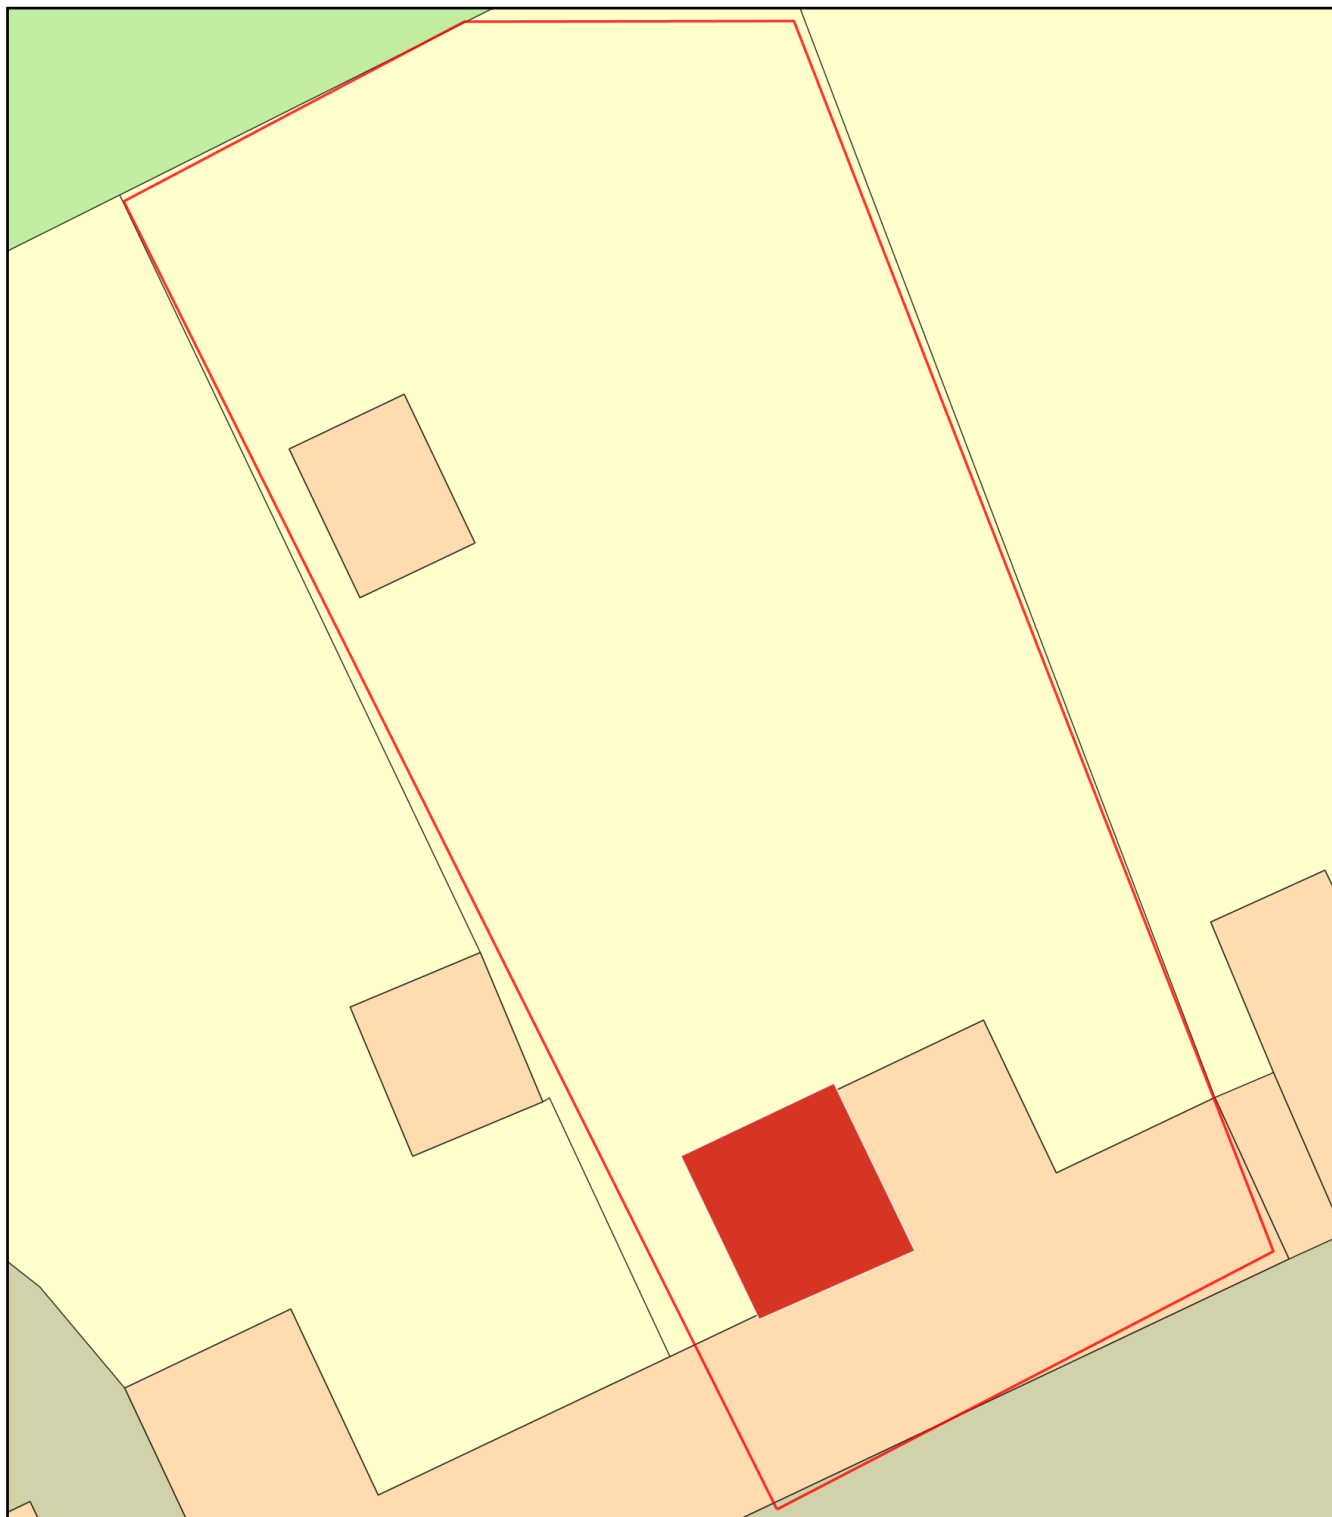

Plan Produced for: chris ellwood

Date Produced: 25 Jun 2023

Plan Reference Number: TQRQM23176151923176

Scale: 1:200 @ A4