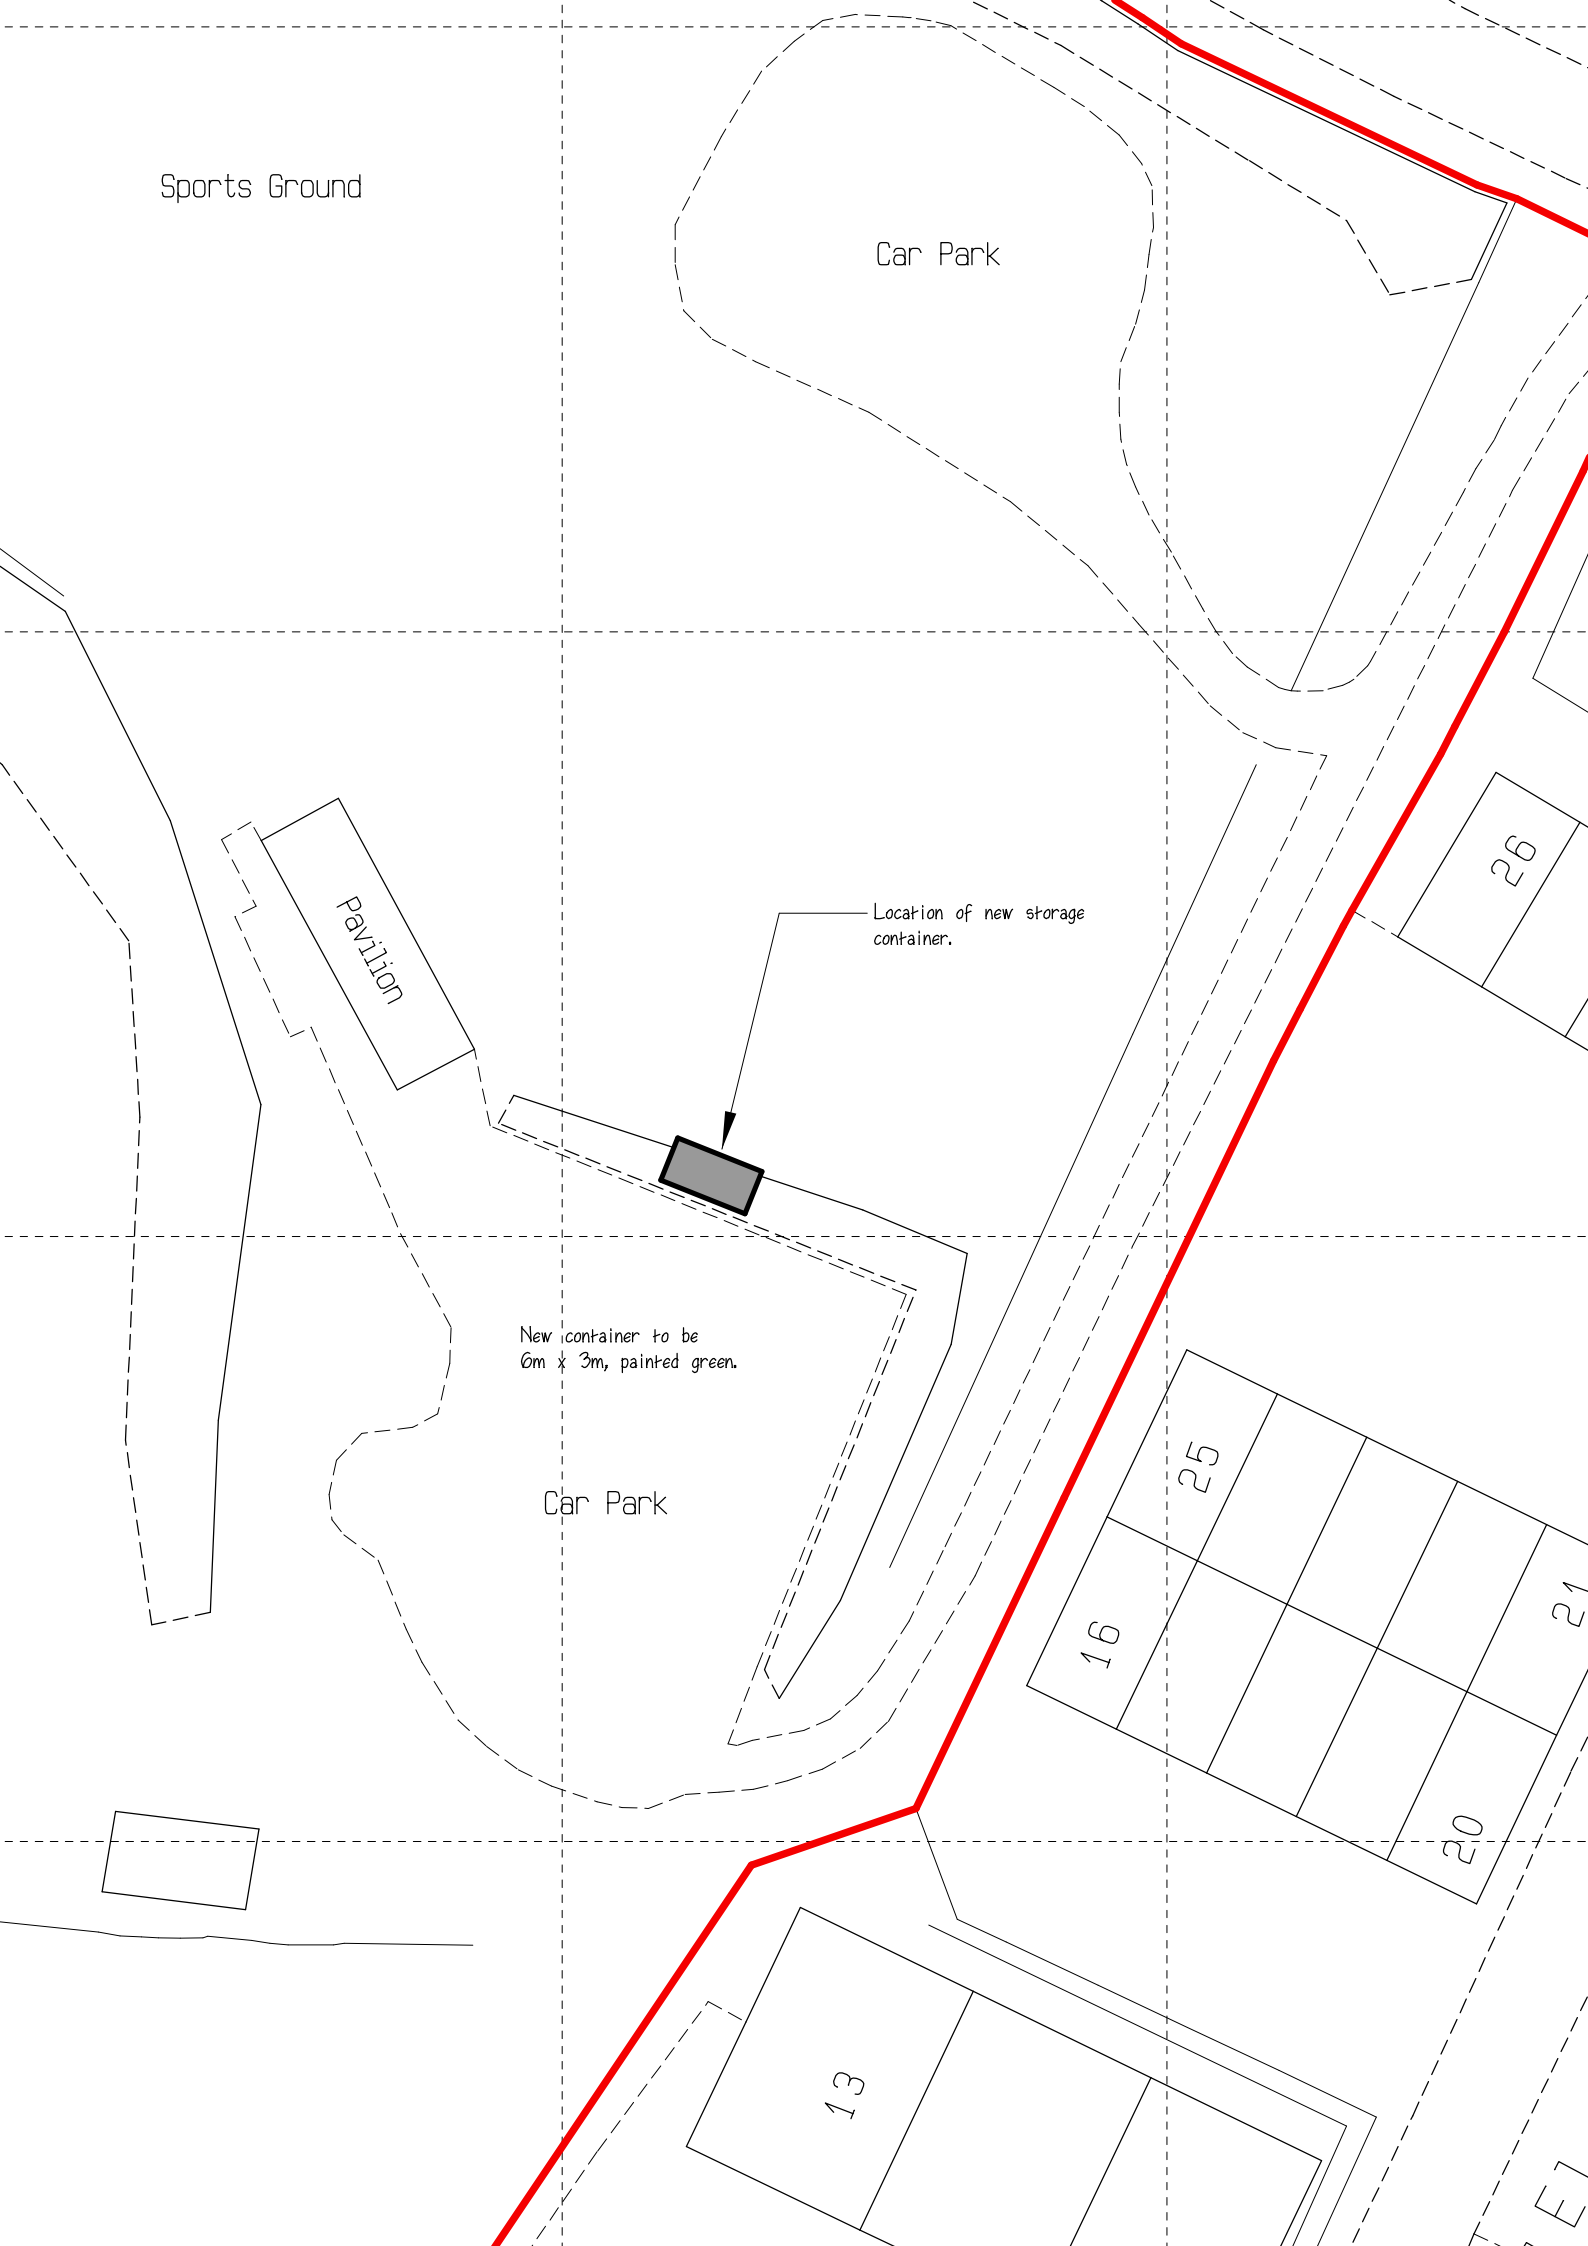
Sports Ground
Car Park
Pavilion
Location of new storage container.
New container to be 6m x 3m, painted green.
Car Park
26
25
16
21
20
13