HINCKLEY AND BOSWORTH
BOROUGH COUNCIL

EMBANKMENT

EMBANKMENT

PLANNING APPLICATION BOUNDARY SOUTH OF A5(T)

0,7

720.000

0,8

NORTH WARWICKSHIRE
BOROUGH COUNCIL

LEGEND:

- CARRIAGEWAY AREA
- PEDESTRIAN / CYCLE ROUTE OR AREAS
- TACTILE PAVING AT CROSSINGS
- LANDSCAPING AREA
- NEW HEDGEROW
- NEW EMBANKMENT
- REMOVED HEDGEROW
- PROPOSED ROAD LAYOUT
- EXISTING ROAD & TERRAIN LAYOUT
- ROAD MARKINGS
- DRAINAGE INLET WITH LEVEL
- ADMINISTRATIVE BOUNDARY
- PLANNING APPLICATION BOUNDARY
- PROPOSED LEVEL

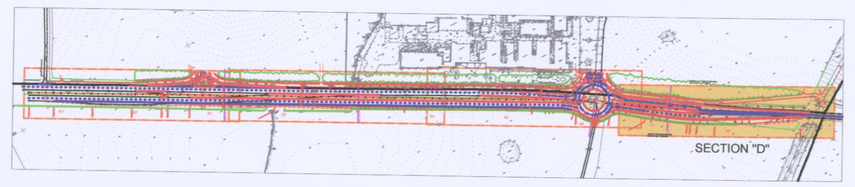

THIS DRAWING IS BASED ON GEODETICAL SURVEY OBTAINED IN NOVEMBER 2010

ADVANCE TRANSPORTATION CONSULTING
Traffic and Transportation Planning, Infrastructure Design and Planning
Sandy Farm Business Centre
The Sands, Farnham, Surrey, GU10 1PX
Tel: (+44) 01252 782237

Client: MIRA

Action:

MIRA Technology Park Atherstone
A5 (T) MIRA Access Junction Works

Scale: 1:500	Drawing: PROPOSED HIGHWAYS AND ACCESS LAYOUT - SECTION "D"
Date: 21/06/2011	
Drawn by: PT	Checked by: JK / Approved by: JH
Stage of documentation: PLANNING APPLIC.	Drawing No.: 10 / 014 - A / 2D