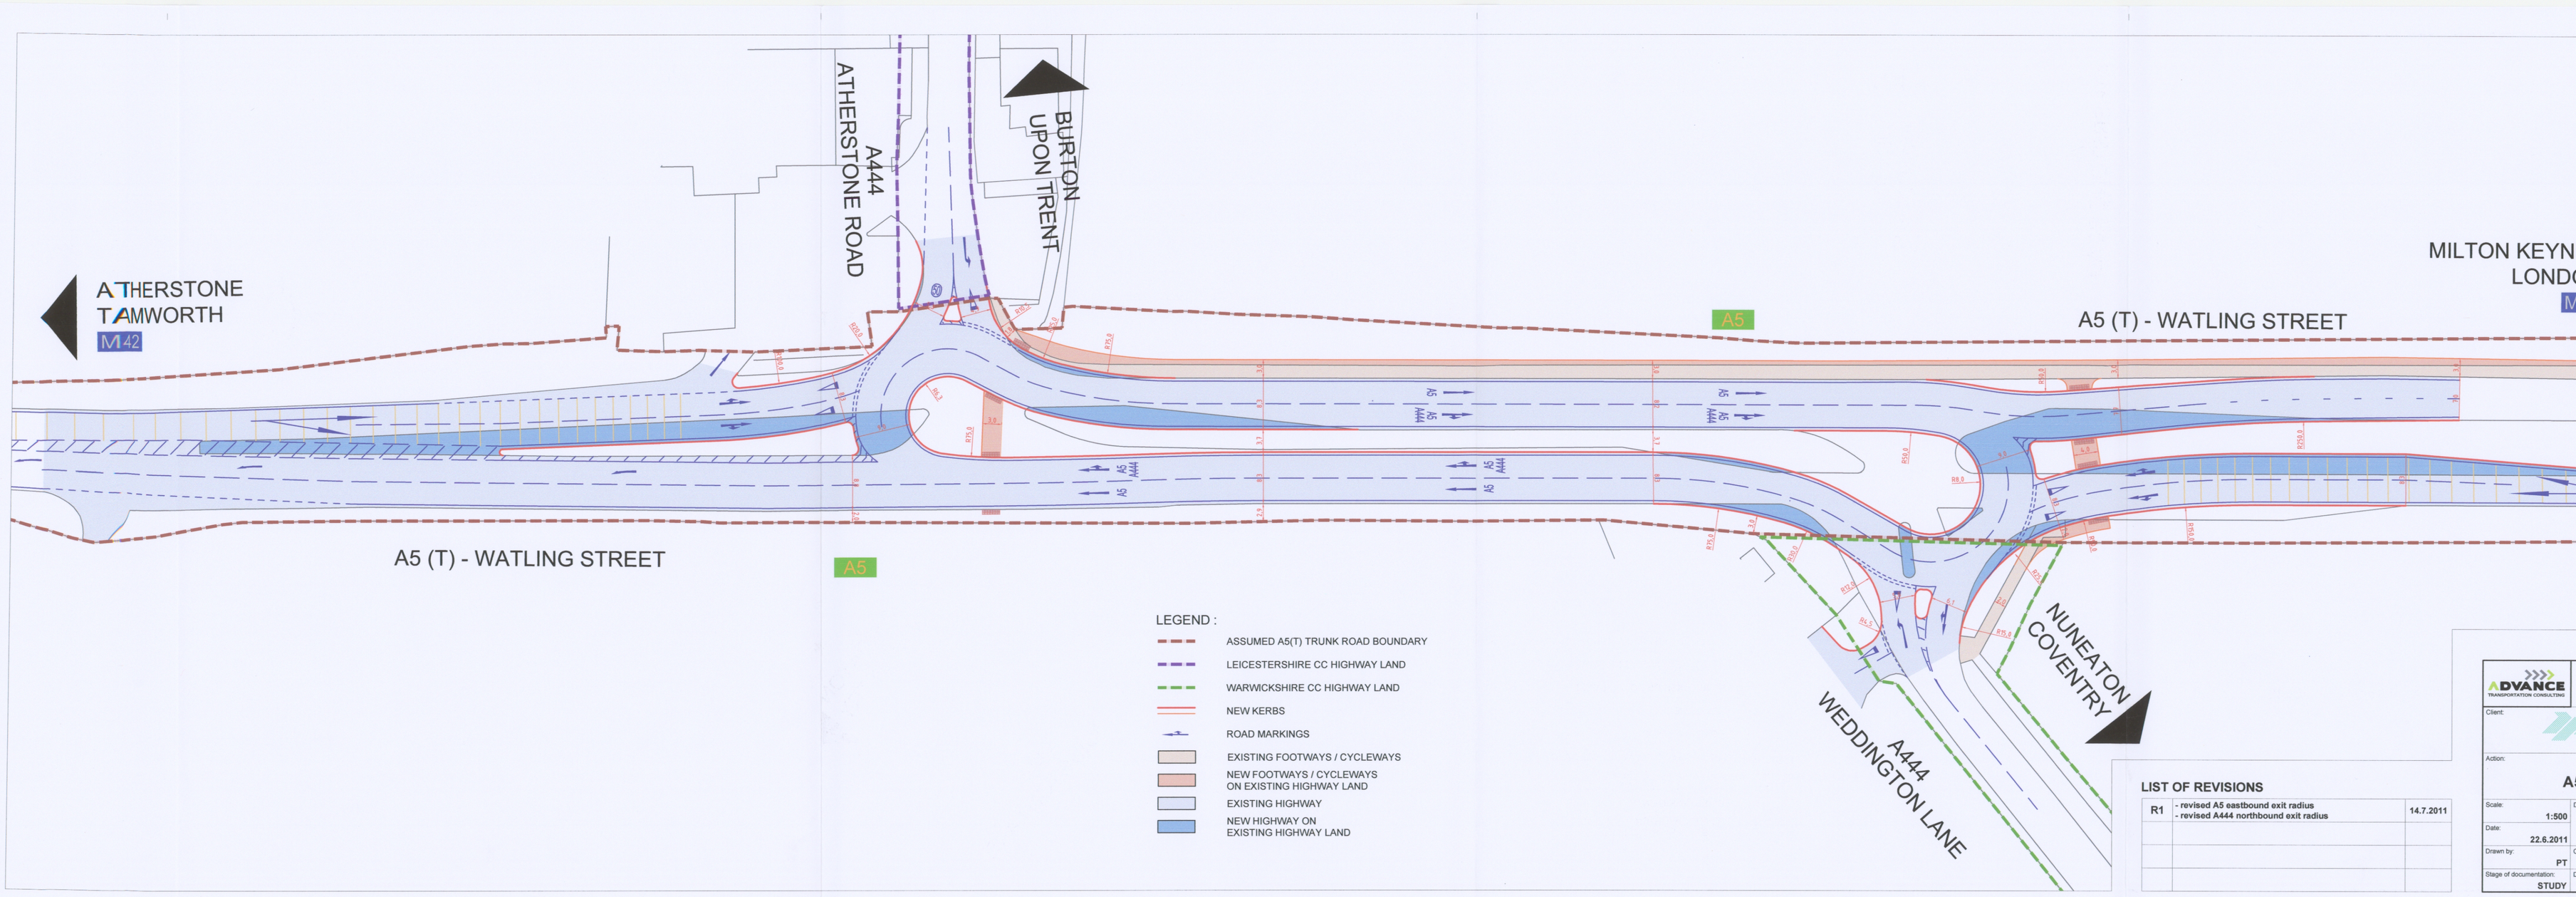

LIST OF REVISIONS

R1	- revised A5 eastbound exit radius - revised A444 northbound exit radius	14.7.2011

ADVANCE
TRANSPORTATION CONSULTING

Client:

Action:

A5

Scale: 1:500

Date: 22.6.2011

Drawn by: PT

Stage of documentation: STUDY