DEVELOPMENT SERVICES
02 JUL 2008
RECEIVED

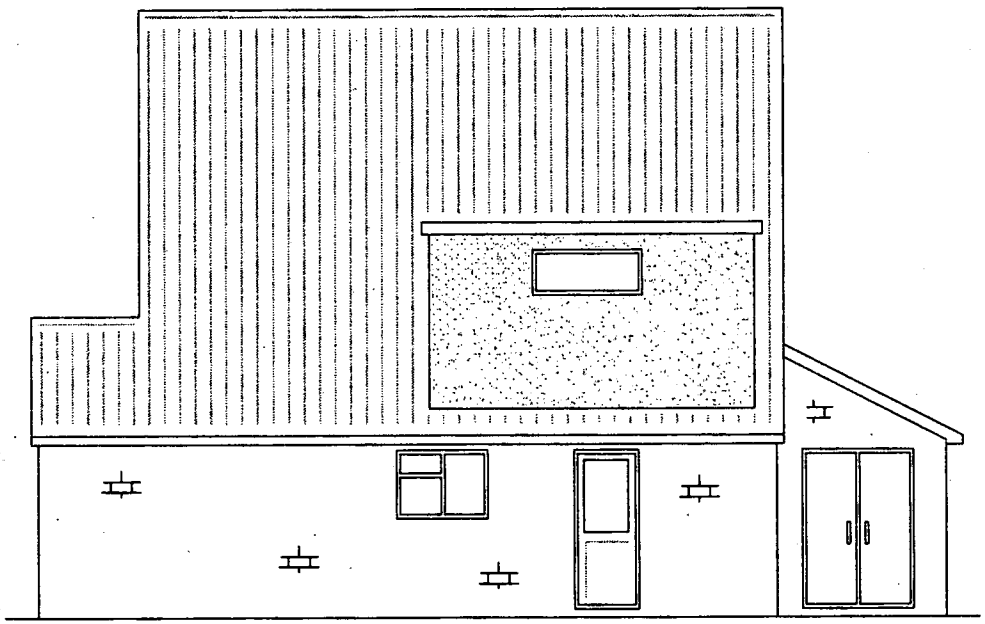

EXISTING SIDE ELEVATION

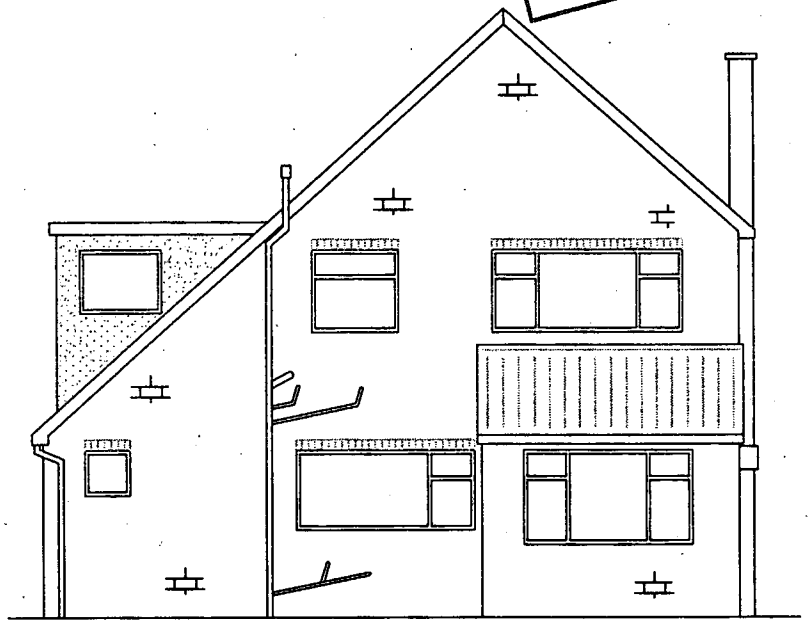

EXISTING REAR ELEVATION

AGBDESIGN
CONSULTANTS LTD

TITLE
PROPOSED EXTENSION & ALTERATIONS.
EXISTING ELEVATIONS

SITE ADDRESS	23 HIGHFIELD ROAD, GROBY, LEICS	FOR: MR & MRS CHICK
DRAWN BY	MR A. BROWN	DRG. No. 001/1B.
TEL:- 01509 569520	SCALE 1:100	DATE MAY 2008