
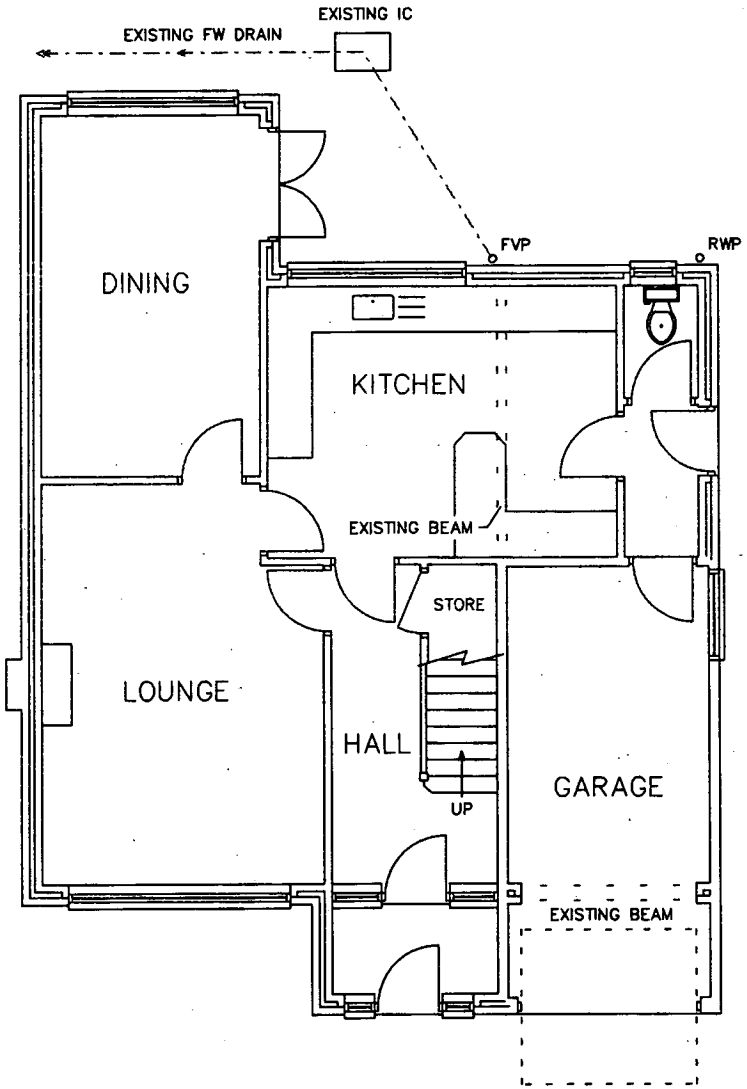


EXISTING GROUND FLOOR PLAN

DEVELOPMENT SERVICES
02 JUL 2008
RECEIVED

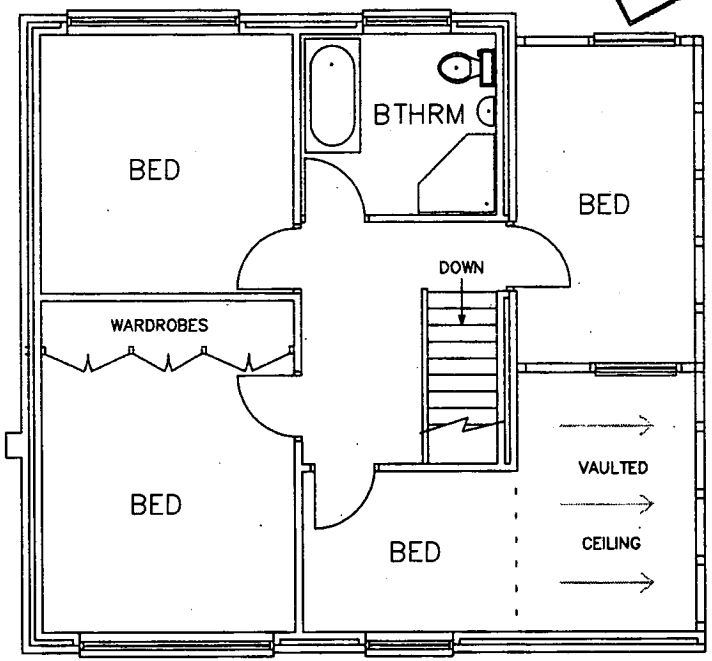

EXISTING FIRST FLOOR PLAN

AGBDESIGN CONSULTANTS LTD

TITLE
PROPOSED EXTENSION & ALTERATIONS.
EXISTING GROUND & FIRST FLOOR PLANS

SITE ADDRESS	23 HIGHFIELD ROAD, GROBY, LEICS		FOR: MR & MRS CHICK
DRAWN BY	MR A. BROWN		DRG. No. 001/2.
TEL:-	01509 569520	SCALE 1:100	DATE MAY 2008