


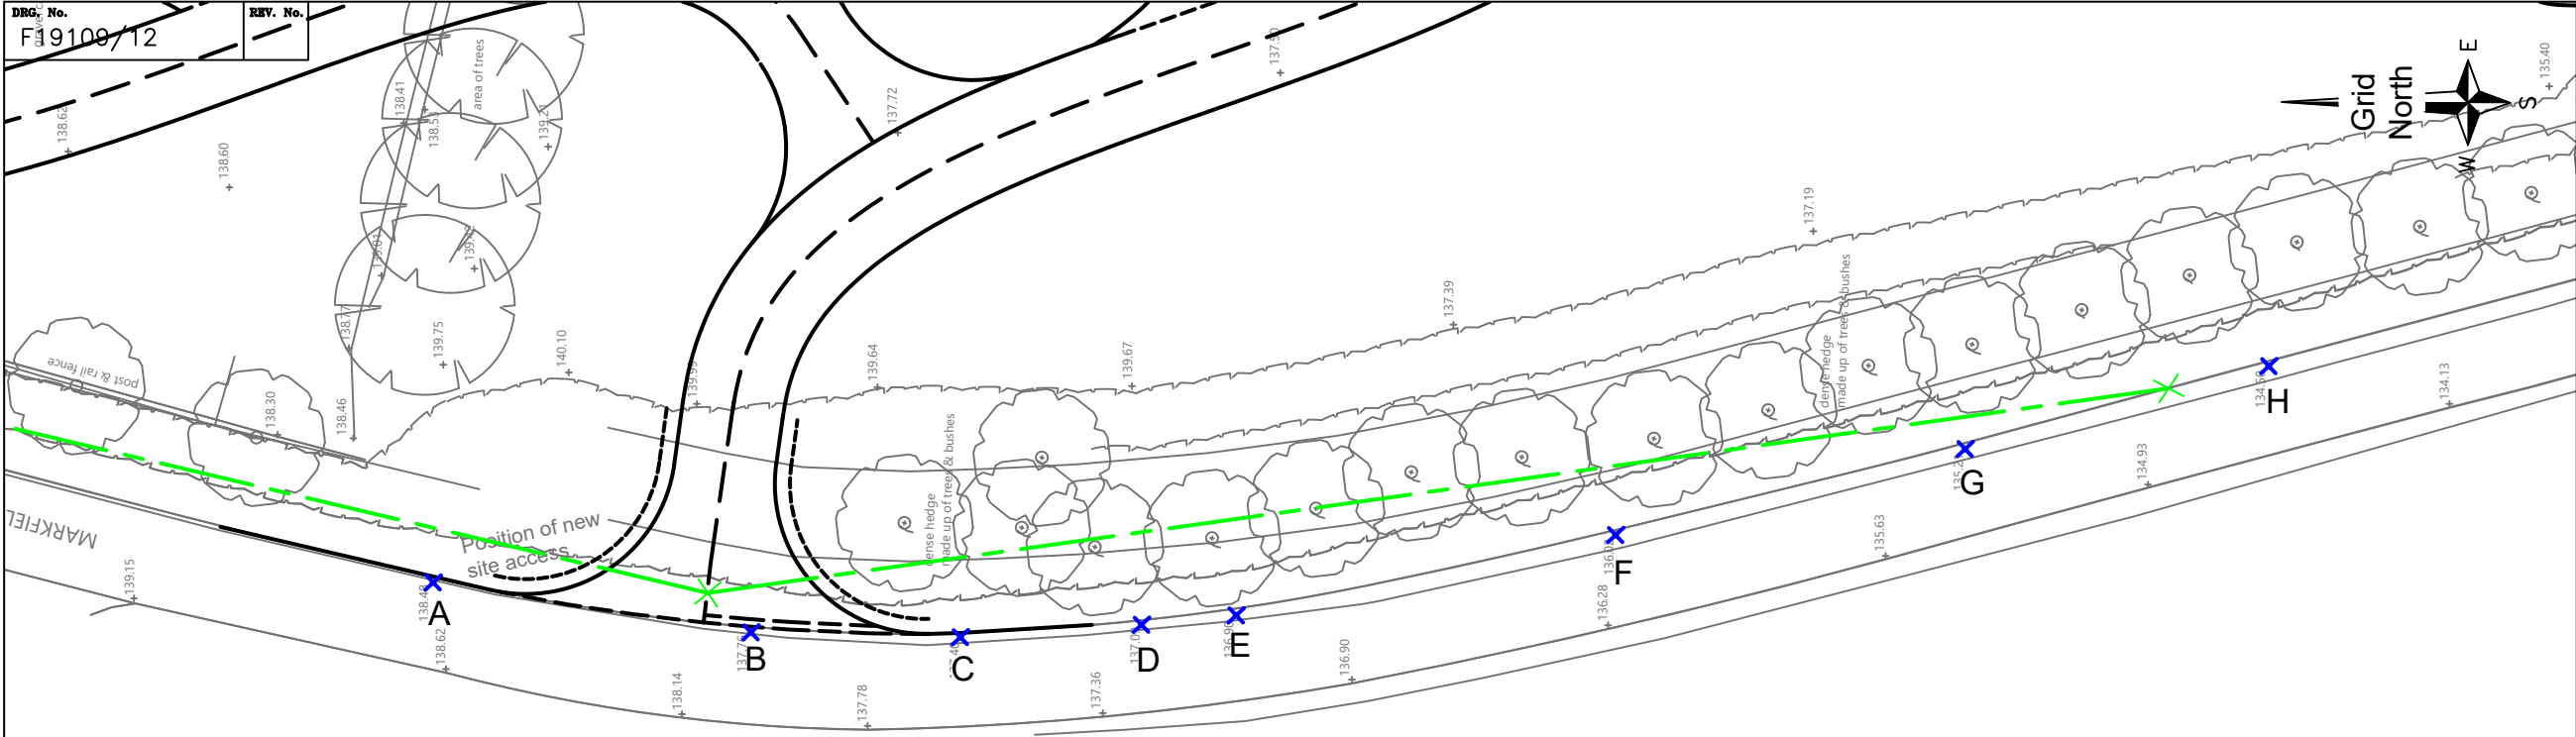


COPYRIGHT IN THIS DRAWING IS THE PROPERTY OF BANCROFT CONSULTING LTD. IT MUST NOT BE REPRODUCED NOR AMENDED NOR USED FOR THE EXECUTION OF ANY WORKS WHETHER IN CONNECTION WITH THE PROPOSED WORKS FOR WHICH IT IS PREPARED OR OTHERWISE WITHOUT THE EXPRESS CONSENT OF BANCROFT CONSULTING LTD.

- NOTES:
- EXISTING LEVELS (FROM PROPOSED SITE ACCESS ALONG MARKFIELD LANE)
- POINT A = 138.48M
 - POINT B = 137.76M
 - POINT C = 137.40M
 - POINT D = 137.09M
 - POINT E = 136.90M
 - POINT F = 136.02M
 - POINT G = 135.21M
 - POINT H = 134.50M

Topographical survey overlaid on latest site masterplan as best as possible.

GROUND LEVEL (M)
(1:100@A3)

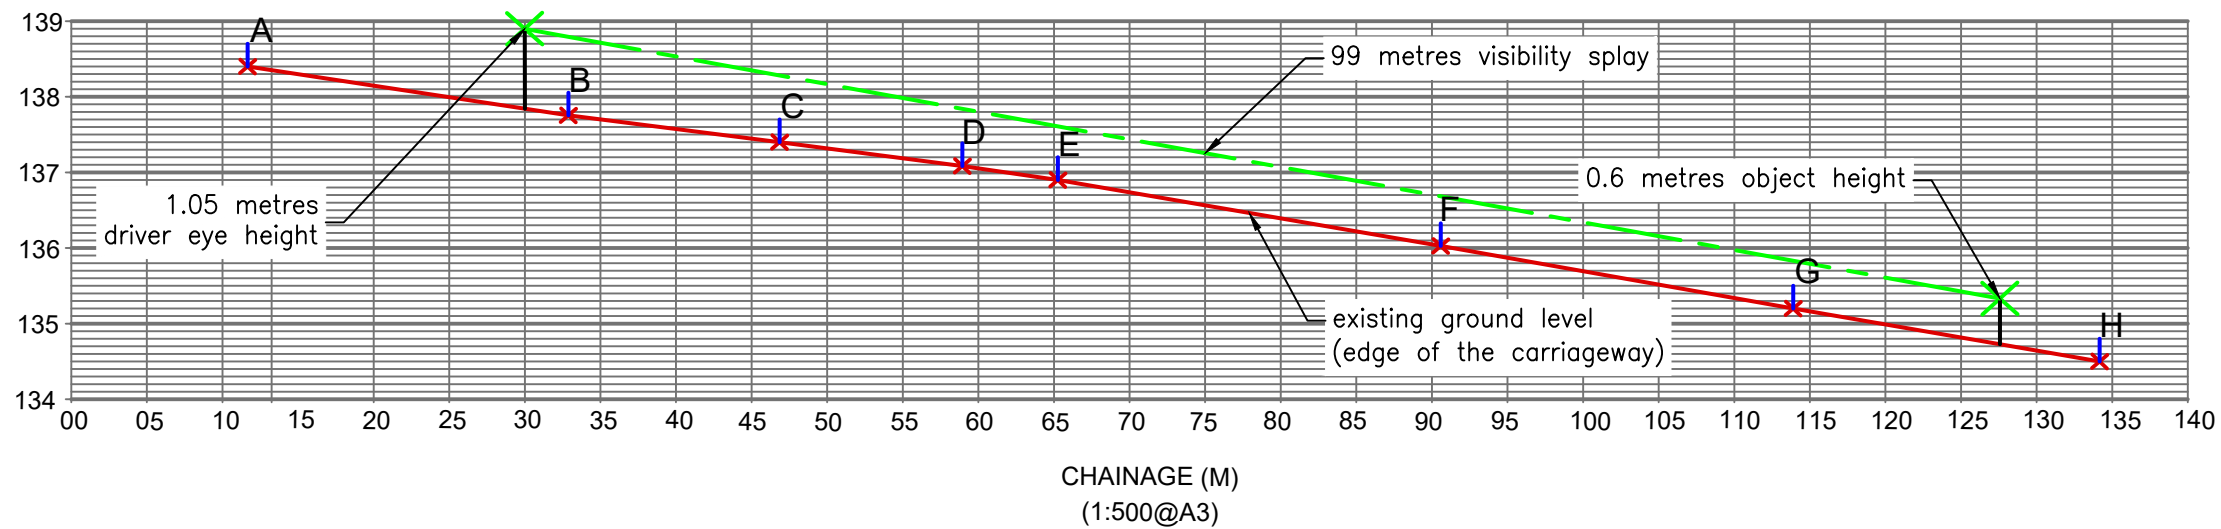

REV.	DATE	DESCRIPTION	BY	CHECK'D
------	------	-------------	----	---------

CLIENT

SPARSIS LEISURE LTD
(T/A FOREST HILL GOLF CLUB)

CONTRACT

FOREST HILL GOLF CLUB,
BOTCHESTON

TITLE

VERTICAL VISIBILITY ASSESSMENT



Bancroft Consulting Ltd
Jarodale House
7 Gregory Boulevard
Nottingham
NG7 6LB

t 0115 9602919
f 0115 9648201
e office@bancroftconsulting.co.uk

DRAWN BY	
NAME (PRINT)	DATE
MB	06.05.22
CHECKED BY	
NAME (PRINT)	DATE
RT	06.05.22
SCALE 1:500@A3	STATUS PRELIMINARY
DRG. NO. F19109/12	REV