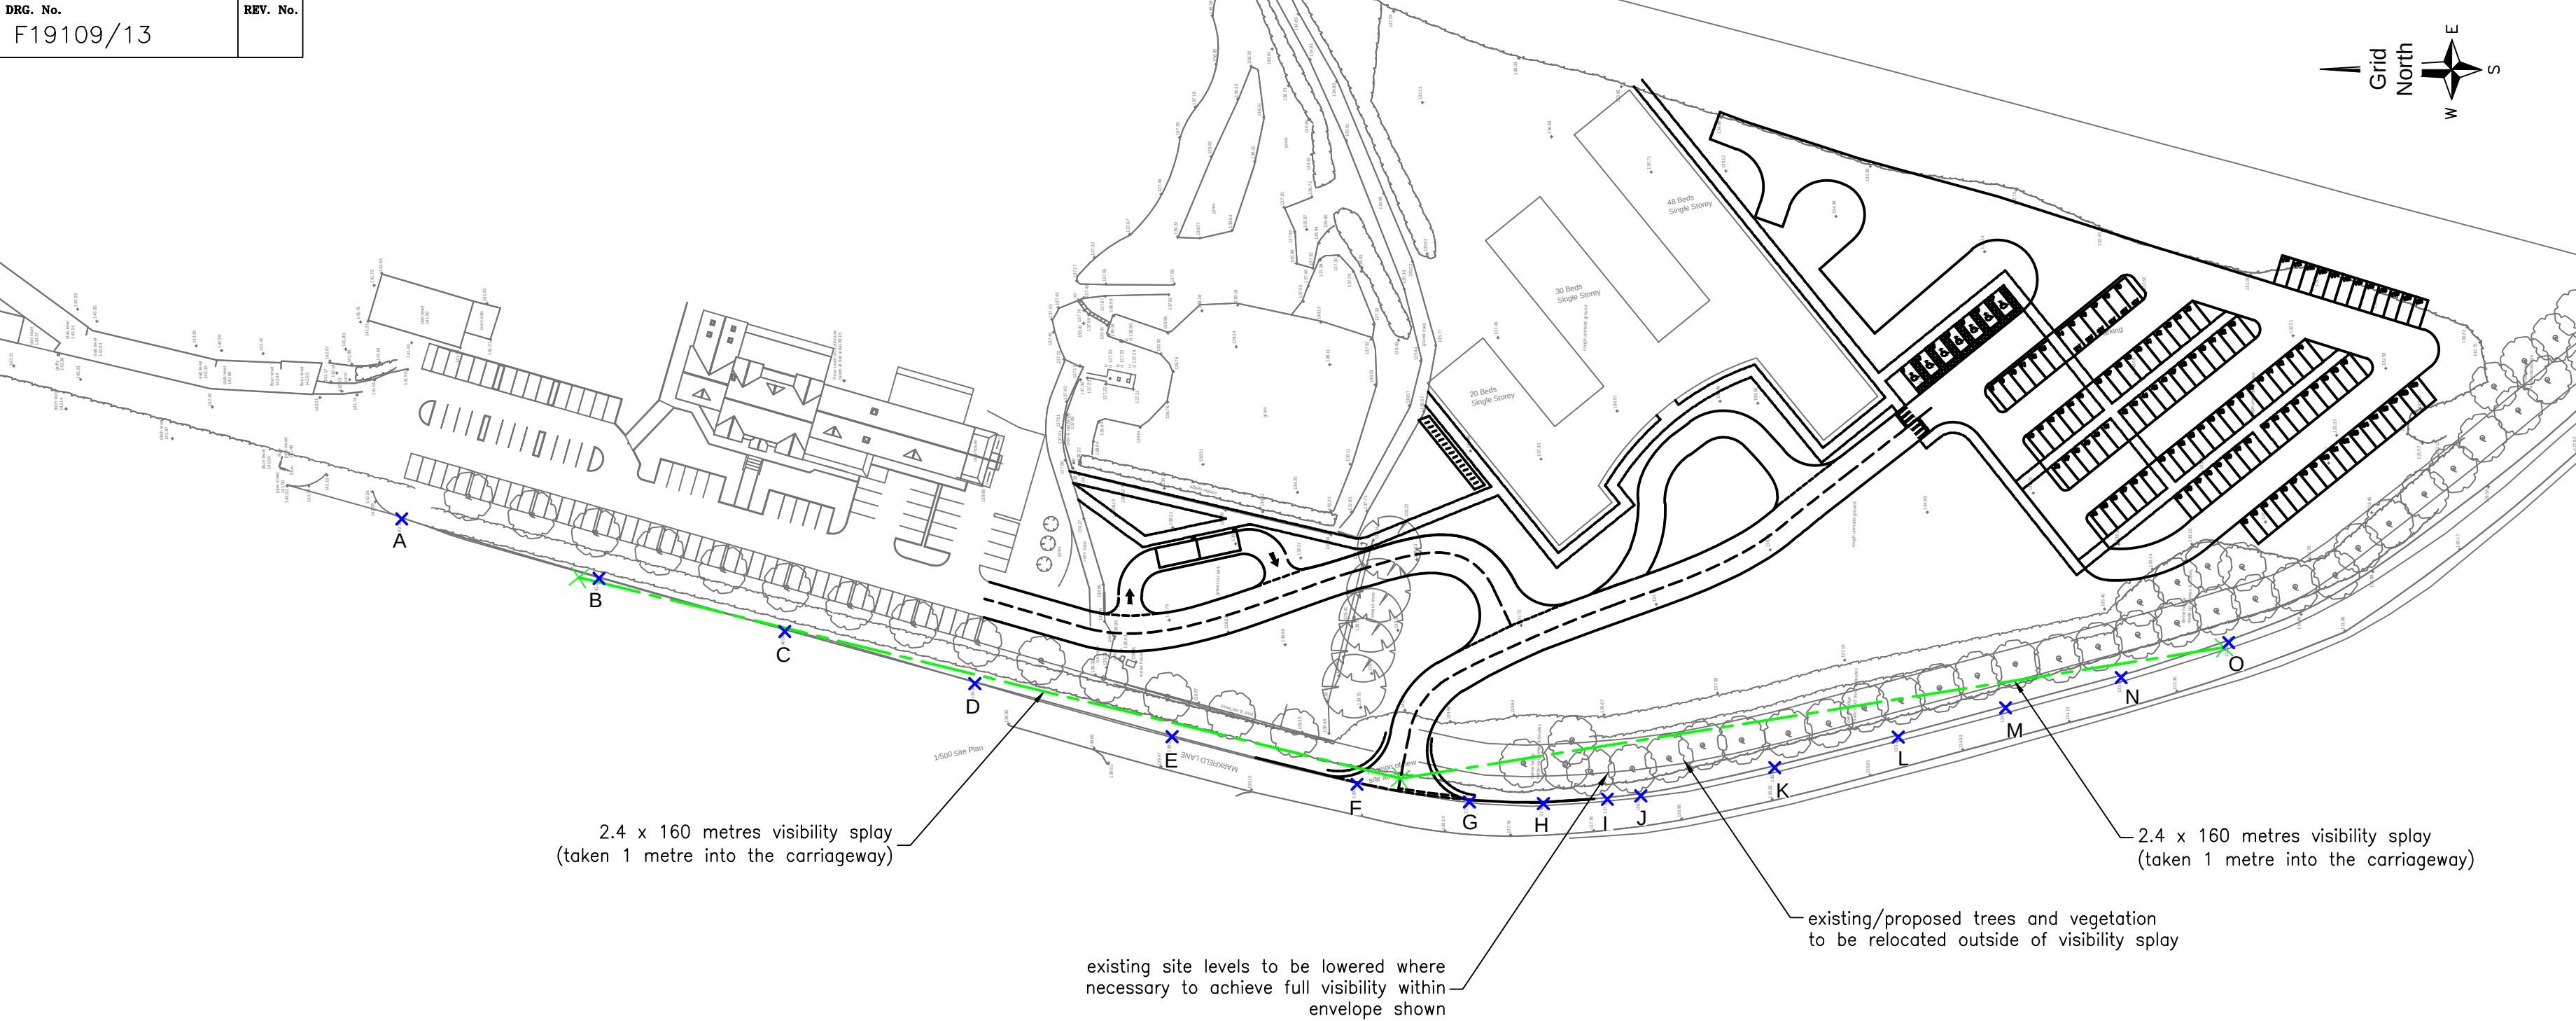


COPYRIGHT IN THIS DRAWING IS THE PROPERTY OF BANCROFT CONSULTING LTD. IT MUST NOT BE REPRODUCED NOR AMENDED NOR USED FOR THE EXECUTION OF ANY WORKS WHETHER IN CONNECTION WITH THE PROPOSED WORKS FOR WHICH IT IS PREPARED OR OTHERWISE WITHOUT THE EXPRESS CONSENT OF BANCROFT CONSULTING LTD.

- NOTES:**
- Existing levels along Markfield Lane
- POINT A = 142.18M
 - POINT B = 141.23M
 - POINT C = 140.54M
 - POINT D = 139.93M
 - POINT E = 139.20M
 - POINT F = 138.48M
 - POINT G = 137.76M
 - POINT H = 137.40M
 - POINT I = 137.09M
 - POINT J = 136.90M
 - POINT K = 136.02M
 - POINT L = 135.21M
 - POINT M = 134.50M
 - POINT N = 133.66M
 - POINT O = 132.81M

Topographical survey overlaid onto latest site masterplan as best as possible

Drawing based on access design in Drawing Number F19109/06 Rev C

REV.	DATE	DESCRIPTION	DWN	CHK'D
CLIENT				
SPARSIS LEISURE LTD (T/A FOREST HILL GOLF CLUB)				
CONTRACT				
LAND TO THE WEST OF A16, SIBSEY				
TITLE				
PROPOSED ACCESS LAYOUT WITH ALTERNATIVE VISIBILITY ASSESSMENT				



Bancroft Consulting Ltd
Jarodale House
7 Gregory Boulevard
Nottingham
NG7 6LB

t 0115 9602919
f 0115 9648201
e office@bancroftconsulting.co.uk

DRAWN BY	
NAME (PRINT)	DATE
MB	02.11.22
CHECKED BY	
NAME (PRINT)	DATE
CJB	02.11.22
SCALE 1:1000@A2	STATUS PRELIMINARY
DRG. NO.	REV
F19109/13	

