OS Sitemap™

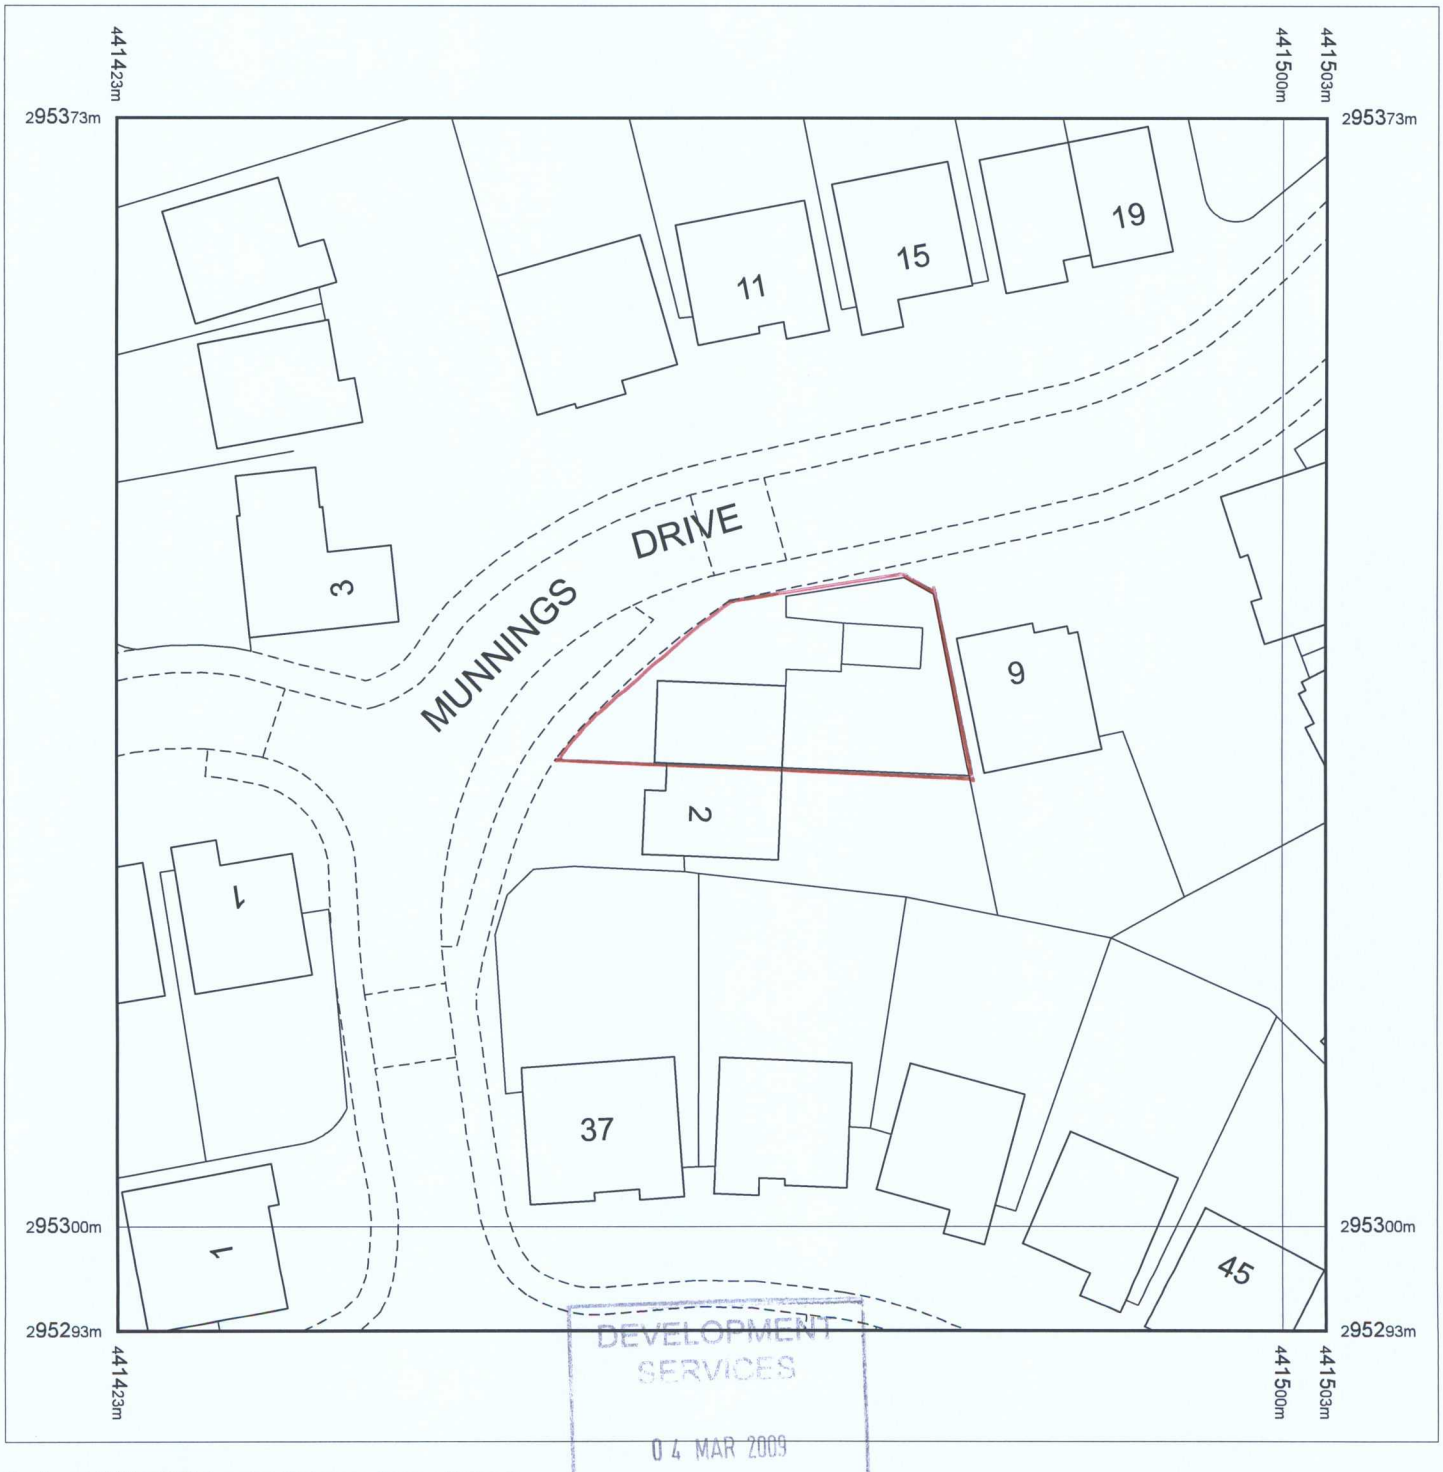

DEVELOPMENT SERVICES
04 MAR 2009
RECEIVED

Produced 25.06.2008 from the Ordnance Survey National Geographic Database and incorporating surveyed revision available at this date. © Crown Copyright 2008.

Reproduction in whole or part is prohibited without the prior permission of Ordnance Survey.

Ordnance Survey and the OS Symbol are registered trademarks and OS Sitemap is a trademark of Ordnance Survey, the national mapping agency of Great Britain.

The representation of a road, track or path is no evidence of a right of way.

The representation of features as lines is no evidence of a property boundary.

Part or all of this OS Sitemap is enlarged from mapping produced at one or more of the following scales: 1:1250, 1:2500, 1:10000.

Metres
0 10 20

Scale 1:500

Supplied by: **Copyshop (Hinckley)**
Serial number: 00032300
Centre coordinates: 441462.88 295333

Further information can be found on the OS Sitemap Information leaflet or the Ordnance Survey web site: www.ordnancesurvey.co.uk

4 Munnings Drive

Hinckley

Leicestershire

LE10 0LG