

Existing Side Elevation

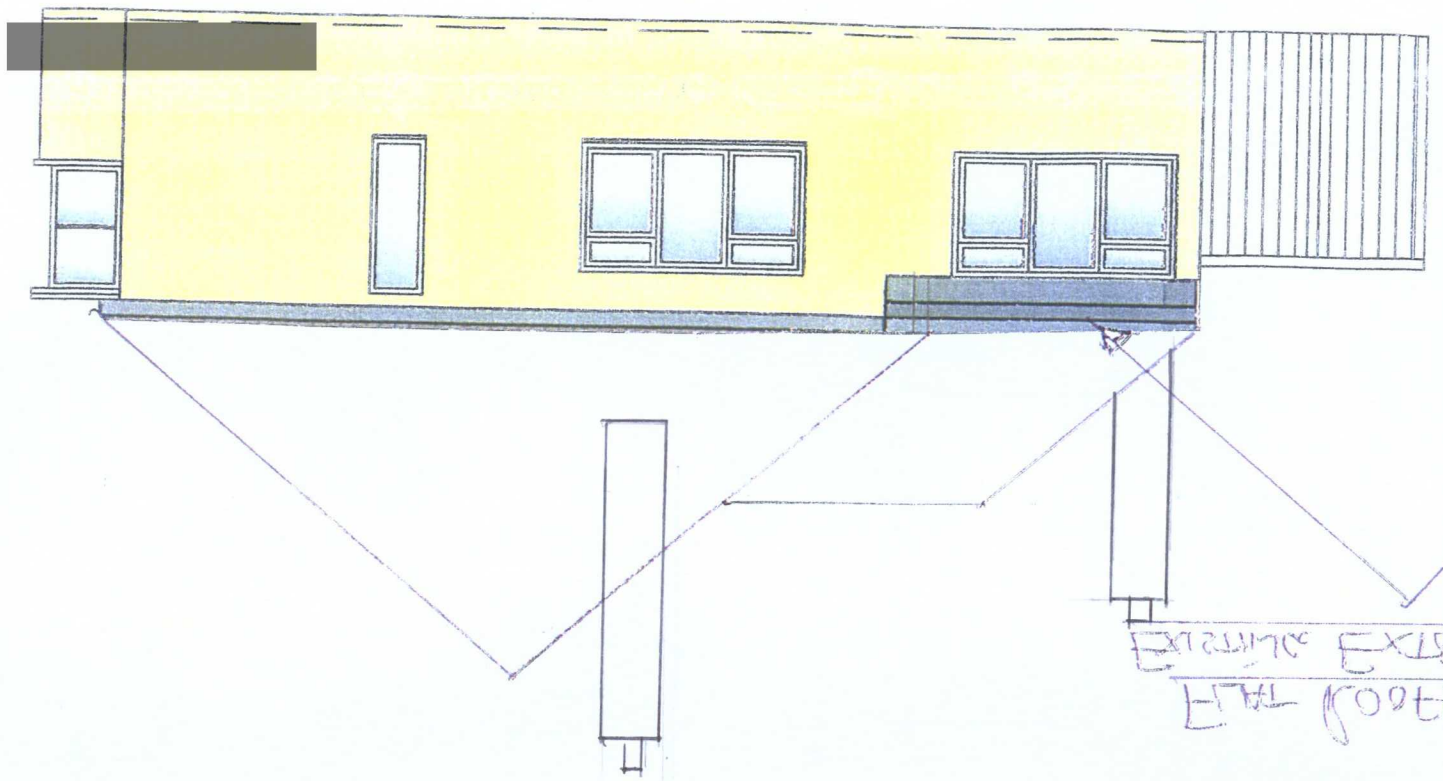


Existing Rear Elevation

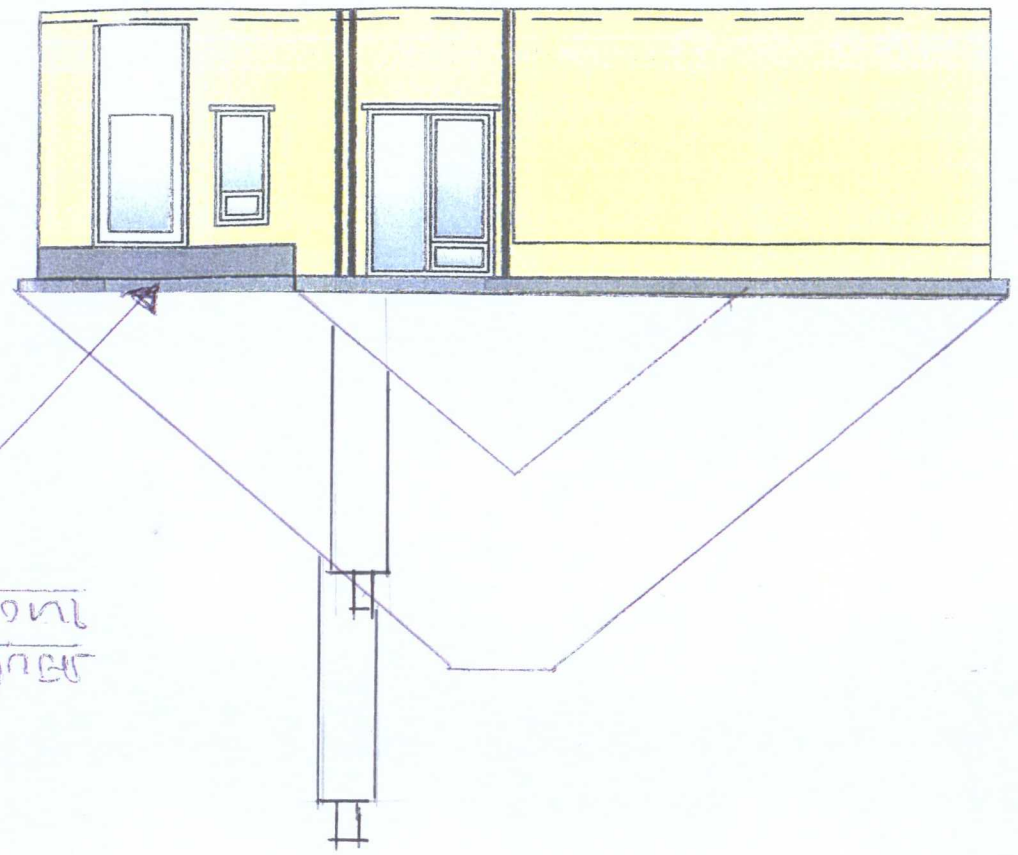


EXTRA FLOOR EXTENSION

Existing Front Elevation

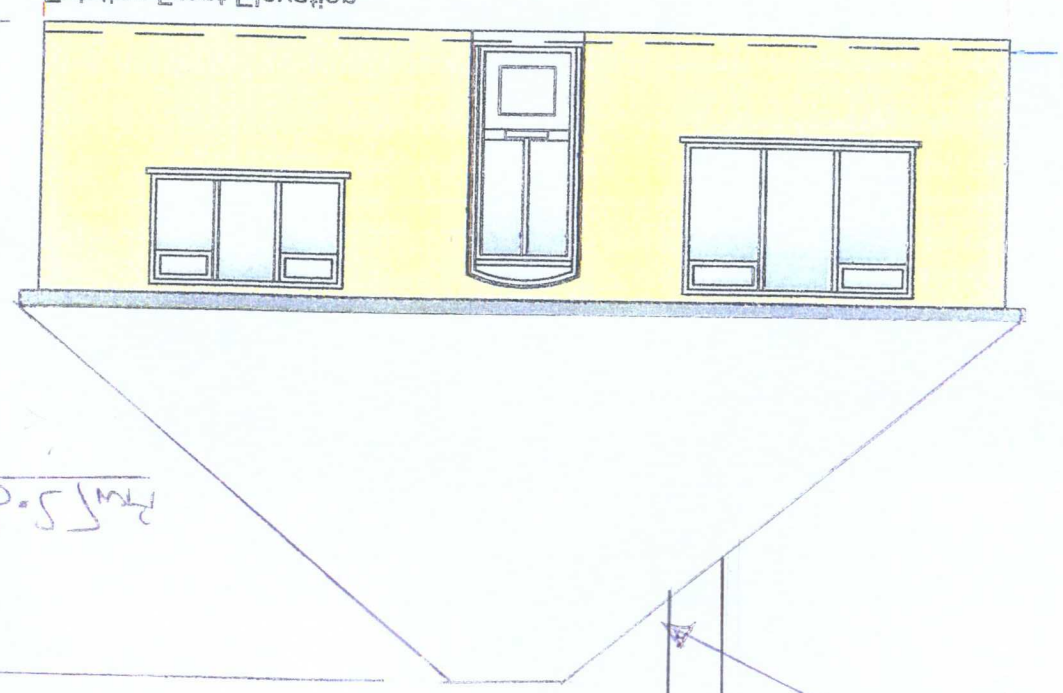

Existing Side Elevation

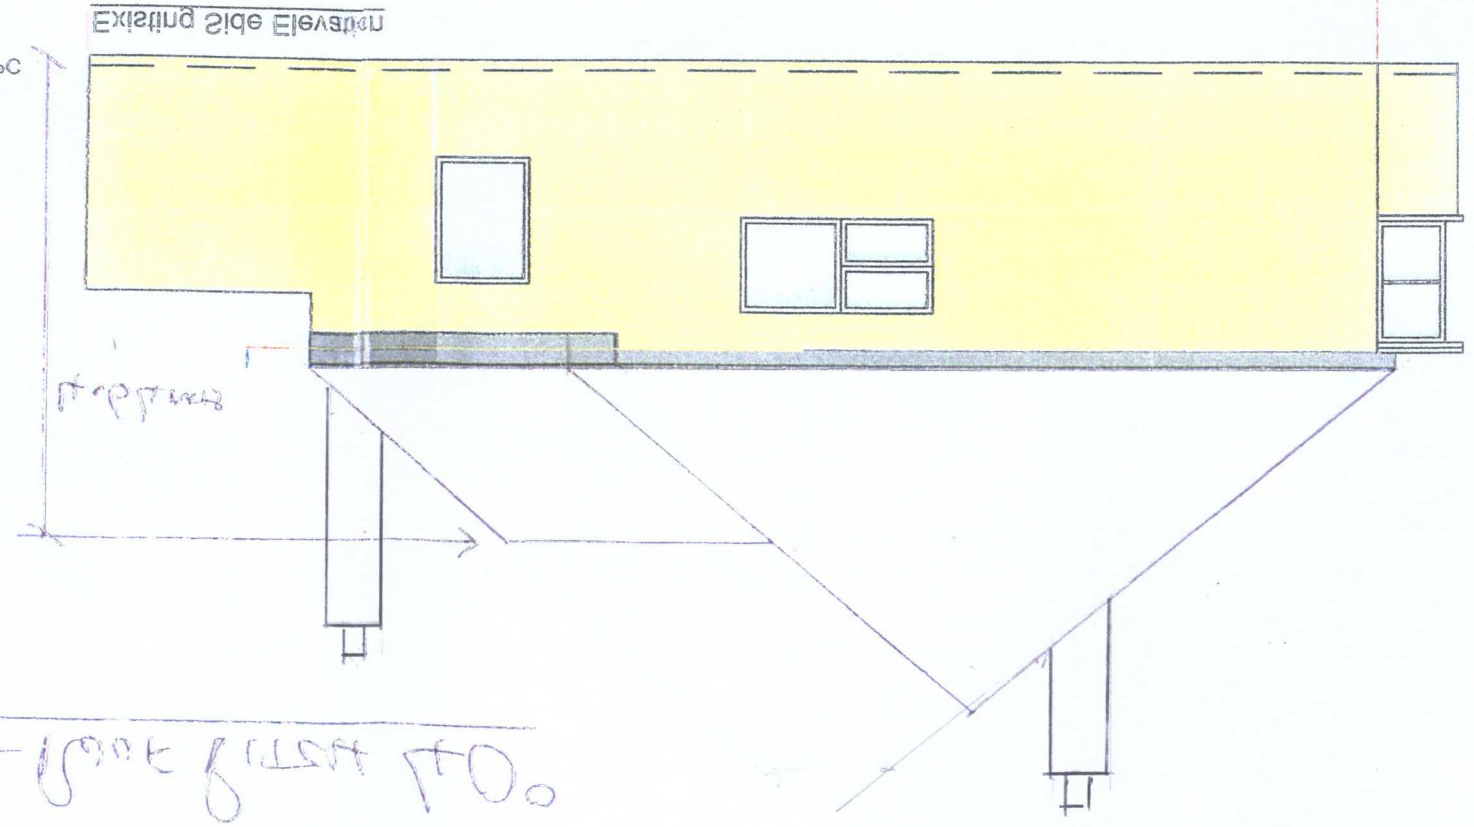

EXISTING FLOOR PLAN

RECEIVED
2 MAR 2009
SERVICES
DEVELOPMENT

Dan Meech 07815369812

Elevations
Roof Alterations - Existing

Drawing

Warwickshire CV13 6HH
Alterations
Stoke Golding
32 Wykin Lane

Project

Mr D Wyatt

Client

AMENDMENT

Revisions

Notes