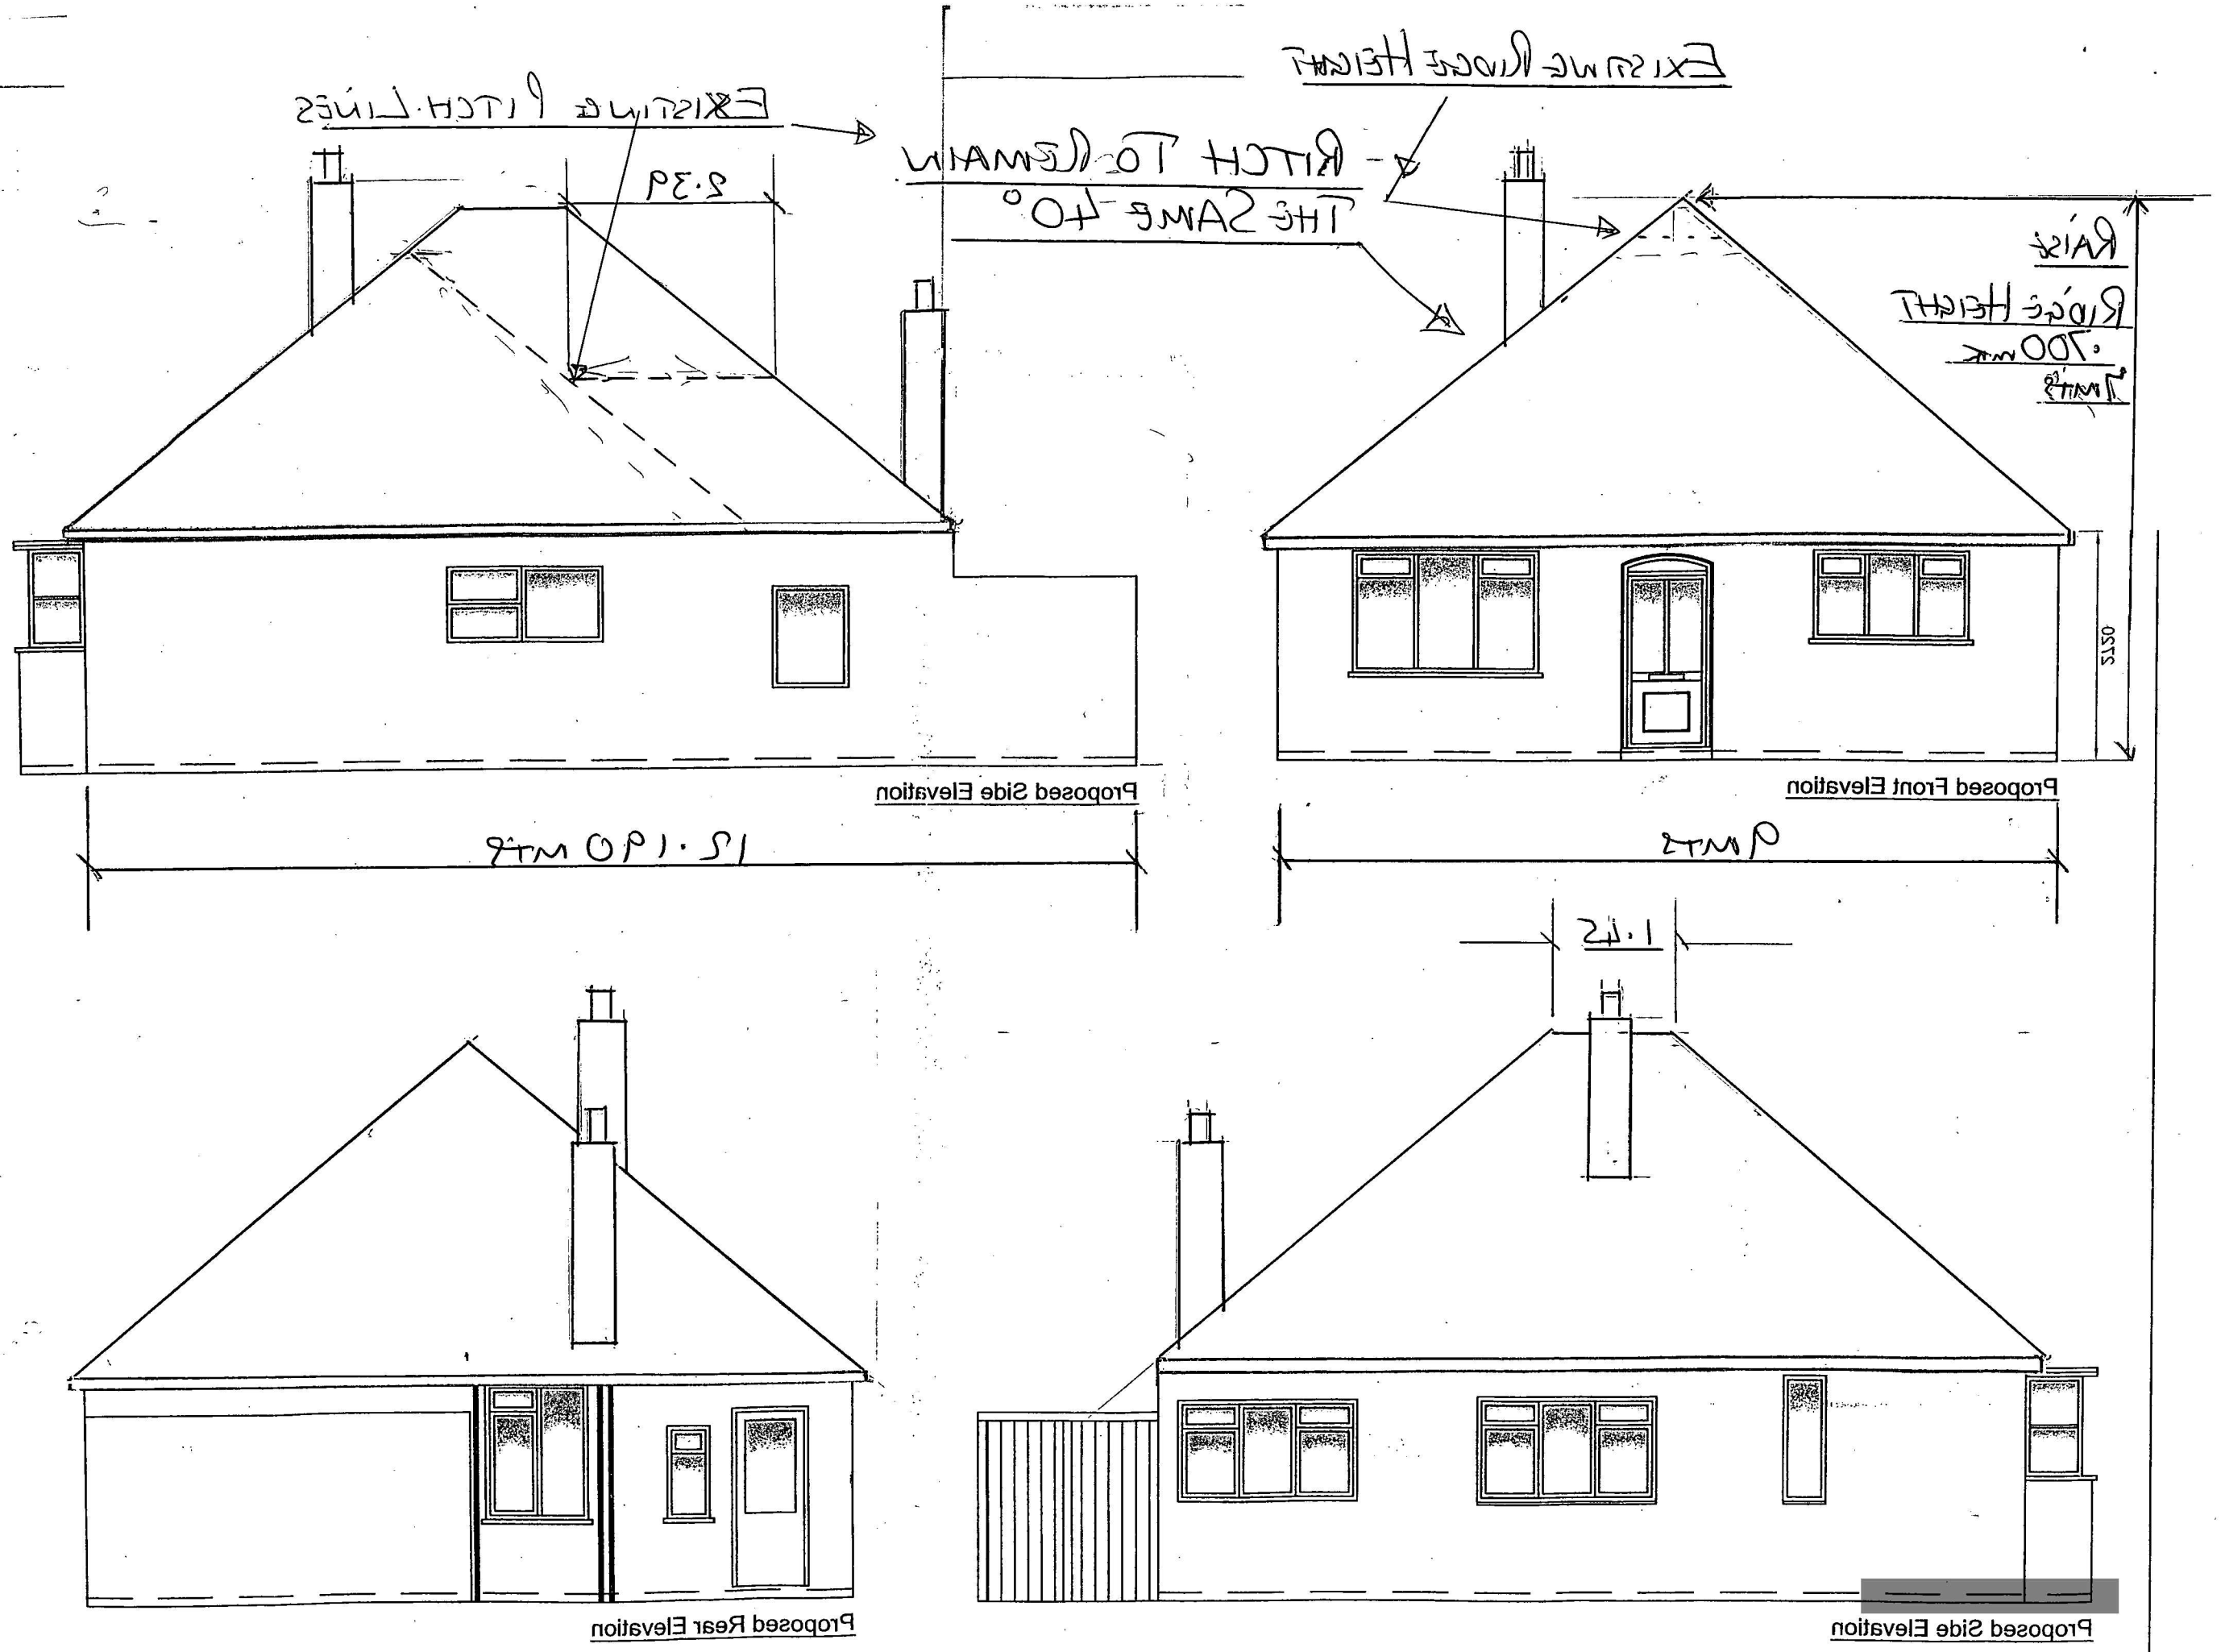

Notes

New Roof Extension To Cover Rear Flat Roof To Rear.

DEVELOPMENT SERVICES
5 MAR 2009
RECEIVED

Revisions

Amendment

Client

Mr D Waring

Project

35 Wykin Lane
Stoke Golding
Nuneaton
Warwickshire CV13 6HN

Drawing

Roof Alterations - Proposed Elevations

Don Welch
07812360815