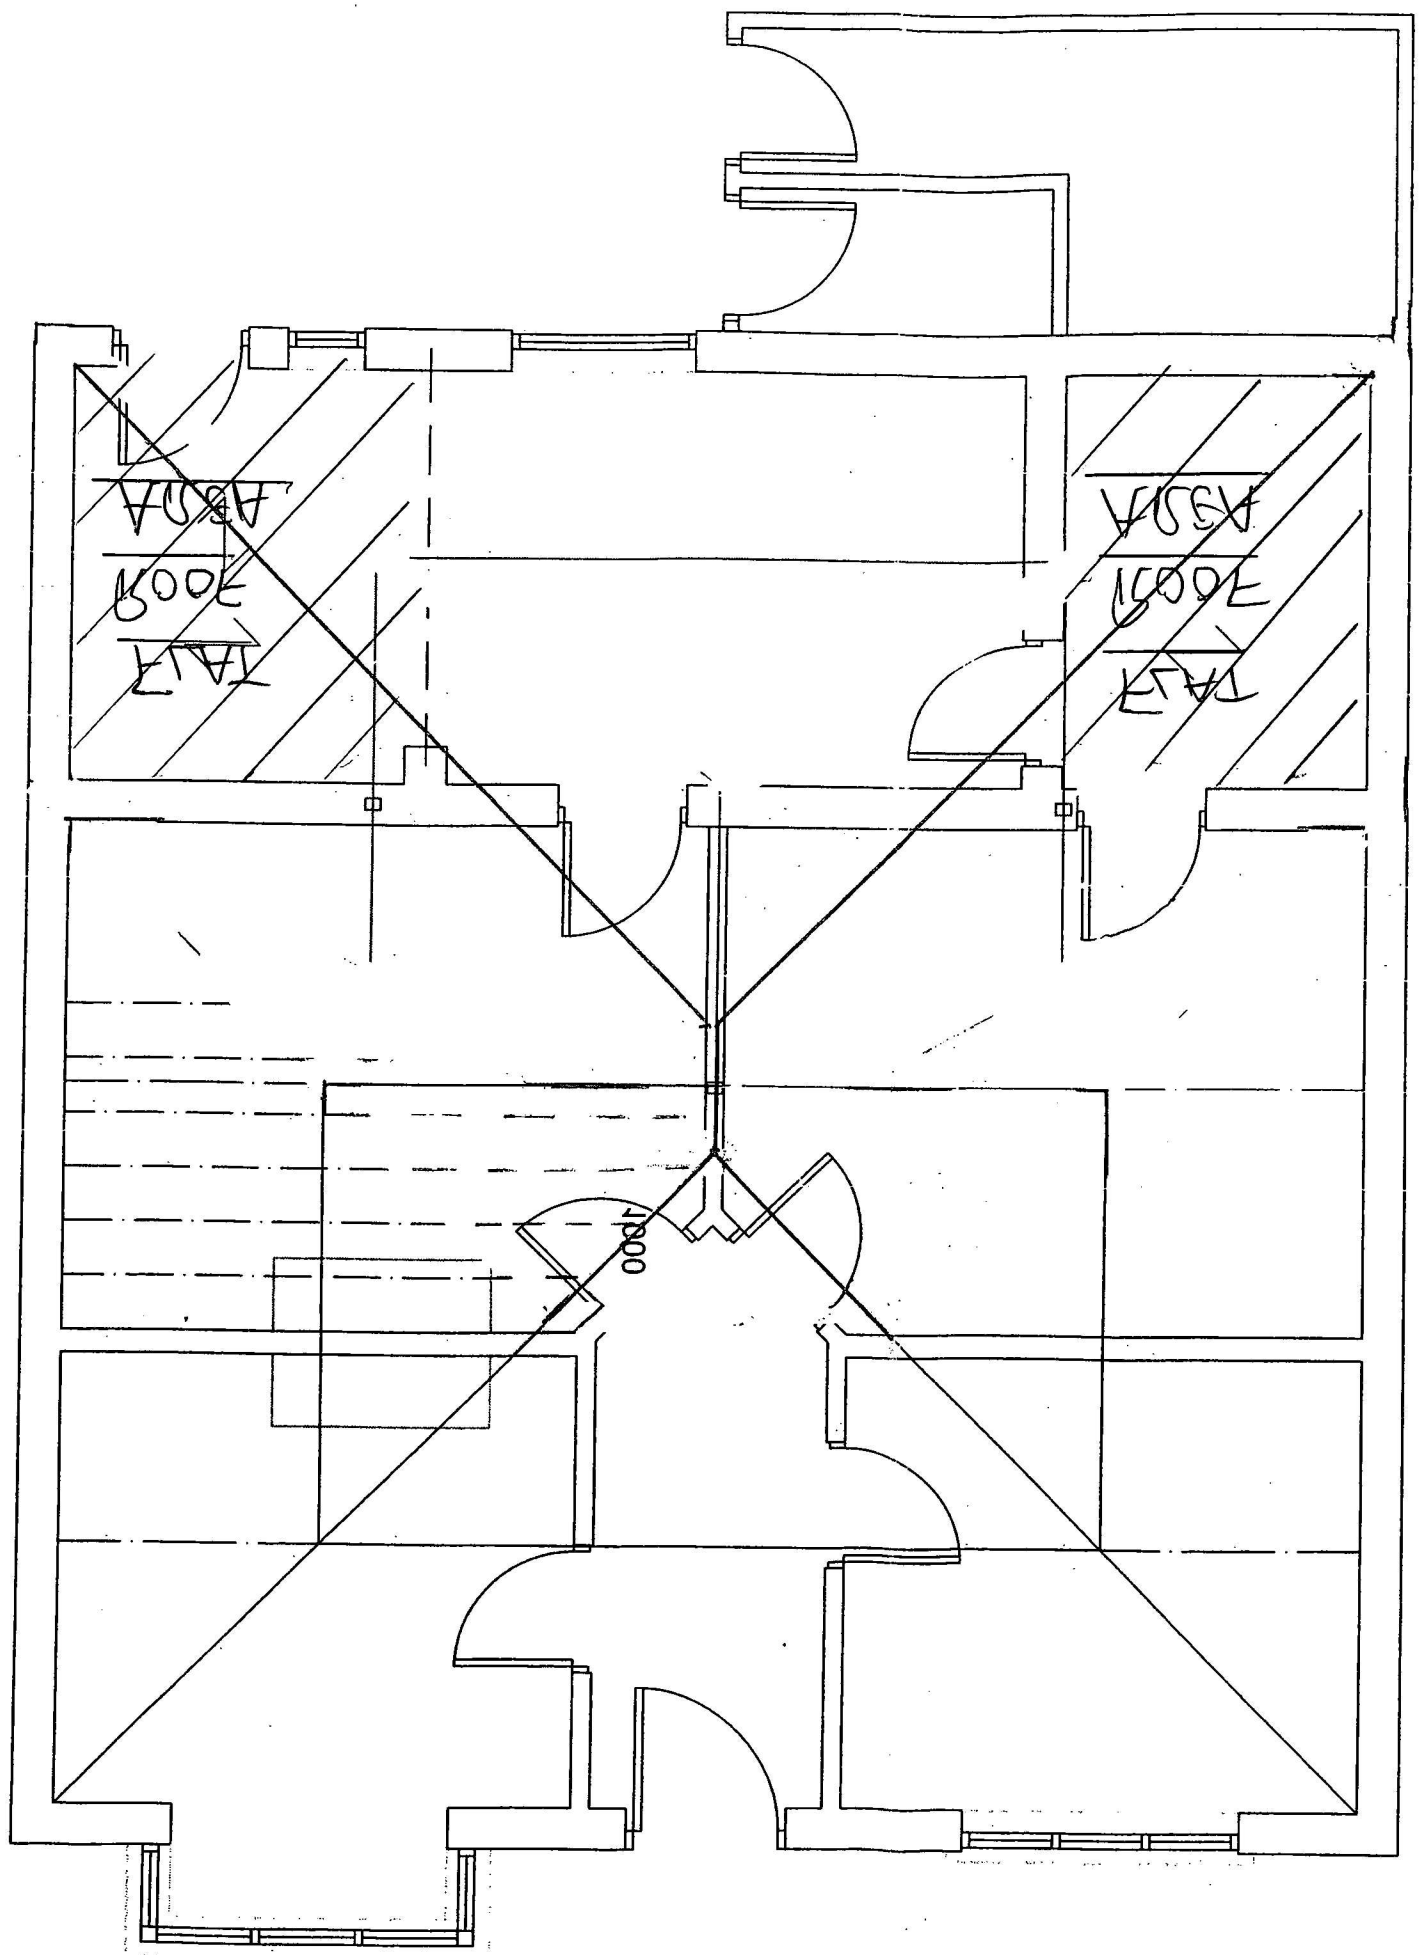


5 No. 550 x 75mm CPE timber brattus.

100 x 75mm CPE timber trop.

155 x 45mm CPE timber rafters @ 420 centres.

142 x 47mm CPE timber ceiling joists @ 420 centres.

550 x 75mm CPE in ceiling timber beam hogged to adjacent ceiling rafter.

550 x 75mm CPE timber hipped rafter.

550 x 50mm timber plate to form valley.

550 x 75mm CPE timber hipped rafter.

5 No. 550 x 75mm CPE timber brattus.

142 x 75mm CPE timber hyde beam.

100 x 75mm CPE timber trop.

155 x 45mm CPE timber rafters @ 420 centres.

100 x 75mm CPE timber trop.

550 x 50mm timber plate

Amendment

Don Merrin
07815320812

Proposed Roof Plan

Drawing

Mr D Wright

Client

32 Wykin Lane
Stoke Golding
Hinckley
Warwickshire CV13 6HN

Project

RECEIVED
2 MAR 2008
SERVICES
DEVELOPMENT

Notes