


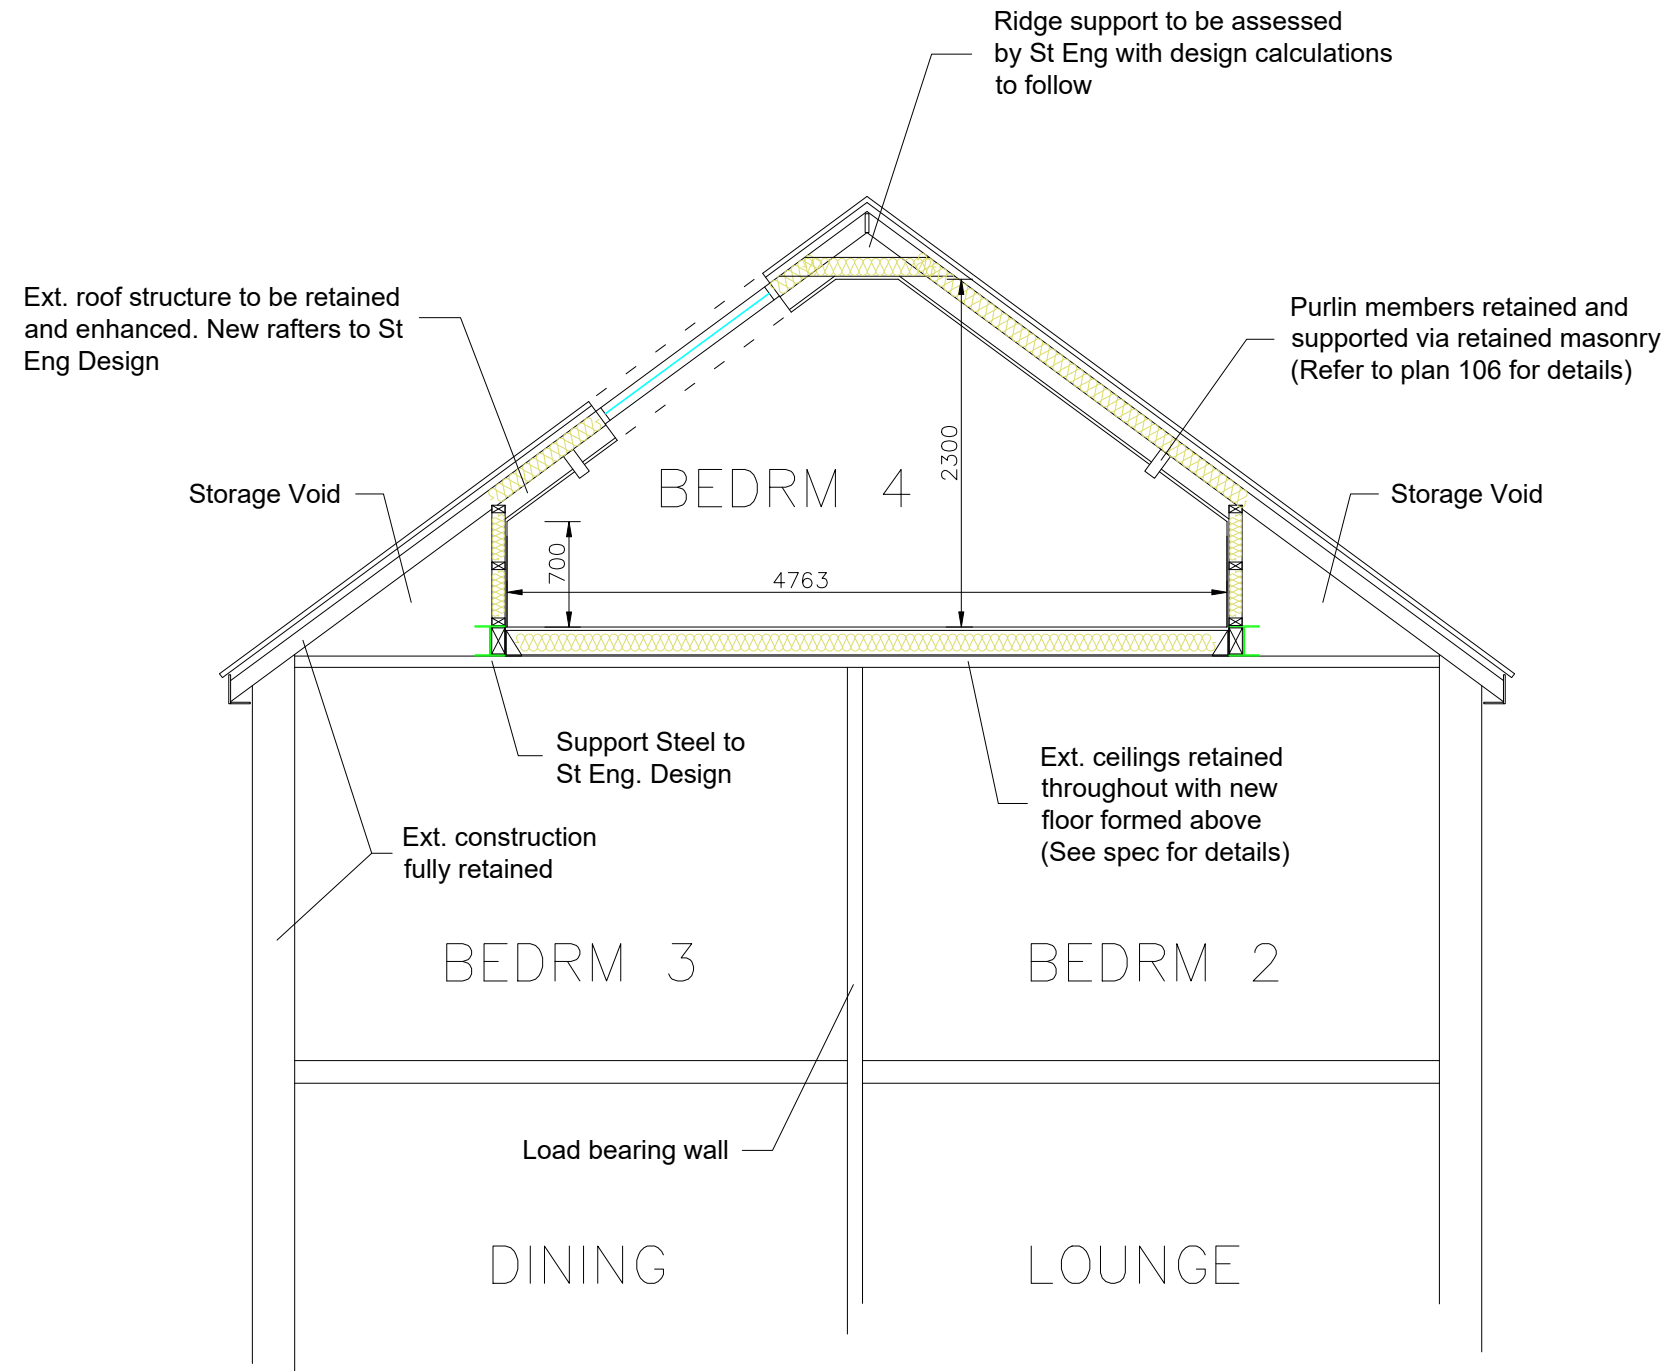

PROPOSED LOFT SECTION

TITLE PROPOSED EXTENSION & ALTERATIONS. PROPOSED SECTION		
SITE ADDRESS 136 LEICESTER ROAD, GROBY LEICS, LE6 0DP		FOR: MR & MRS M O'SHEA
SCALE 1:50 @ A3		DRG. No. 001/7.
DATE DEC 2025		