
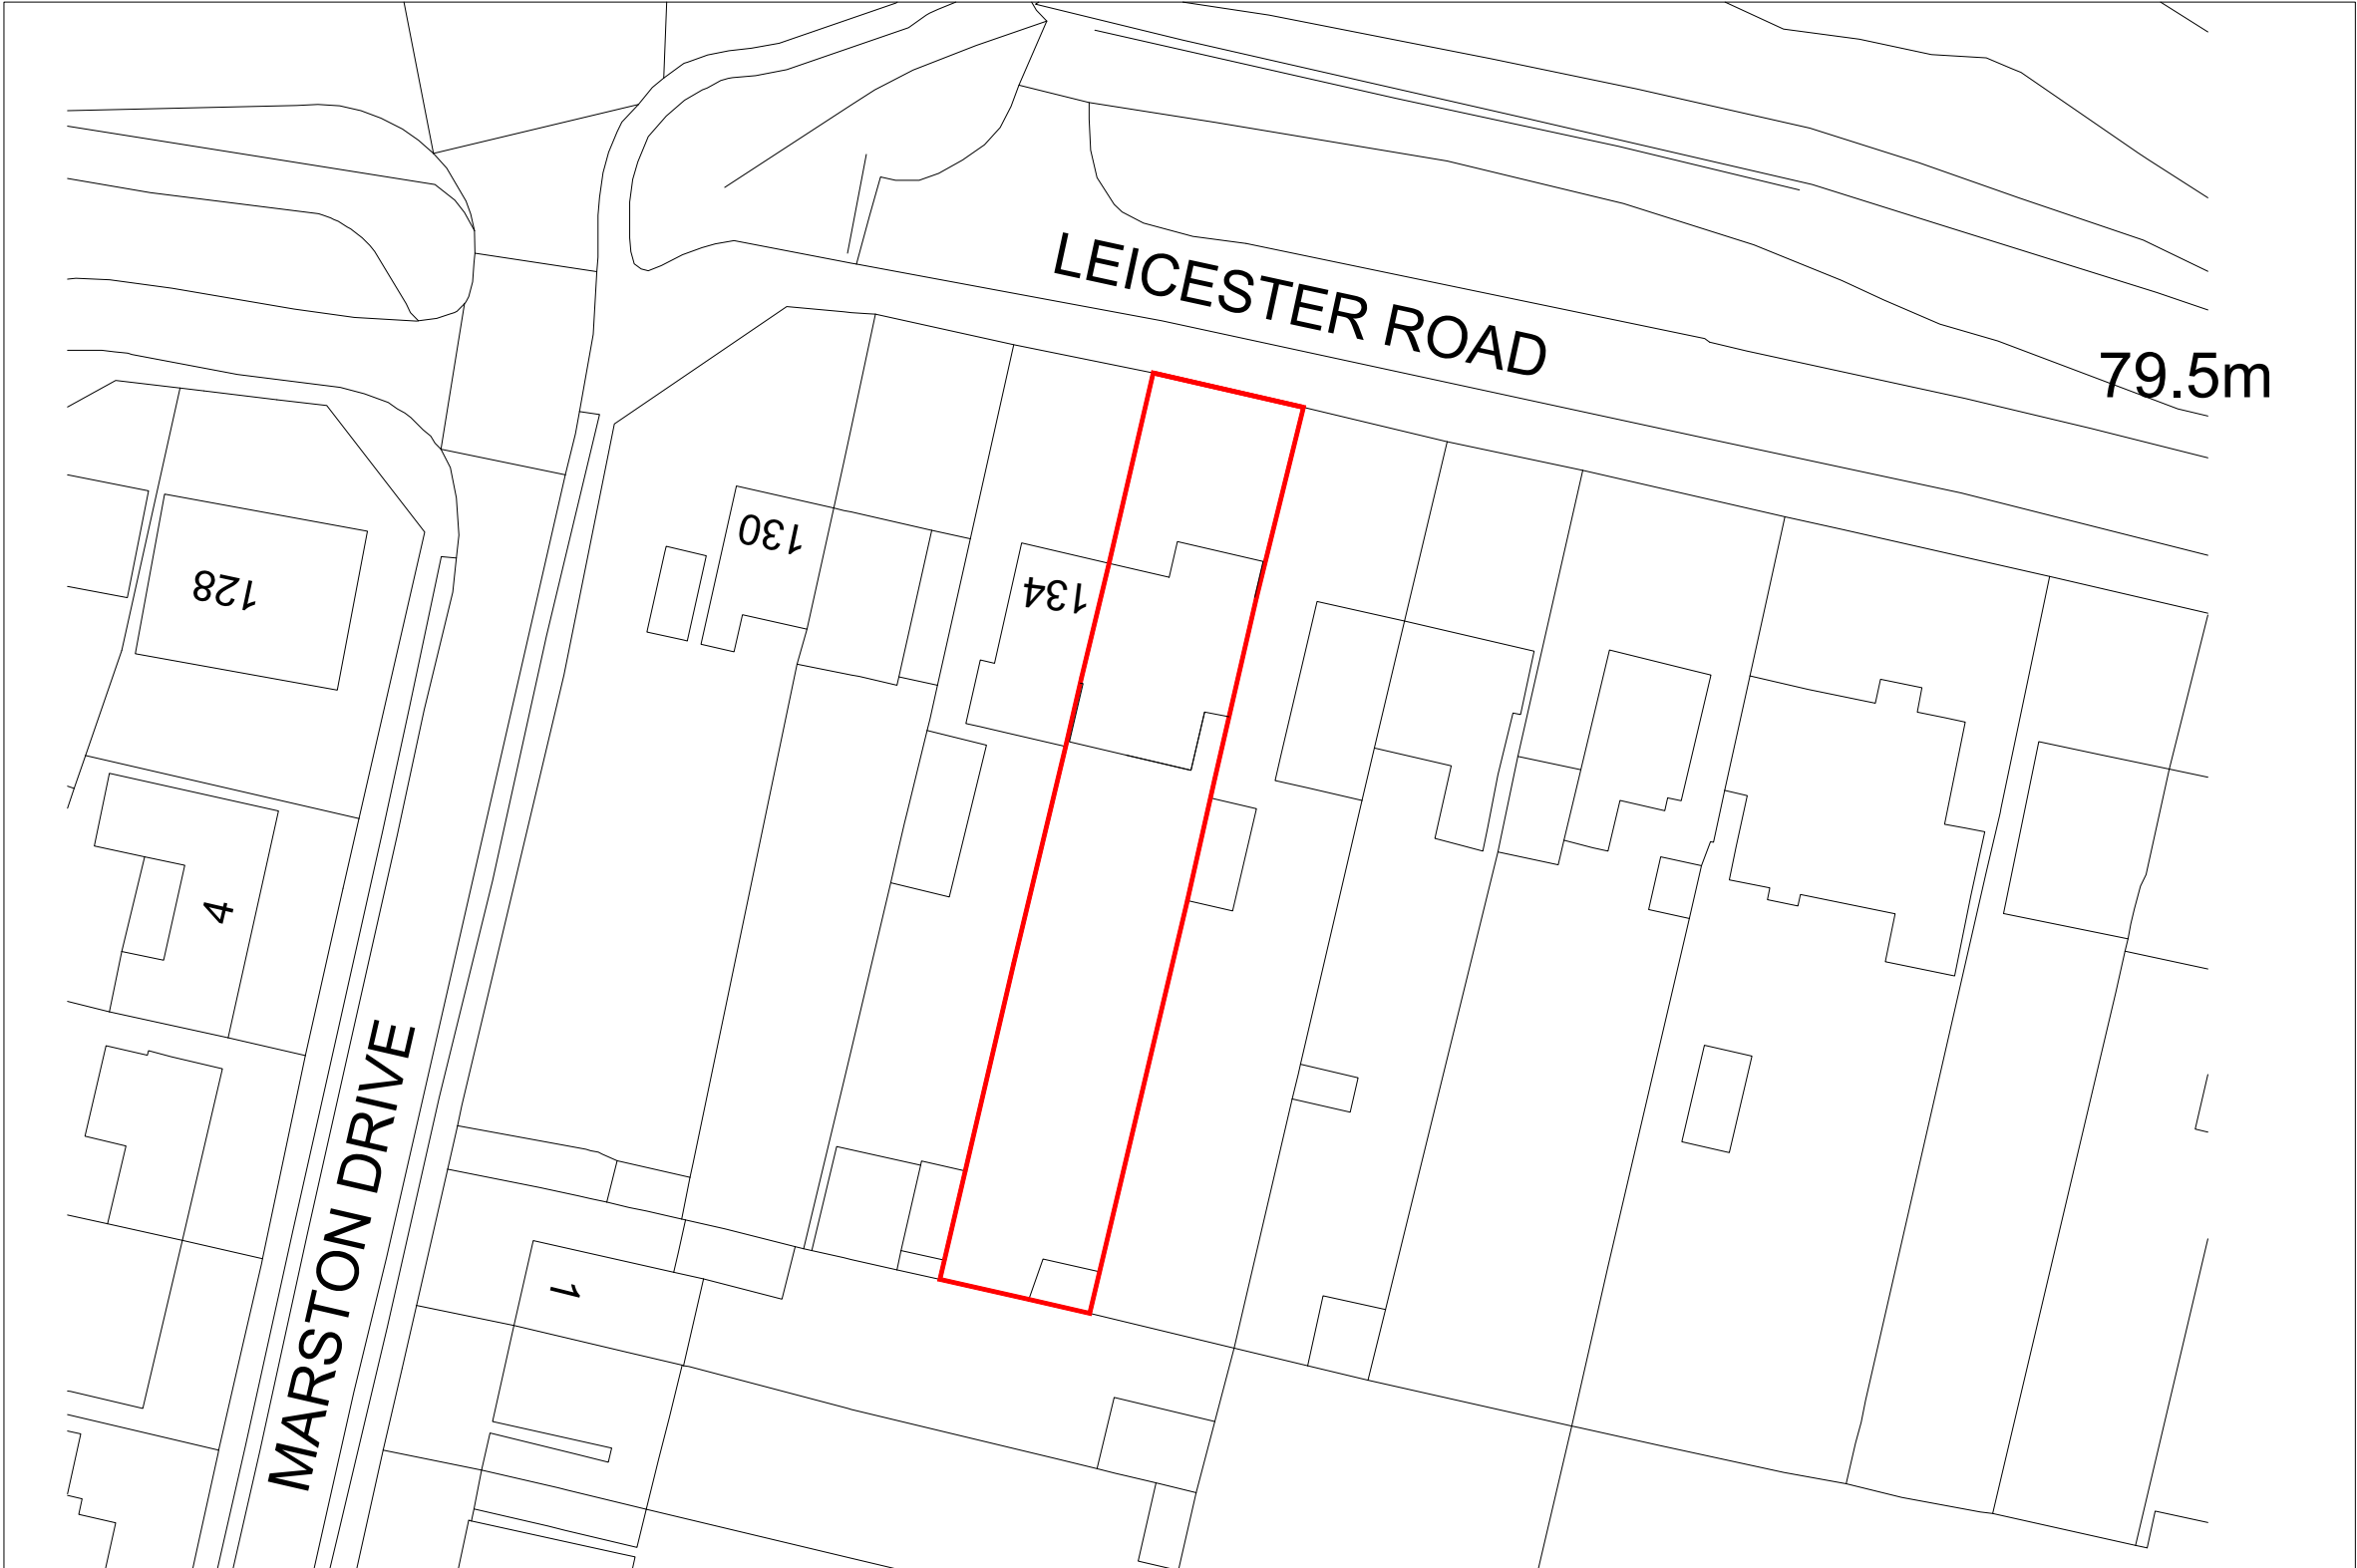
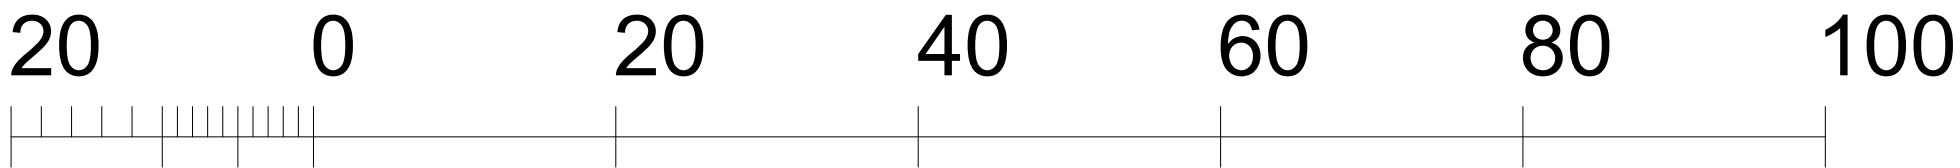


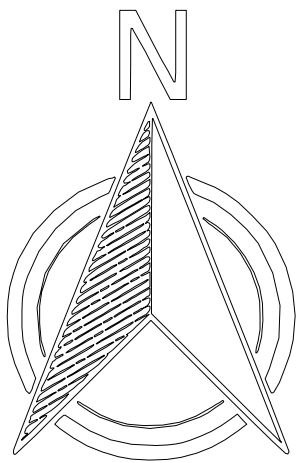

TITLE PROPOSED EXTENSION & ALTERATIONS. EXISTING SITE LAYOUT PLAN		
SITE ADDRESS 136 LEICESTER ROAD, GROBY, LEICS LE6 0DP		FOR MR & MRS M O'SHEA
		DRG. No.
SCALE 1:500 © A3		DATE DEC 2025
		001/9.