5846

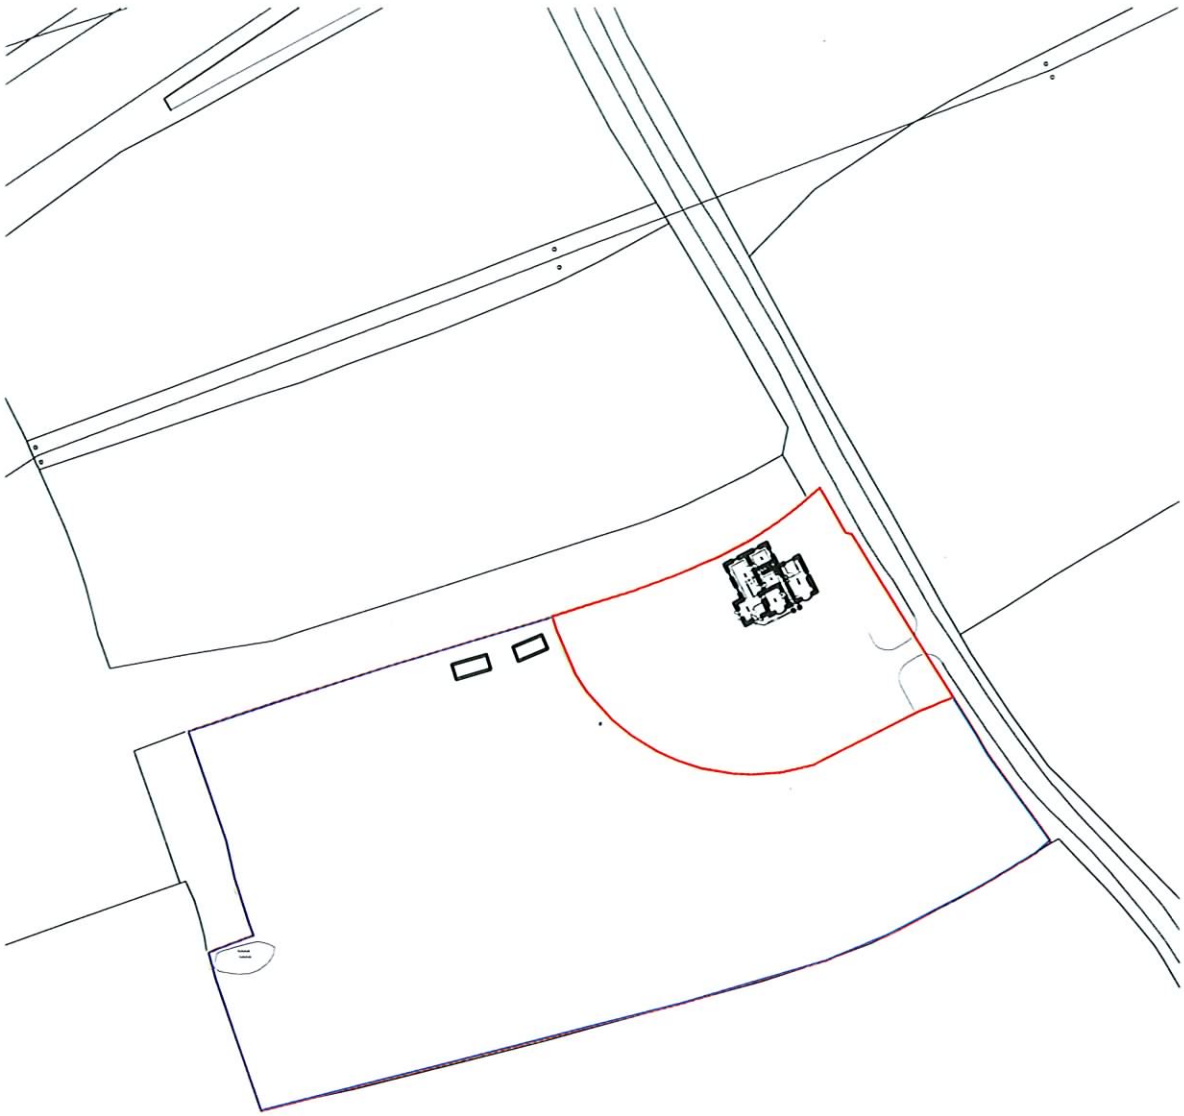

hipkin sims sanderson partnership

ARCHITECTS

44 Asfordby Road Melton Mowbray
Leicestershire LE13 OHR

Telephone 01664 563288 Facsimile 01664 503360
E-Mail info@HSSPArchitects.co.uk Web www.btinternet.com/~HSSP

project

Proposed extension
Work House Lane
Burbage

title Location Plan

scale 1:1250 date July 06

dwg no