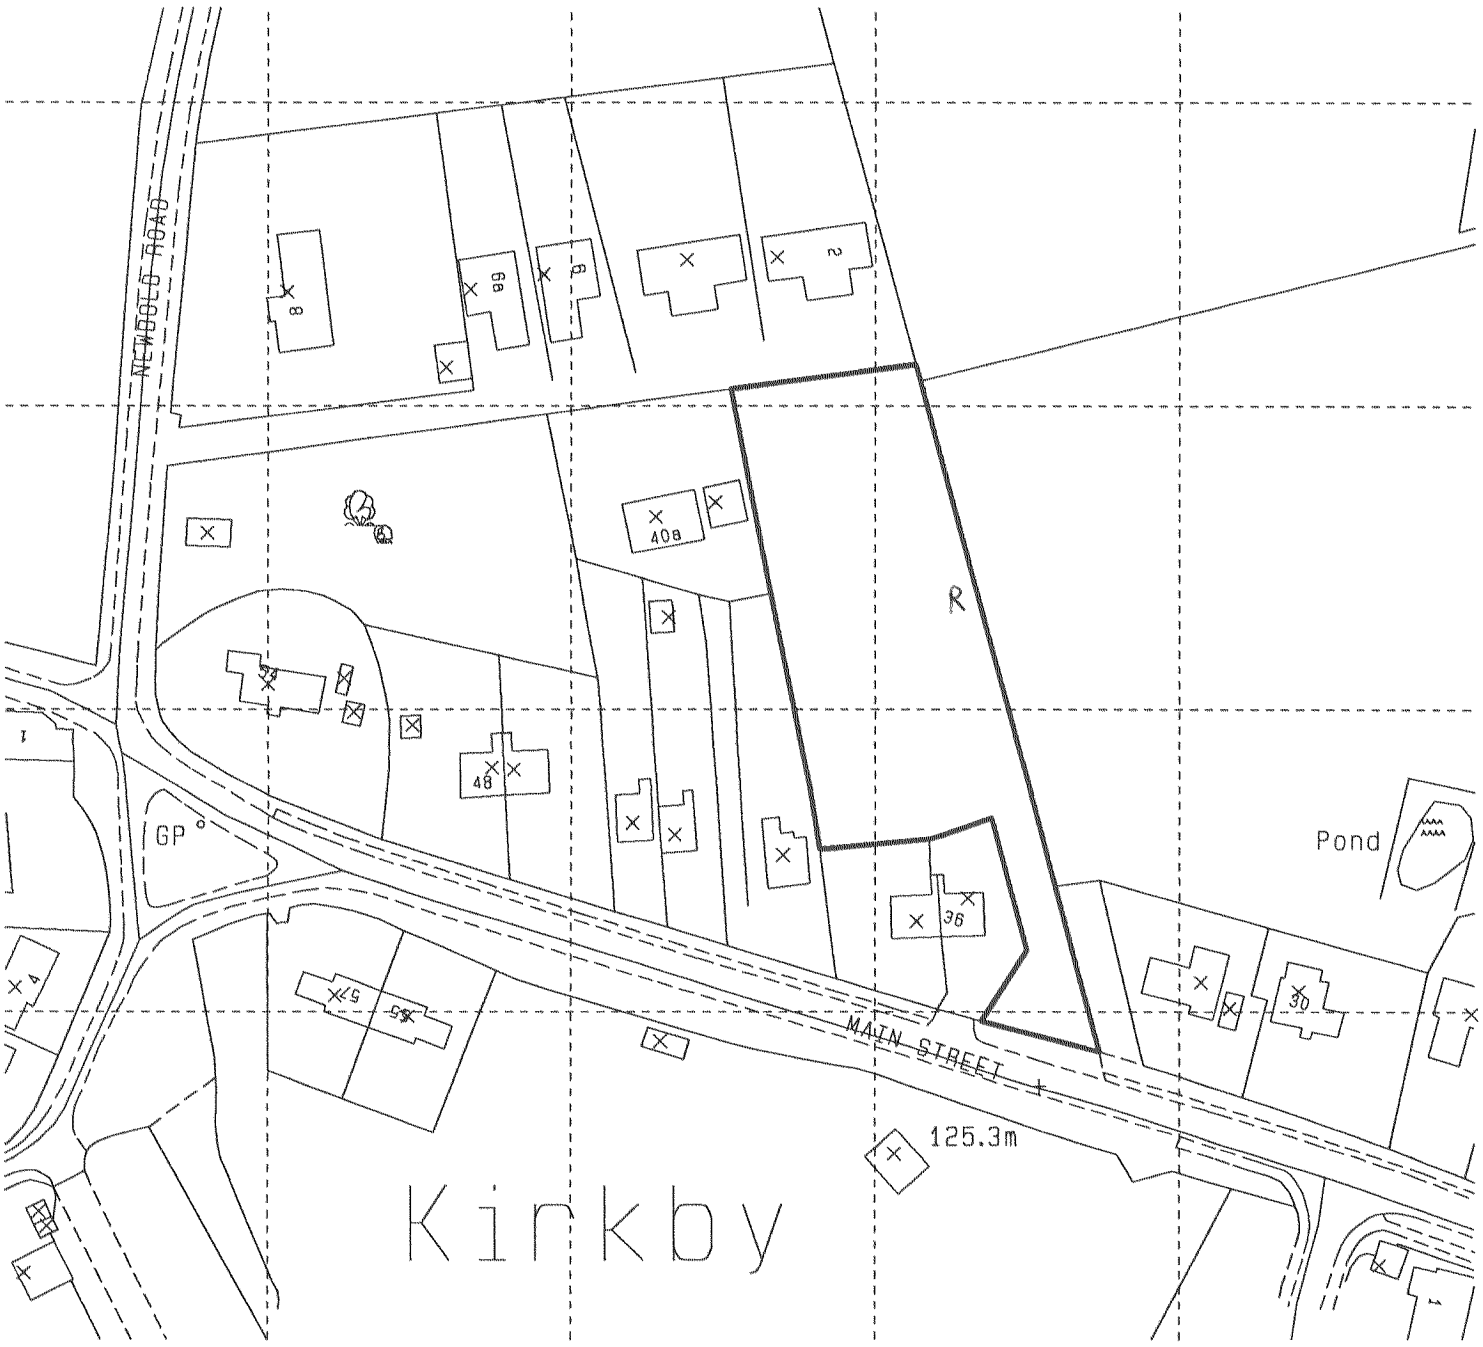

DEVELOPMENT SERVICES
12 JUN 2008
RECEIVED

ENCLOSED

N

SAVAGE HAYWARD
ARCHITECTS
19 Station Rd Hinckley, Leicstershire, LE10 1AW, 01455 635665, FAX- 01455 618971

Client	GEORGE STEW LTD	Drawing	SITE LOCATION PLAN
Project	PROPOSED HOUSING RO 38 MAIN STREET KIRKBY MALLORY	Auth JEH Scale 1 : 1250	Date JUNE 2008 Job No 04 / 175
			Drawing No 22

THIS DRAWING IS THE COPYRIGHT OF SAVAGE HAYWARD REPRODUCTION IN ANY FORM OF WHOLE OR PART IS FORBIDDEN WITHOUT PRIOR WRITTEN PERMISSION OF THE COPYRIGHT HOLDER. DO NOT SCALE FROM DRAWING AND ONLY FIGURE DIMENSIONS ARE TO BE USED