


Site Plan & Elevations Scale 1:100 @ A0
Building Proposals.
Nicholas Marks
Unit 6
Merrylees Industrial Estate
Heath Road
Desford
Leicester.
LE9 9FE

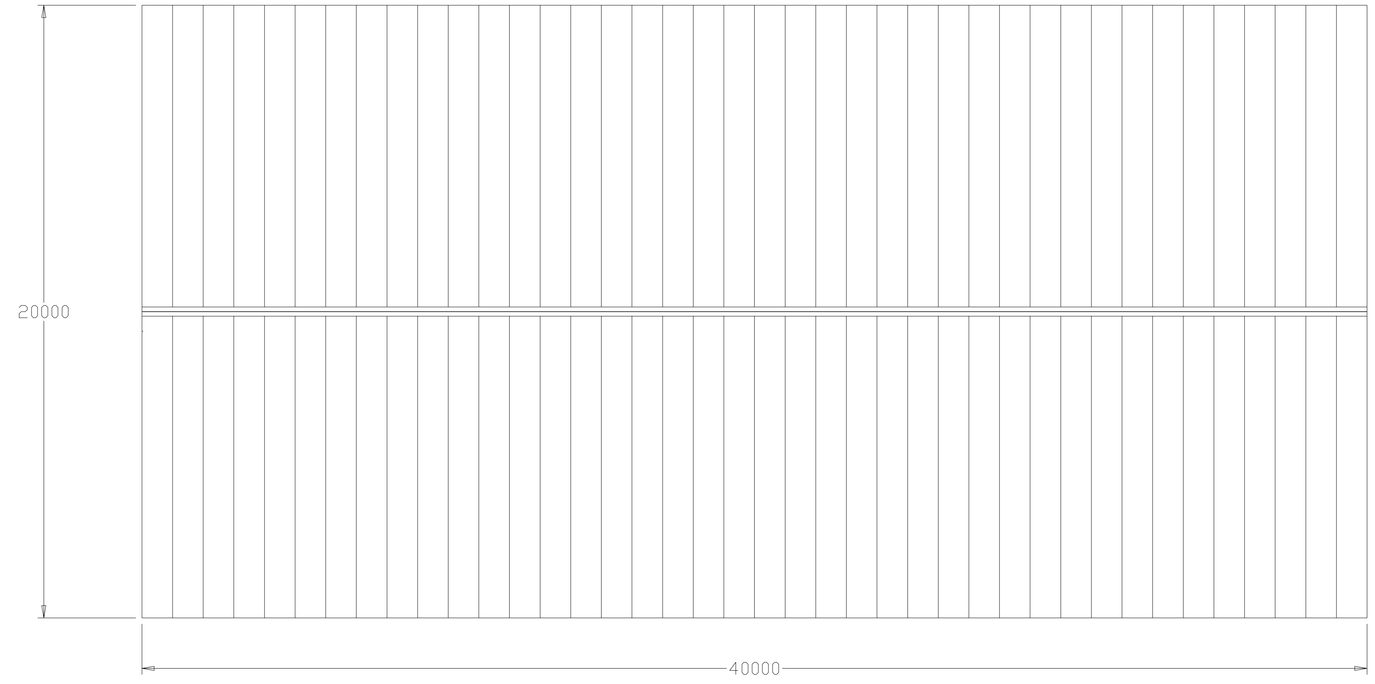


ROOF ELEVATION

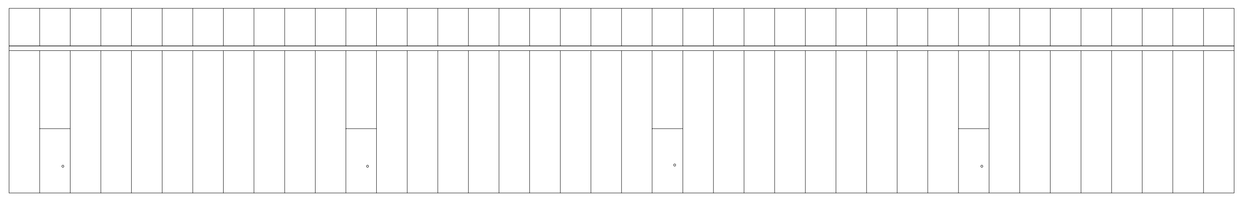


REAR ELEVATION FACING TRAIN TRACK

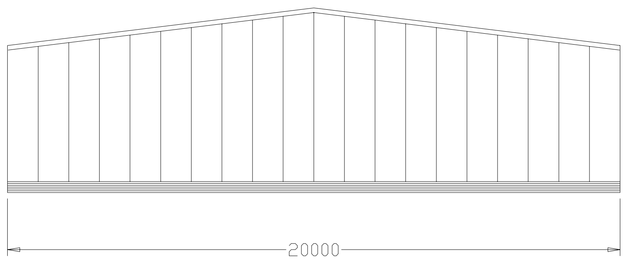

SIDE ELEVATION

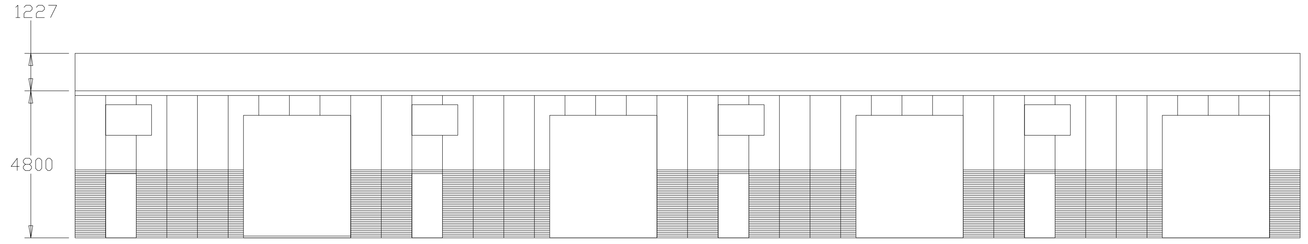

FRONT ELEVATION

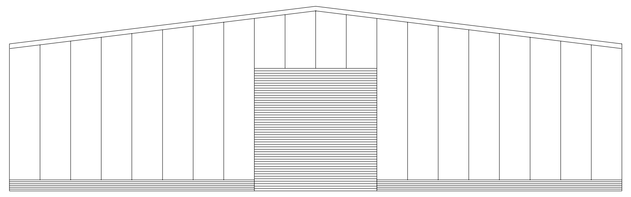

SIDE ELEVATION




MATERIAL

Steel portal frame construction
External cladding to be Juniper Green Plastersol finish
Roller shutter doors as above
Front elevation brick work to match adjacent buildings

Drainage
Storm drains to existing storm drains
Foul to pump station

Car parking as per plan

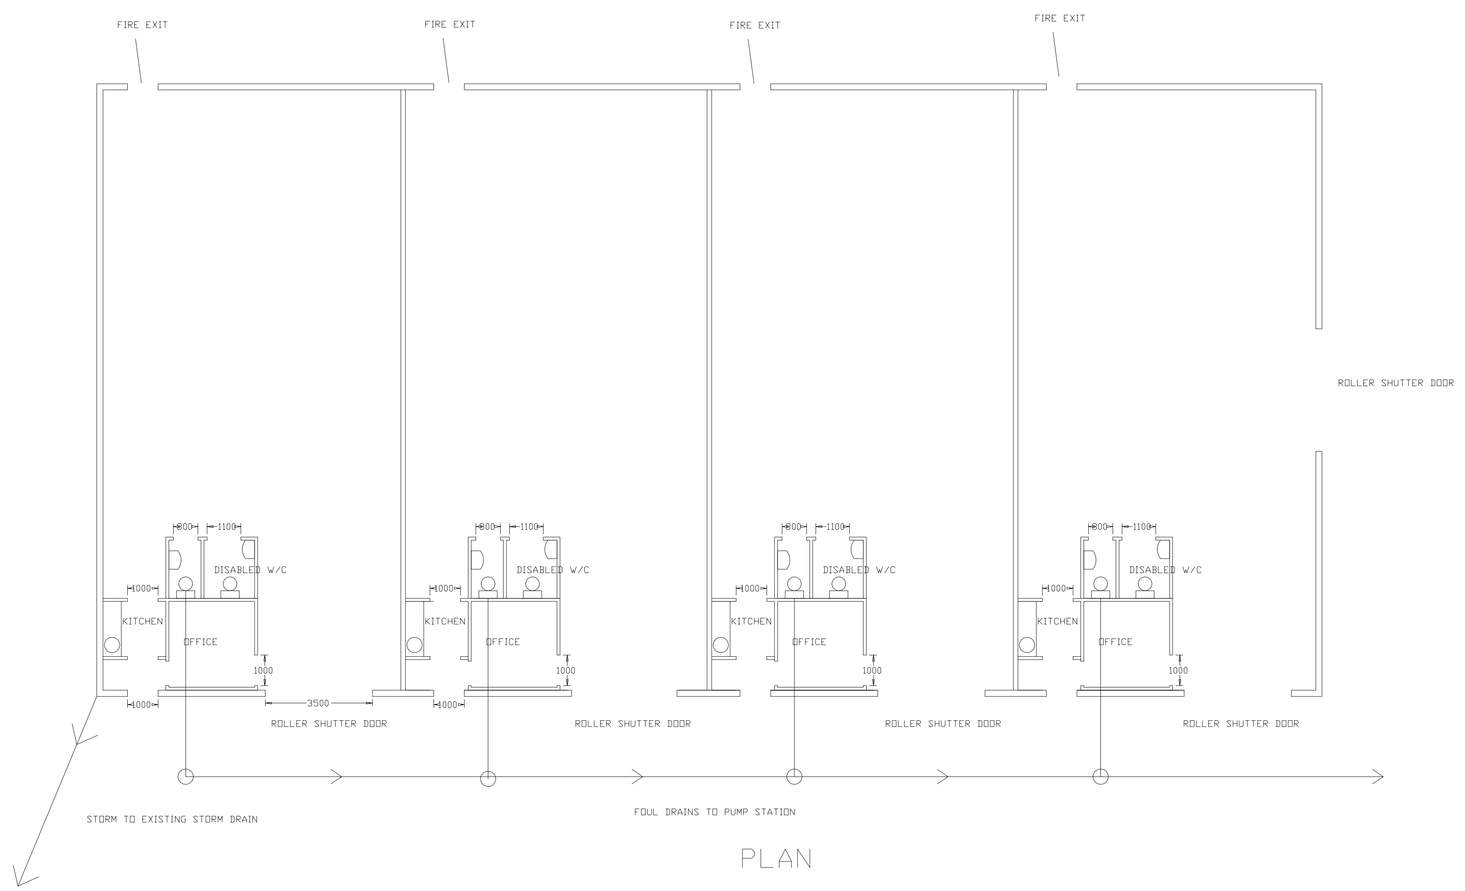

PLAN

Nicholas Marks
Site Plan & Elevations Scale 1:100 @ A0
Building Proposals.
Unit 6
Merrylees Industrial Estate
Heath Road
Desford
Leicester.
LE9 9FE

		DRAWING NO	SCALE
		004	1:100 @ A0
DWG.DATE	PRELIM DWG. / WORKING DWG.	REVISIONS	
01/04/2008	REVISION DETAILS	DRAWN BY	CHECKED BY	Issue
				a
				b
				c
				d
				e
				f
				g
				h
CHECKED BY				

ALL RIGHTS RESERVED. ADAPTATION OR IMITATION OF THIS DESIGN WITHOUT THE EXPRESS WRITTEN CONSENT OF Nicholas Marks IS STRICTLY PROHIBITED.
©COPYRIGHT