
NORTH
DEVELOPMENT SERVICES
10 DEC 2007
RECEIVED
Essentia House
Works
PH
44
PH
40
7 to 12
UPPER BOND STREET
Praetor House
11
14
16
10
12
15
2
5
8
3
6
9
1
4
BM 127.4
1:500

NORTH

DEVELOPMENT SERVICES
10 DEC 2007
RECEIVED

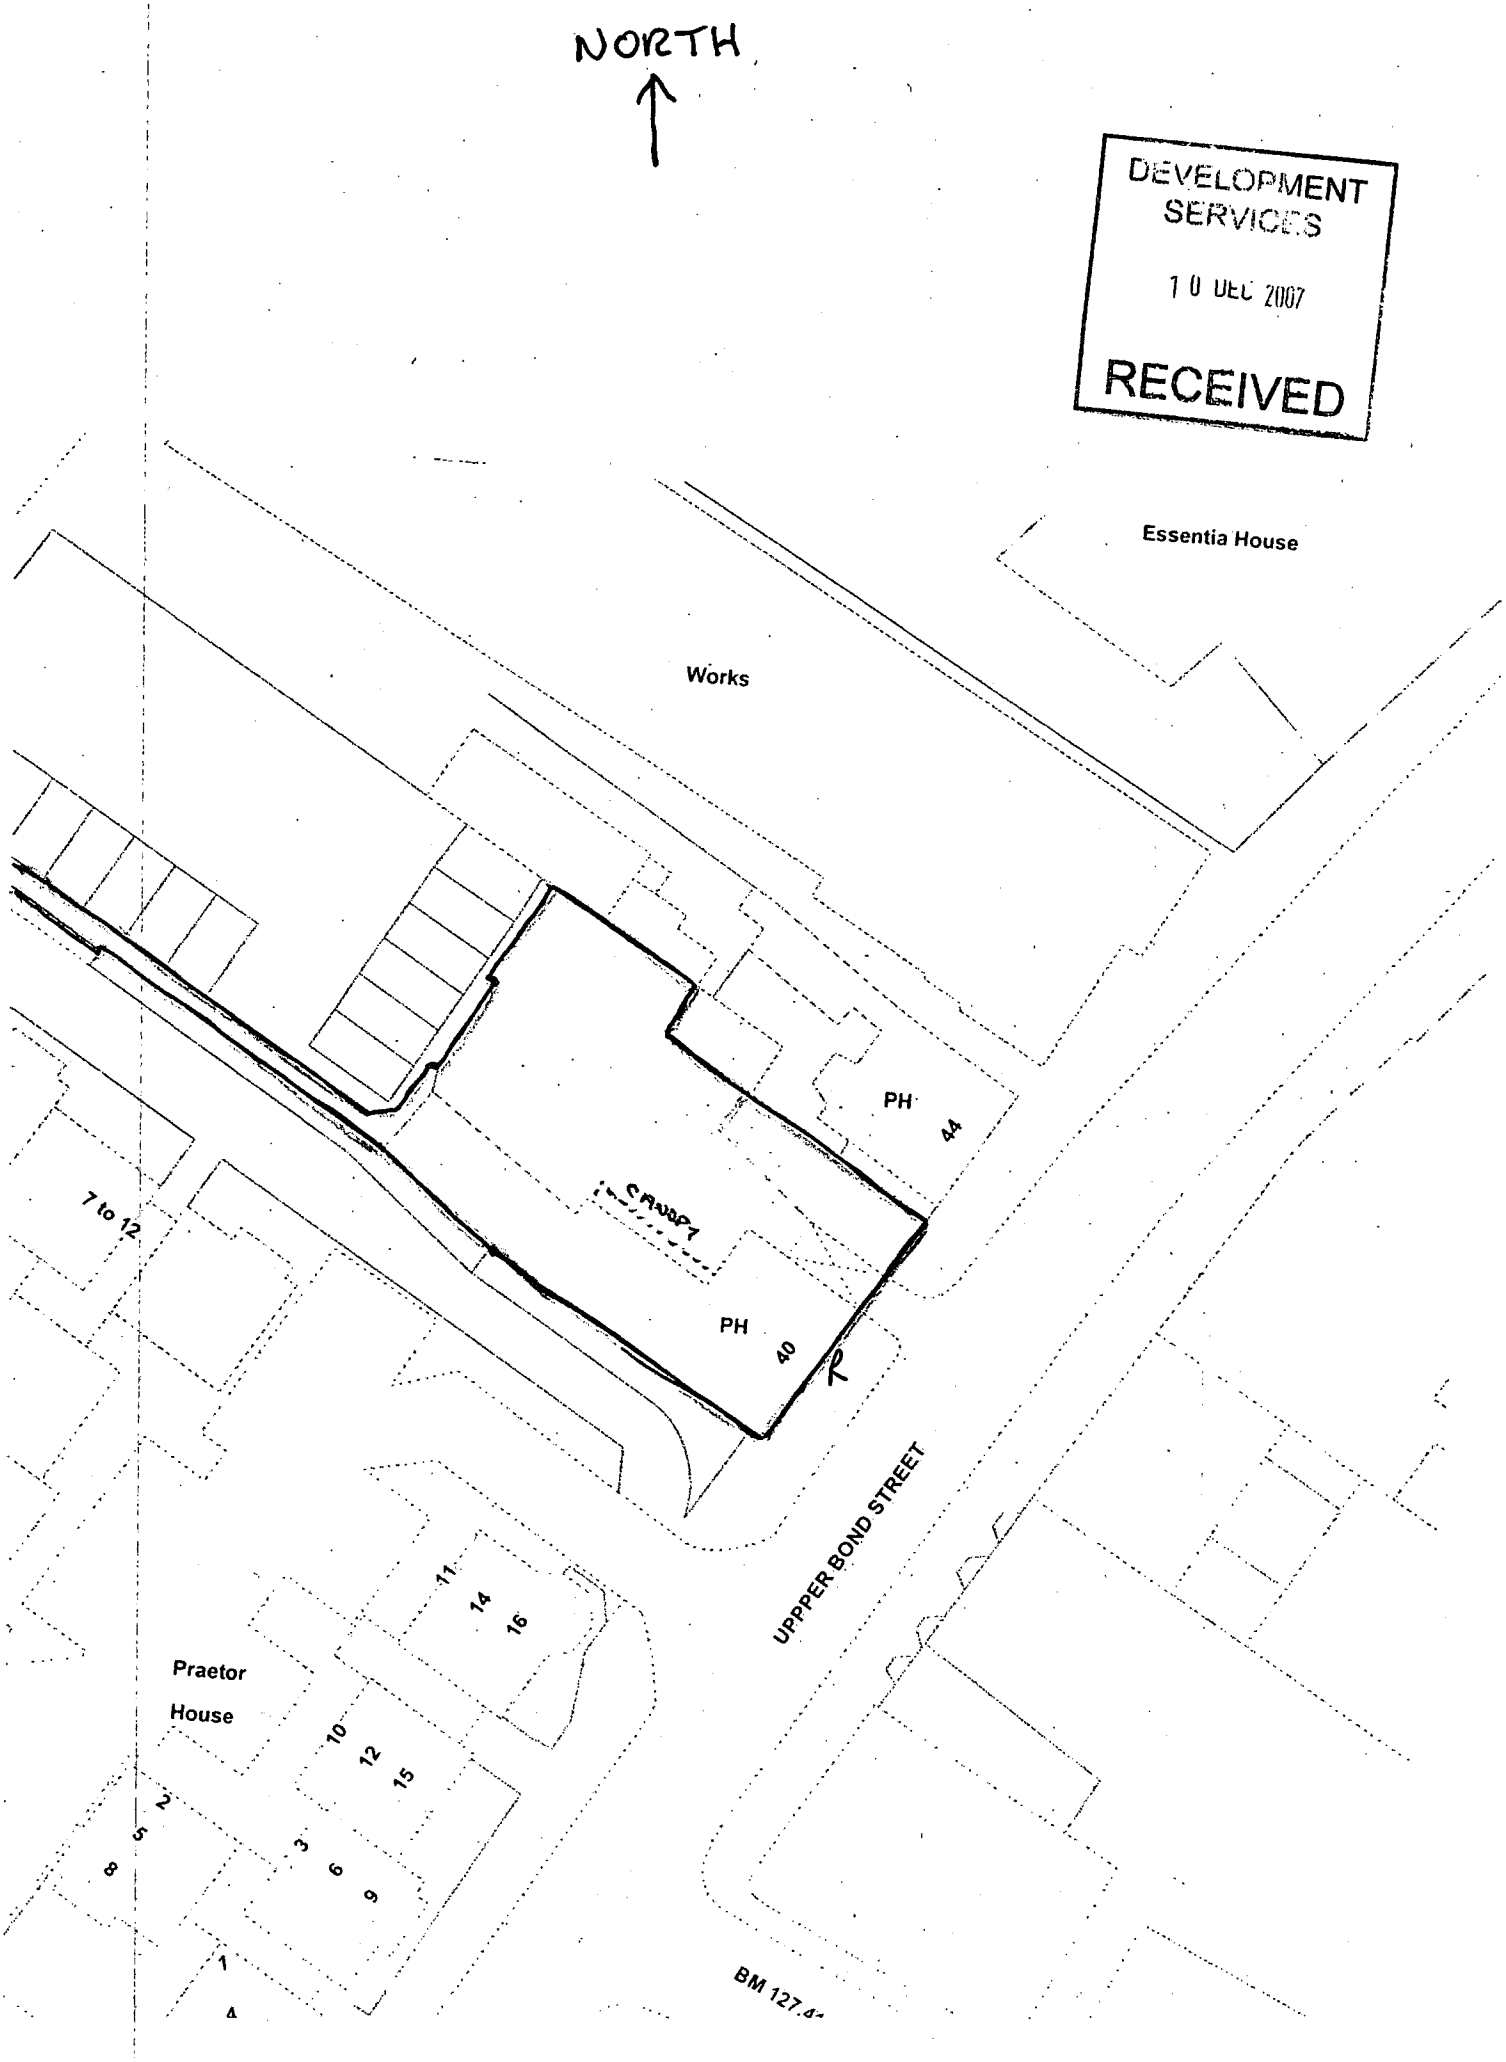