
Nº. 12. MARKET PLACE. MARKET BOSWORTH:


Scale 1/50.

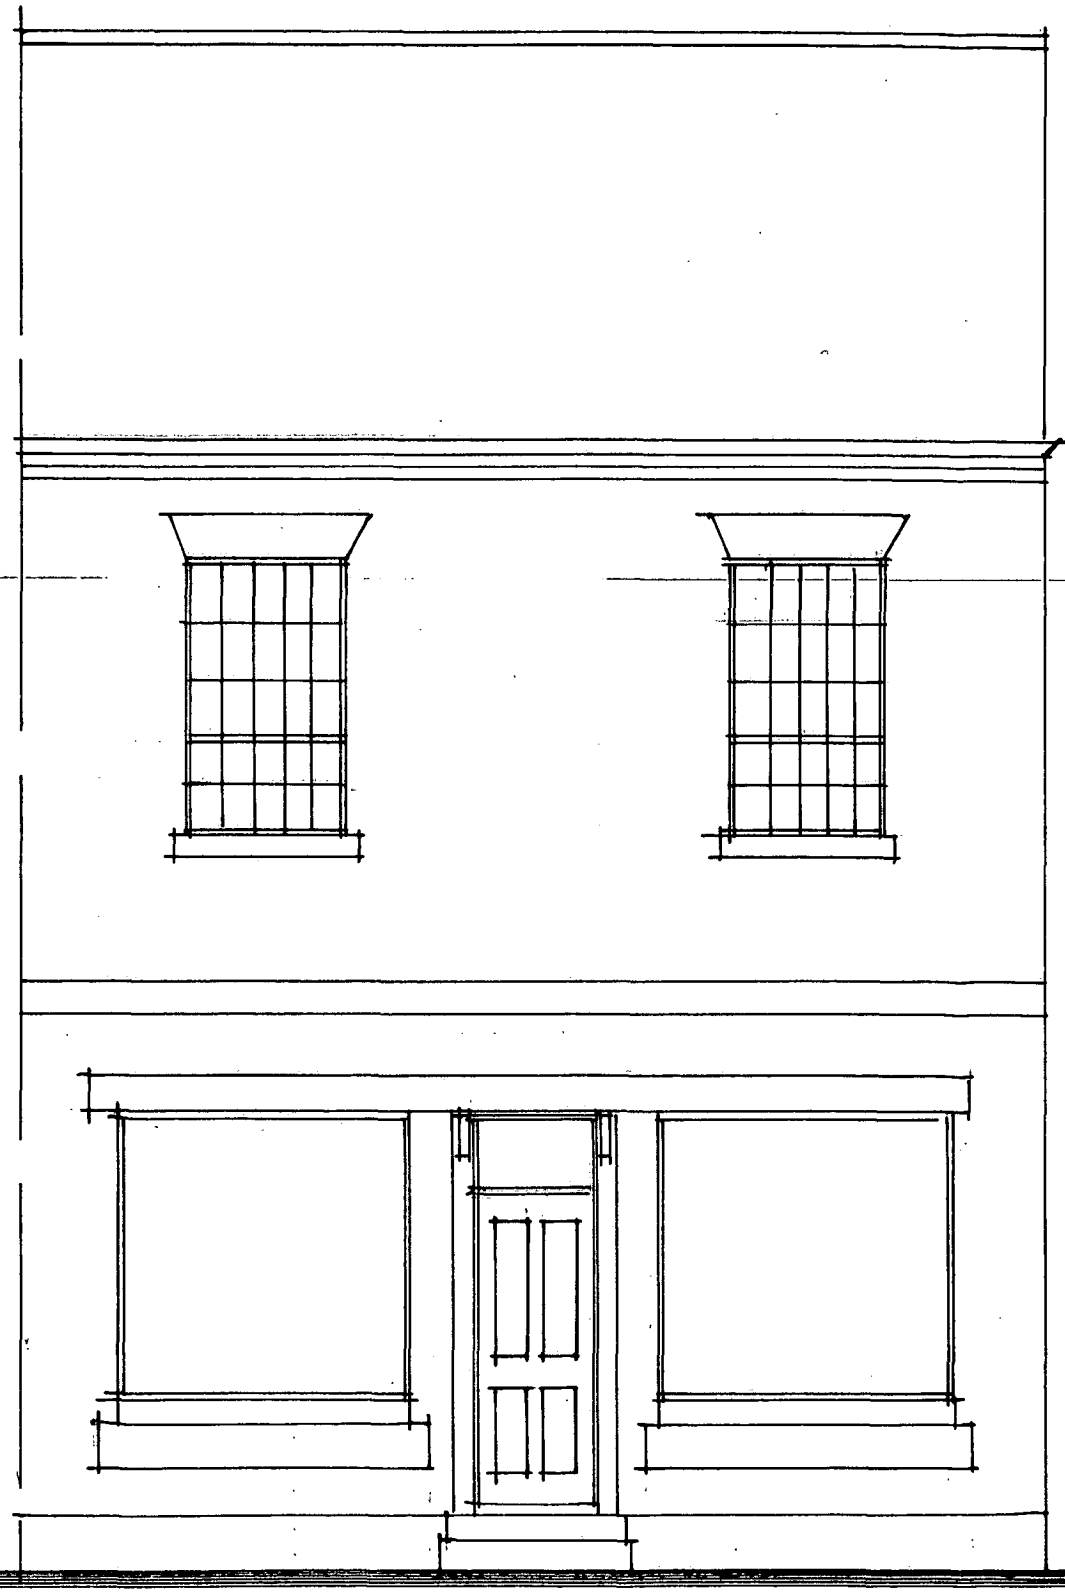


EXISTING FRONT ELEVATION



PROPOSED FRONT ELEVATION

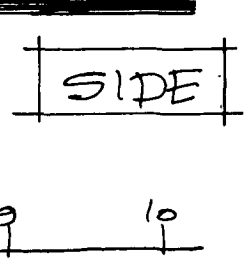

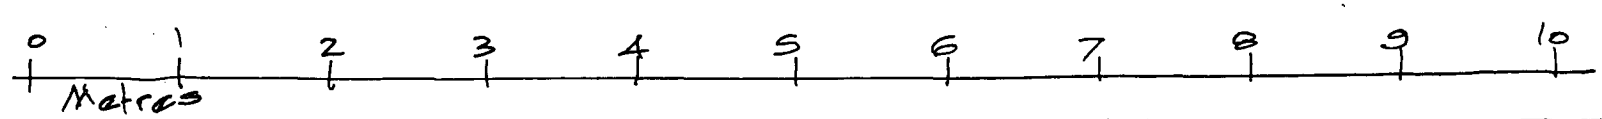

DEVELOPMENT SERVICES
RECEIVED
- 6 APR 2006